DO NOT SCALE - IF IN DOUBT, ASK

ORIGINAL SIZE A1

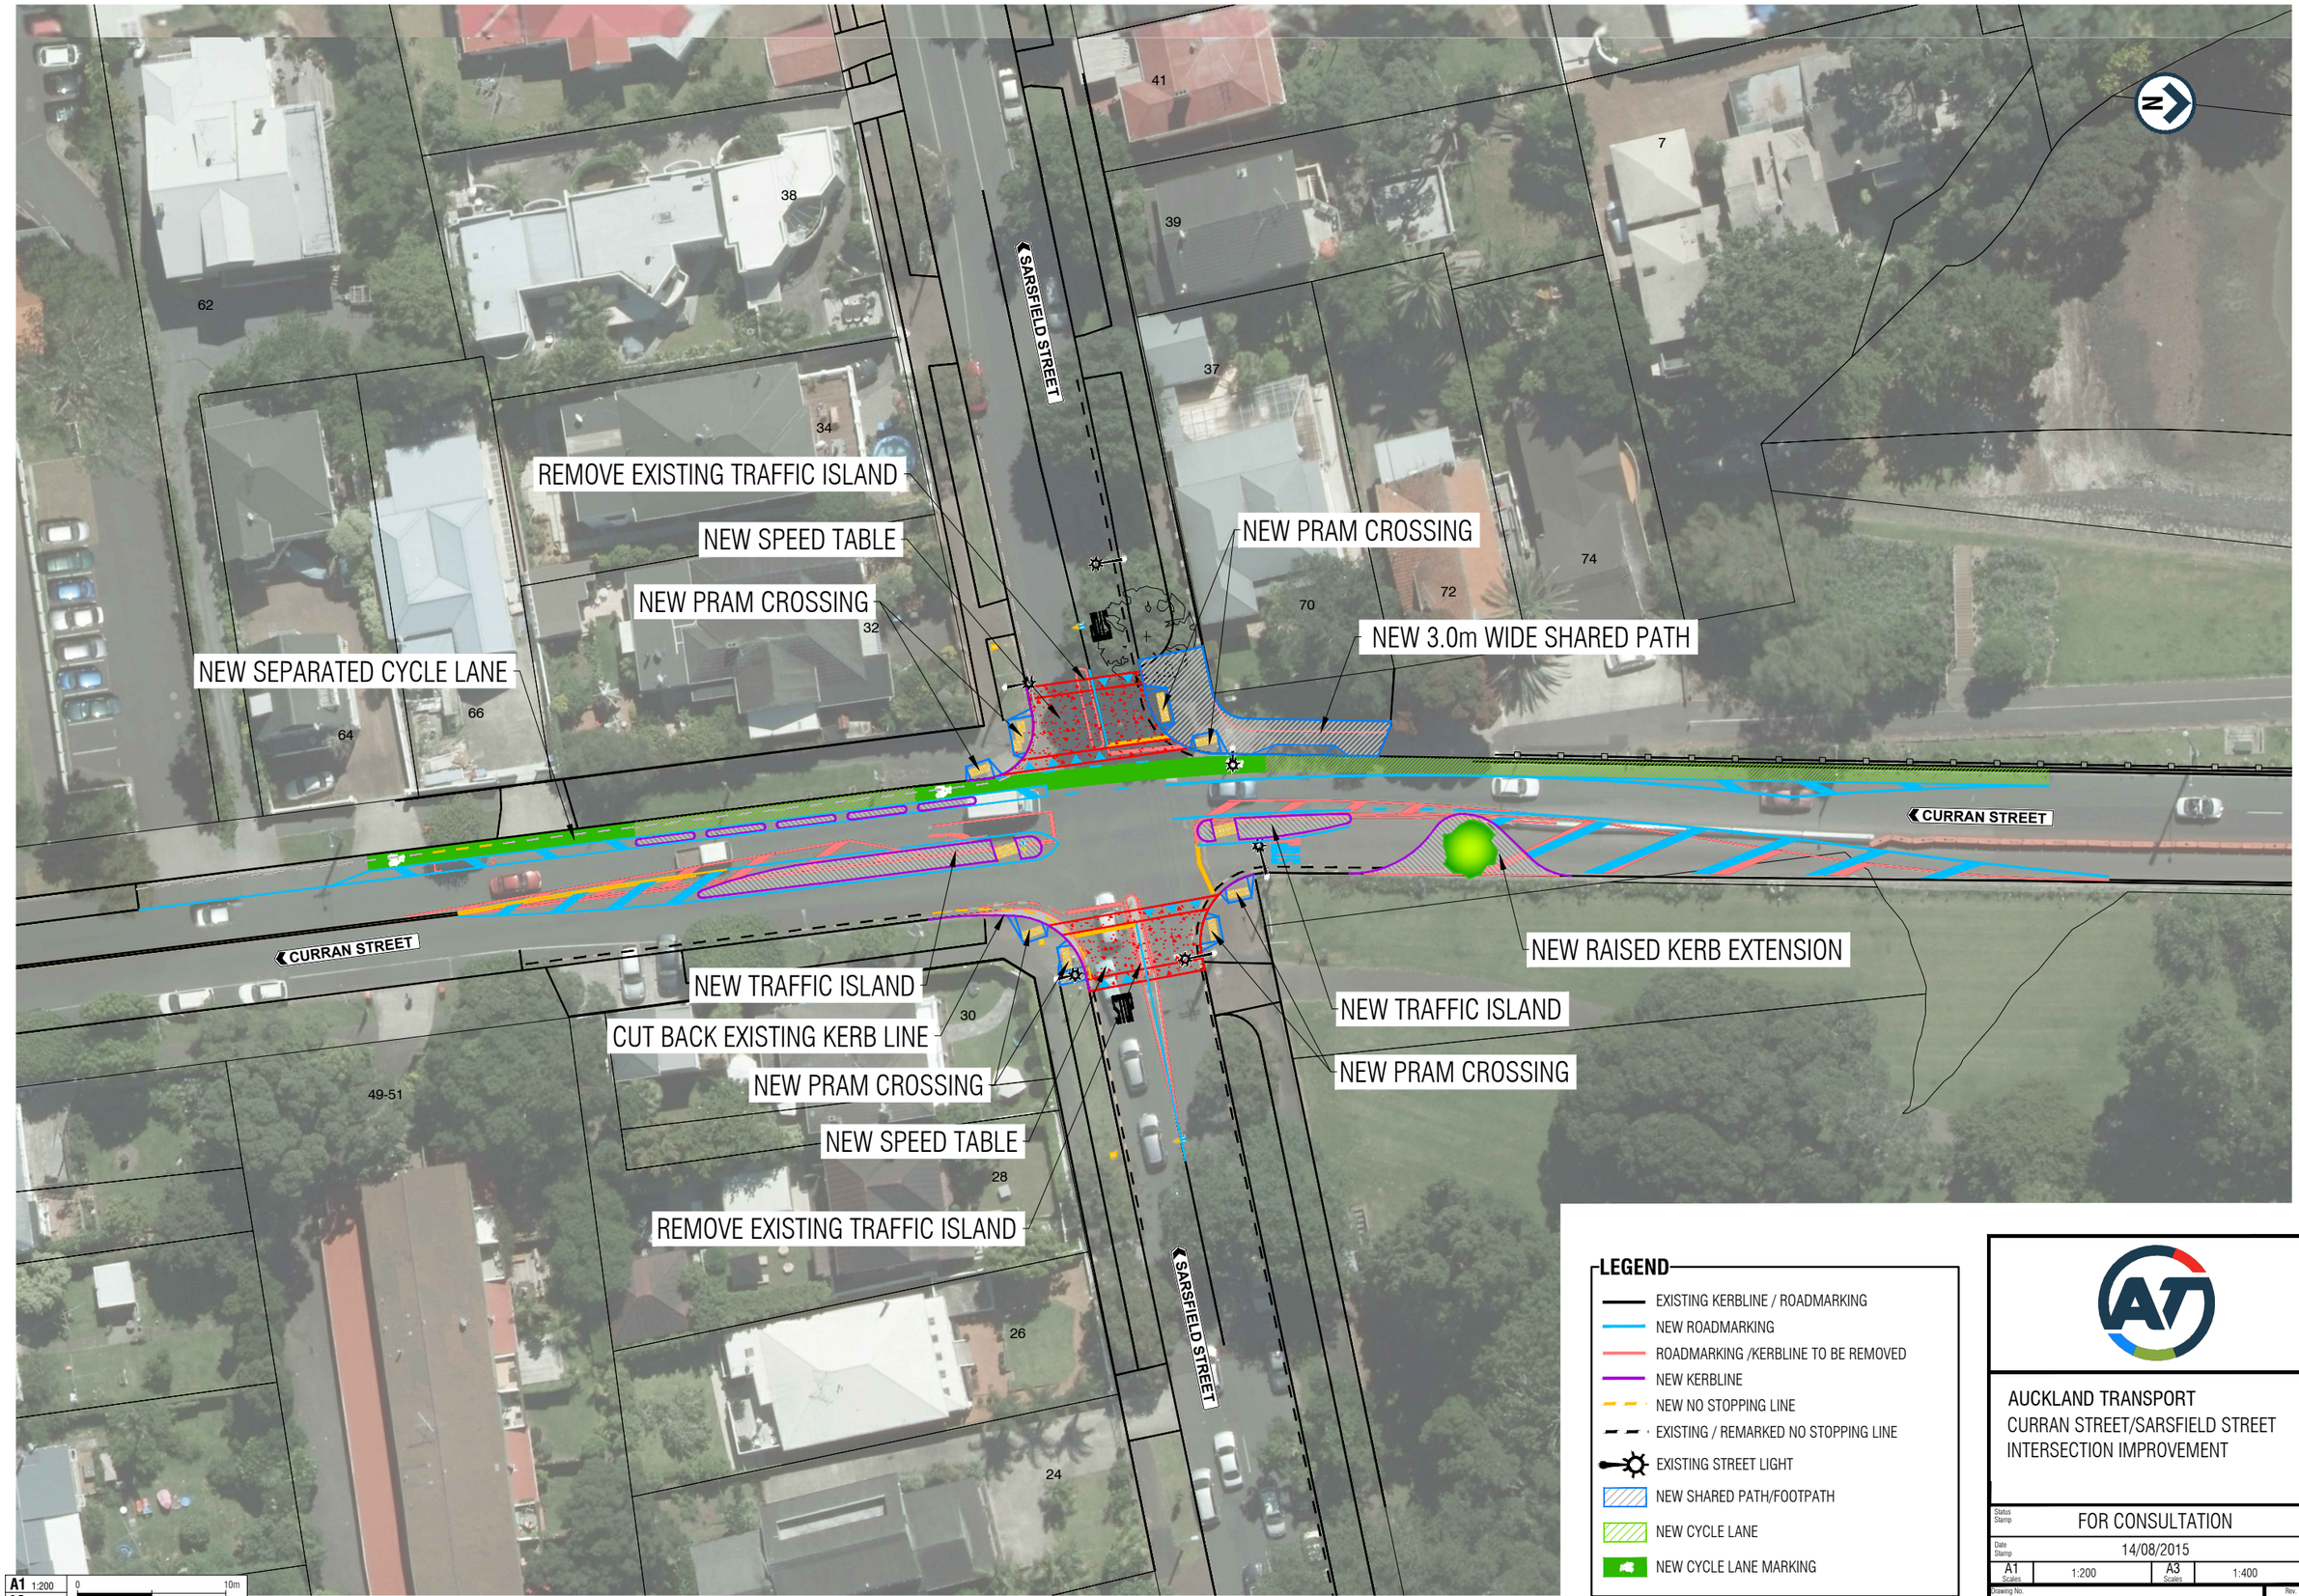

LEGEND

- EXISTING KERBLINE / ROADMARKING
- NEW ROADMARKING
- ROADMARKING /KERBLINE TO BE REMOVED
- NEW KERBLINE
- NEW NO STOPPING LINE
- EXISTING / REMARKED NO STOPPING LINE
- EXISTING STREET LIGHT
- NEW SHARED PATH/FOOTPATH
- NEW CYCLE LANE
- NEW CYCLE LANE MARKING

A1 1:200
A3 1:400
0 10m

AUCKLAND TRANSPORT

CURRAN STREET/SARSFIELD STREET INTERSECTION IMPROVEMENT

Status Stamp	FOR CONSULTATION
Date Stamp	14/08/2015
A1 Scales	1:200
A3 Scales	1:400
Drawing No.	2015-C1-0700_G030
Rev.	A