C:\Users\BurhanElliga Limited Projects - Documents\Auckland Transport\2026\23 Dominion Road Safe Route Detailed Design\05 Design & Drawings\03 Drawings\Concept Plans\AT-2024-046-G.dwg

DO NOT SCALE - IF IN DOUBT, ASK

100mm 90 80 70 60 50 40 30 20 10 0

A1

ORIGINAL SIZE

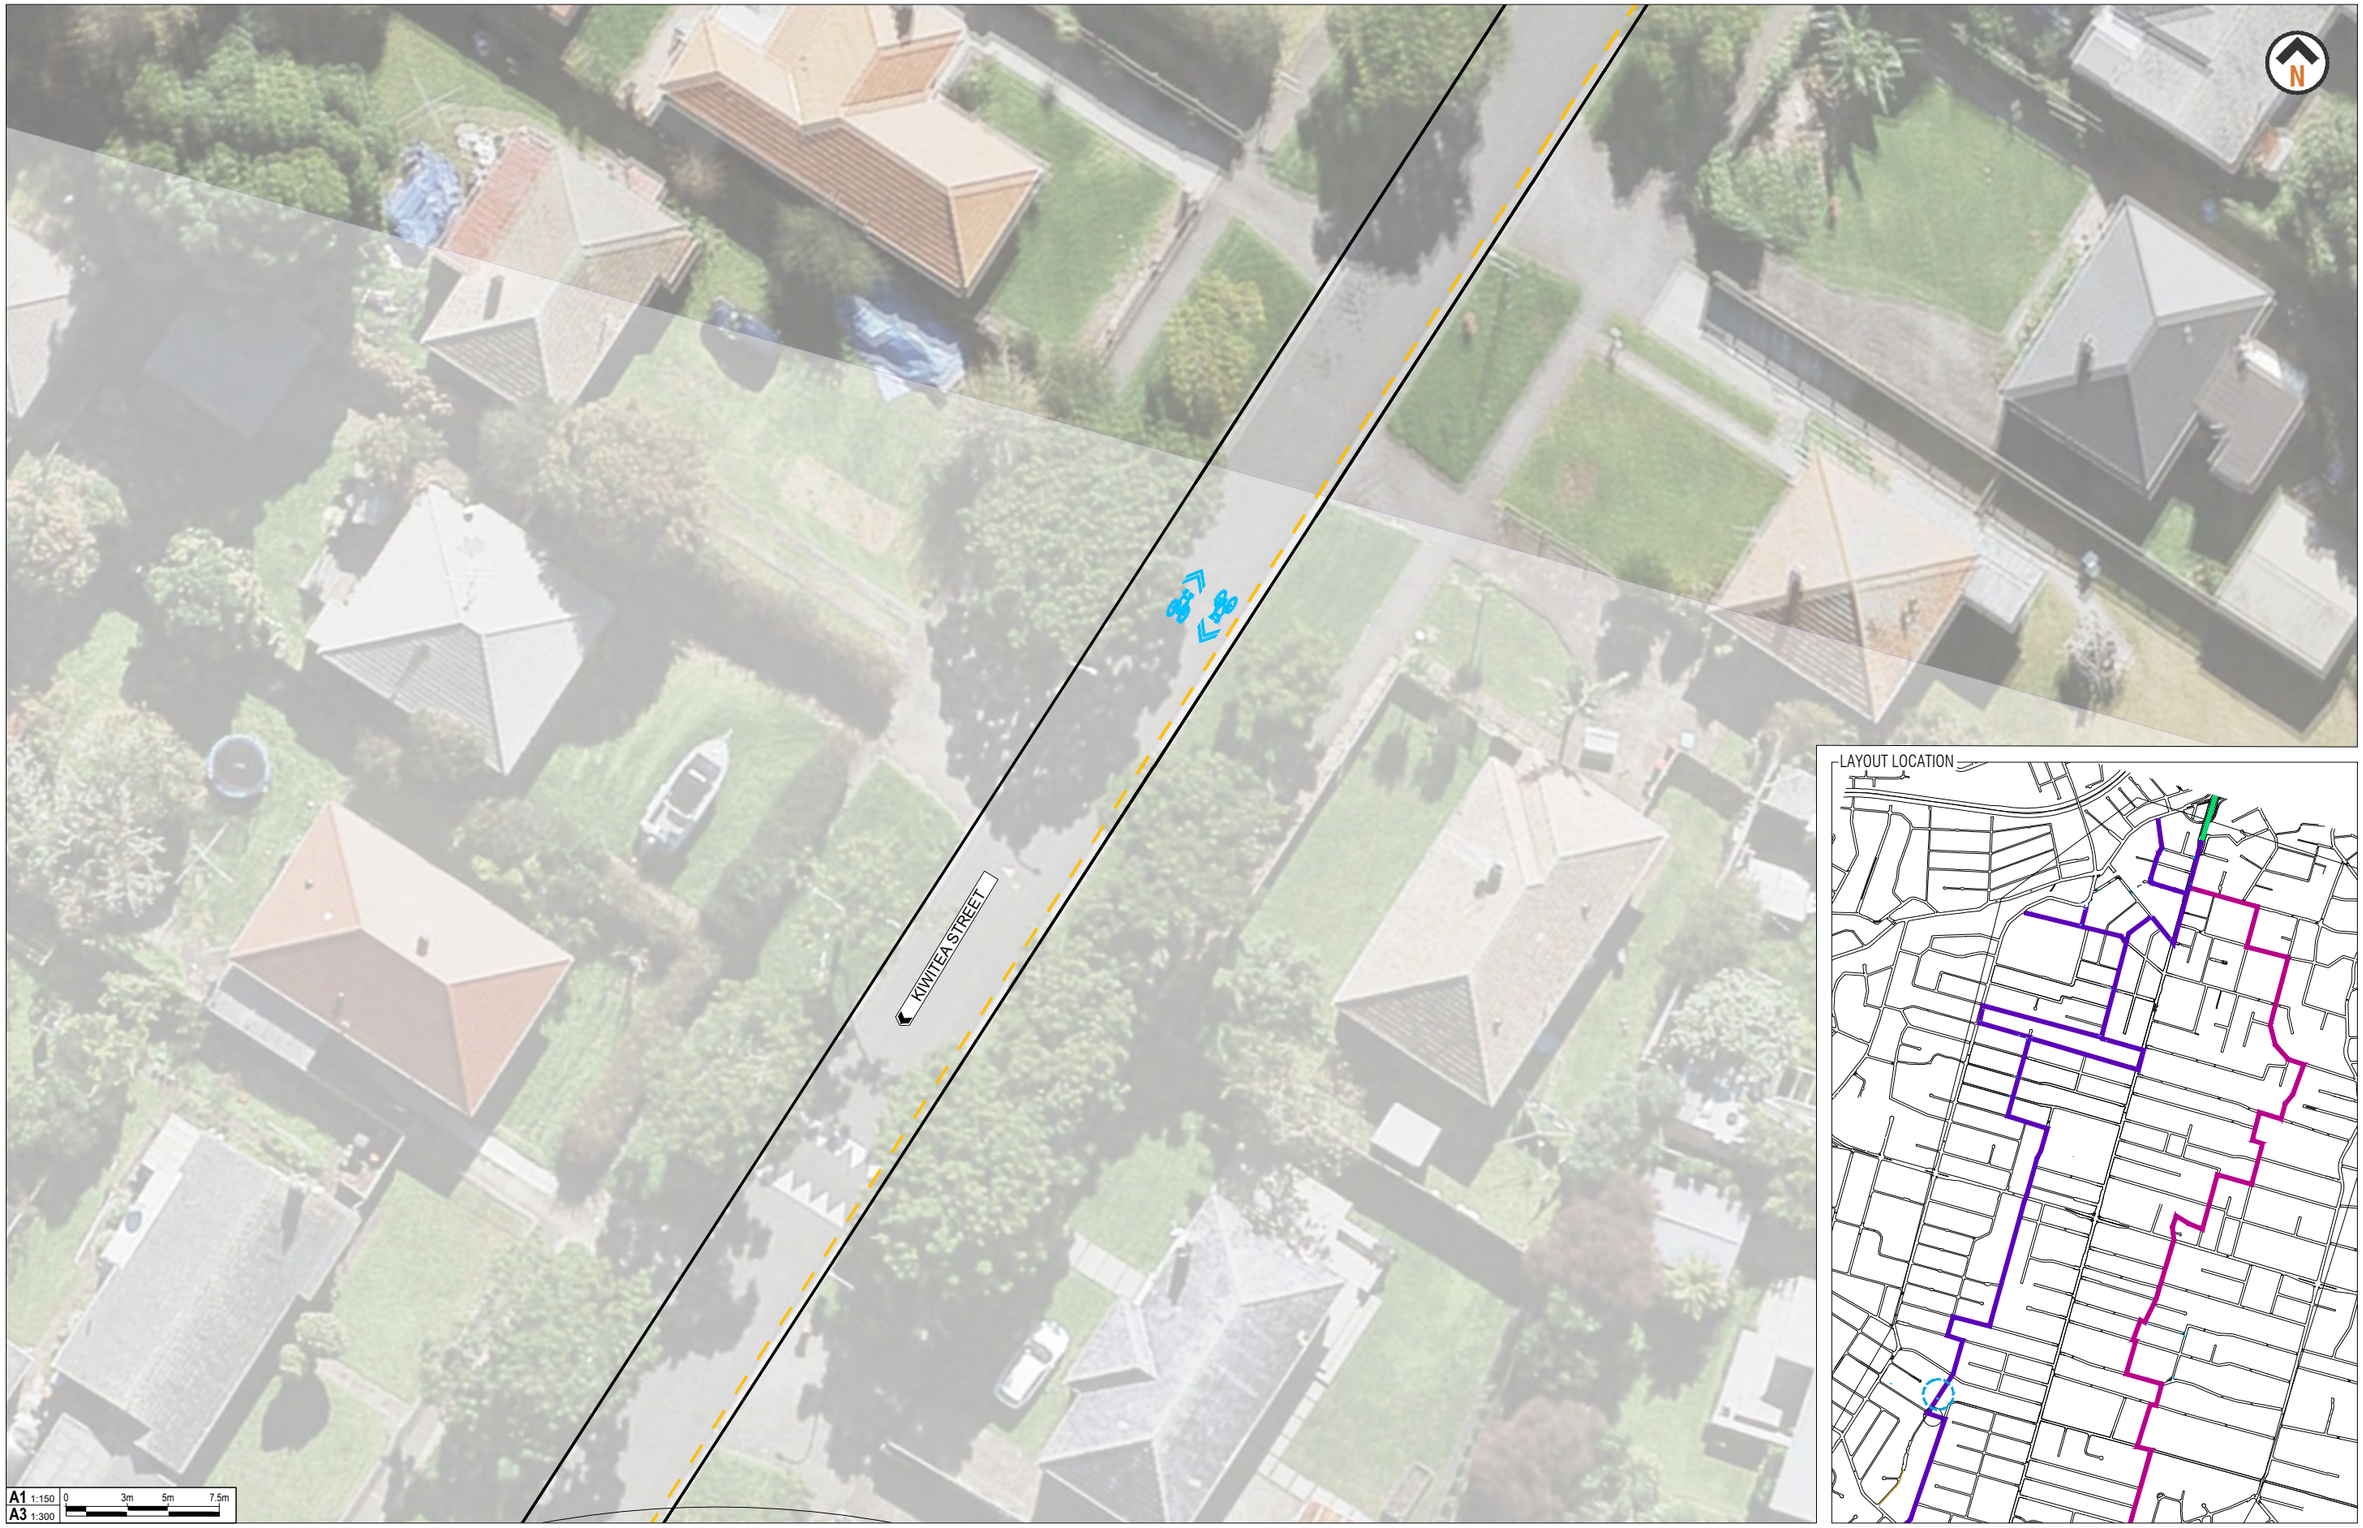

LAYOUT LOCATION

Auckland Council

Project:
DOMINION ROAD PARALLEL ROUTES REFRESH

Drawing Title:
DOMINION ROAD QUEST ROUTE WEST
SHEET 44 OF 50

Drawing Status:
PUBLIC ENGAGEMENT

Drawing No.
AT-2024-046-G44

Revision
A

C:\Users\BurhanElliga Limited\Projects - Documents\Auckland Transport\2026\23 Dominion Road Safe Route Detailed Design\05 Design & Drawings\03 Drawings\Concept Plans\A1-2024-046-G.dwg



LAYOUT LOCATION

DO NOT SCALE - IF IN DOUBT, ASK

ORIGINAL SIZE A1

Auckland Council

Project: DOMINION ROAD PARALLEL ROUTES REFRESH

Drawing Title: DOMINION ROAD QUEST ROUTE WEST
SHEET 45 OF 50

Drawing Status: **PUBLIC ENGAGEMENT**

Drawing No. AT-2024-046-G45

Revision **A**

C:\Users\BurhanElliga Limited\Projects - Documents\Auckland Transport\2026\23 Dominion Road Safe Route Detailed Design\05 Design & Drawings\03 Drawings\Concept Plans\A1-2024-046-G.dwg



LAYOUT LOCATION

DO NOT SCALE - IF IN DOUBT, ASK
100mm
A1
ORIGINAL SIZE

Auckland Council

Project: DOMINION ROAD PARALLEL ROUTES REFRESH

Drawing Title: DOMINION ROAD QUEST ROUTE WEST
SHEET 46 OF 50

Drawing Status: **PUBLIC ENGAGEMENT**

Drawing No. AT-2024-046-G46

Revision **A**

C:\Users\Burhan\Elgia Limited Projects – Documents\Auckland Transport\2026\23 Dominion Road Safe Route Detailed Design\05 Design & Drawings\03 Drawings\Concept Plans\A1-2024-046-G.dwg

DO NOT SCALE – IF IN DOUBT, ASK

ORIGINAL SIZE A1

RENFREW AVENUE

MT ALBERT ROAD

Mt Roskill
xxx m

Mt Albert
xxx m

City center
xxx m

Mt Albert
xxx m

SHARED PATH SIGN "BEGINS/ENDS"

A1 1:150
A3 1:300
0 3m 5m 7.5m

LAYOUT LOCATION

Auckland Council

Project: DOMINION ROAD PARALLEL ROUTES REFRESH

Drawing Title: DOMINION ROAD QUEST ROUTE WEST
SHEET 47 OF 50

Drawing Status: **PUBLIC ENGAGEMENT**

Drawing No. AT-2024-046-G47

Revision **A**