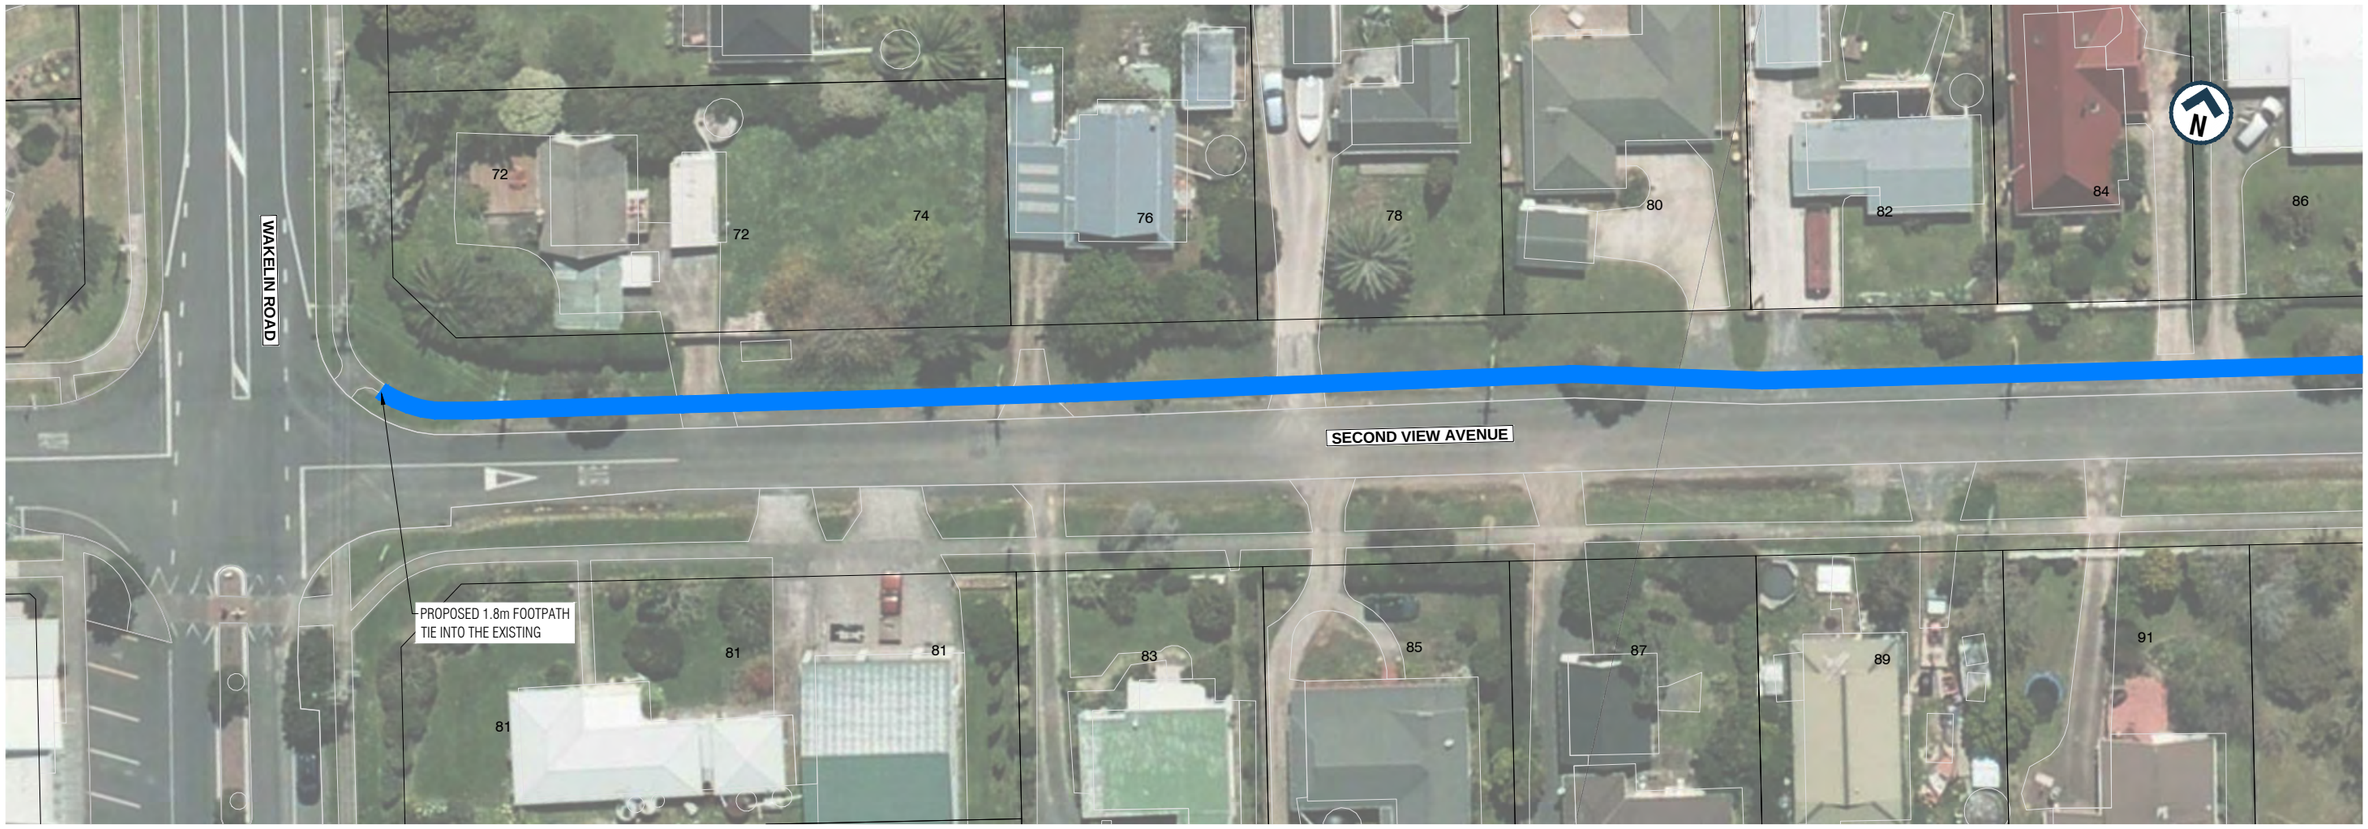

A1 1:250
A3 1:500
0
20m

LEGEND

- EXISTING KERBLINE / ROADMARKING
- NEW KERBLINE
- NEW PRAM CROSSING
- PROPOSED NEW FOOTPATH

AUCKLAND TRANSPORT
SECOND VIEW AVENUE FOOTPATH

Status Stamp	FOR CONSULTATION
Date Stamp	4/07/2016
A1 Scales	1:250
A3 Scales	1:500
Drawing No.	2016-S4-0700_G030
Rev.	A

DO NOT SCALE - IF IN DOUBT, ASK

ORIGINAL SIZE A1