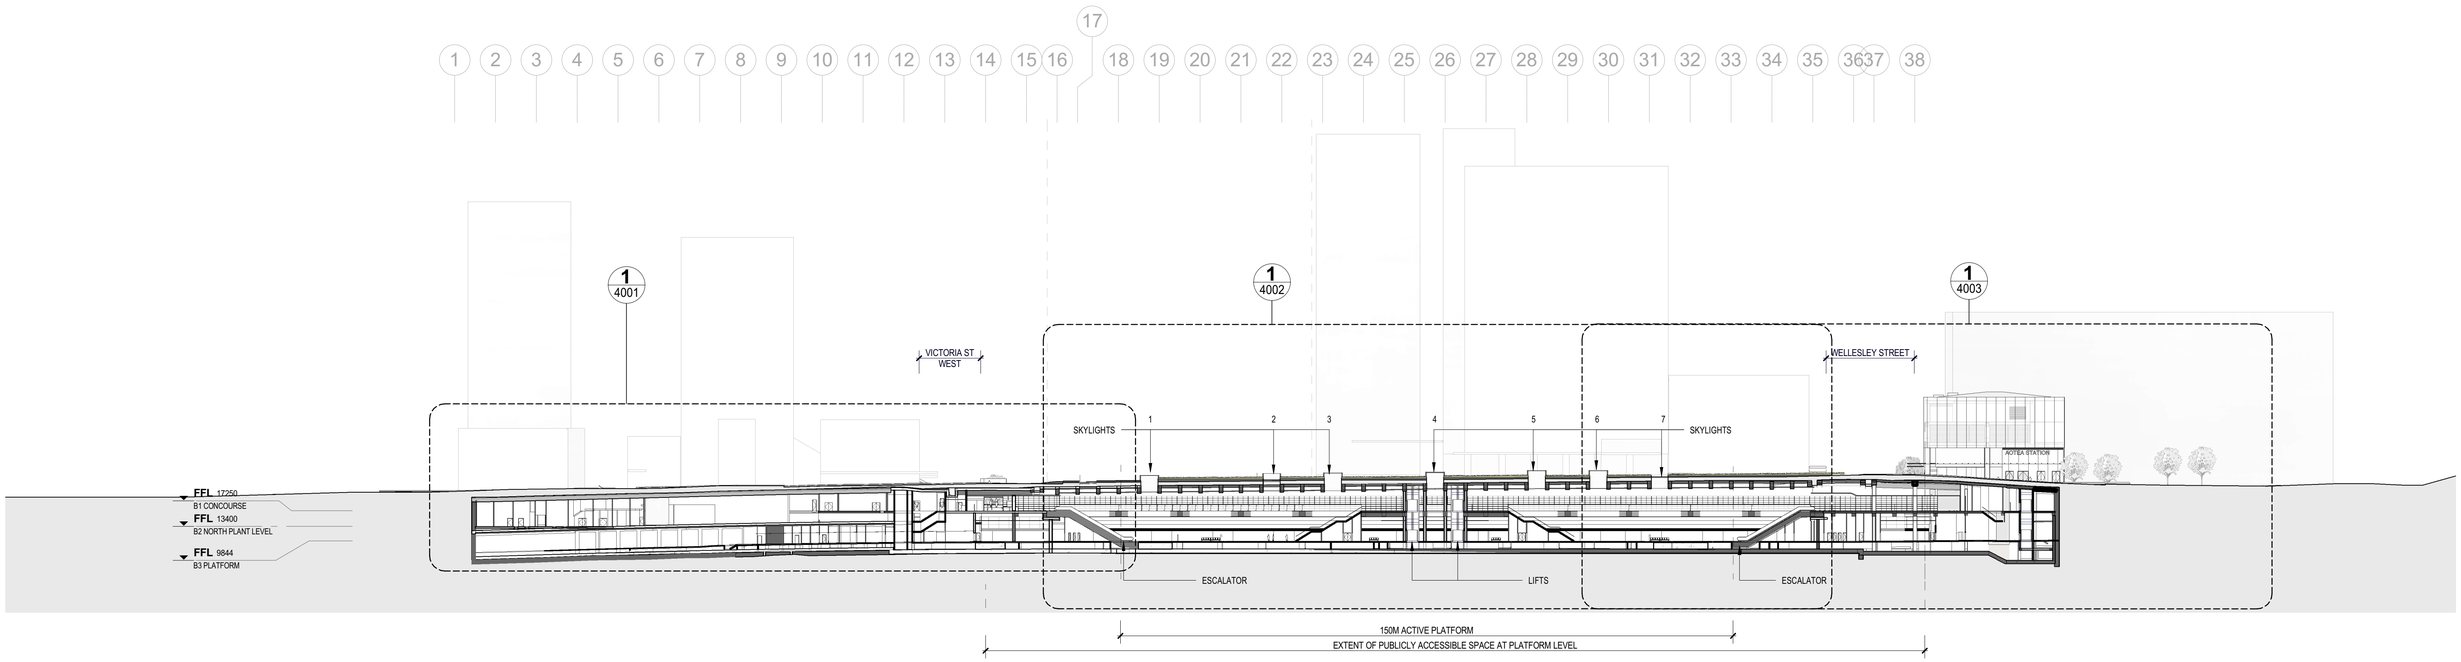

1 LONG SECTION - LOOKING EAST

1100 SCALE @ A1 1 : 750

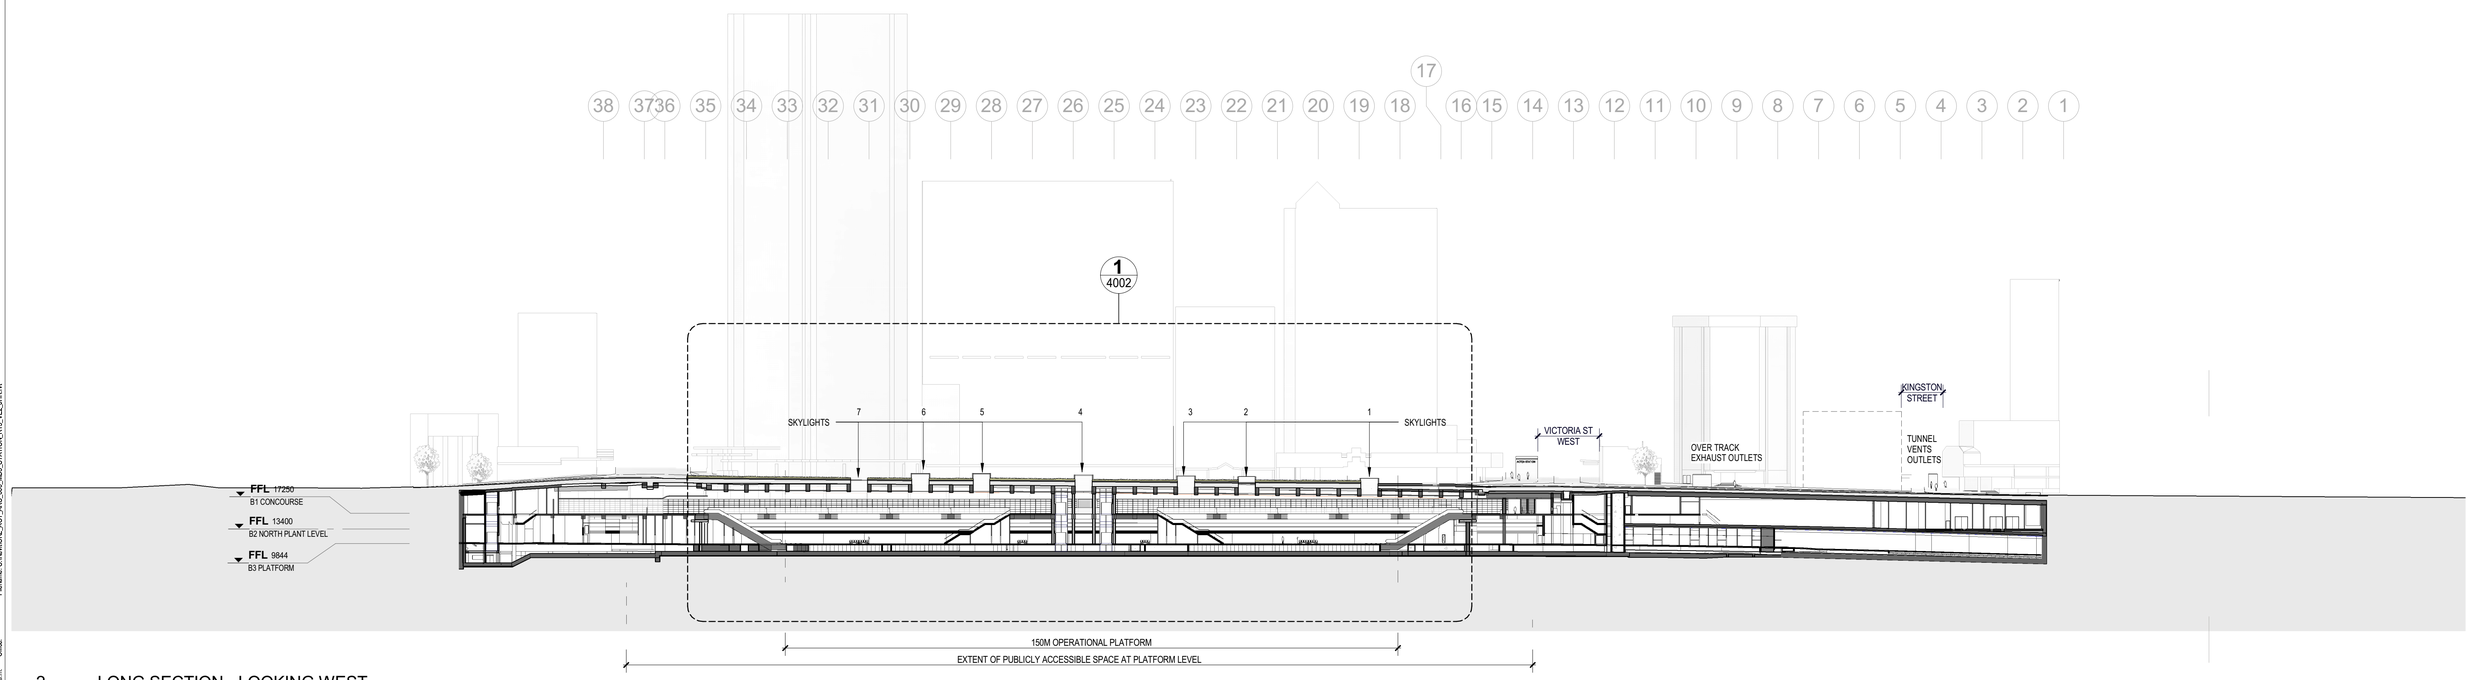

2 LONG SECTION - LOOKING WEST

1100 SCALE @ A1 1 : 750

Filename: C:\Revit\CRL_AOT_ARC_000_M03_STATION_R15_V82_JRR.rvt

Plot Date: 19/03/2016 9:27:24 a.m. Office:

ISSUE FOR AT REVIEW

aurecon
Mott MacDonald
GRIMSHAW
Jasmax
ARUP

0 7.5 15 22.5 30 37.5m
SCALE 1:750 AT A1
SCALE 1:1500 AT A3

ORIGINAL SIZE

CLIENT

REV	DATE	REVISION DETAILS	APPROVAL
2	21-03-16	VALUE ENGINEERING 2 CHANGES REFERENCE DESIGN	C. JACK
B	11-03-16	ISSUED FOR VERIFICATION REVIEW	C. JACK
A	31-01-15	ISSUE FOR AT REVIEW	C. RITTER
1	19-12-14	ISSUED FOR VERIFICATION REVIEW	C. RITTER

SCALE	SIZE
1 : 750	A1

DRAWN: Jasmax/ Grimshaw
DESIGNED: Eduardo Velasquez / James Raimon
CHECKED: Chris Jack

PRELIMINARY
NOT FOR CONSTRUCTION

APPROVED
DATE 21/03/2016
Grant Daniel

PROJECT: AUCKLAND CITY RAIL LINK

TITLE: AOTEA STATION - ALBERT ST FROM VICTORIA ST TO WYNDHAM ST LONGITUDINAL SECTION & ELEVATIONS

DOCUMENT	PROJECT	ZONE	DISCIPLINE	ELEMENT	TYPE	SHEET	REVISION
	CRL	AOT	ARC	000	DRG	1500	2

0 20mm 40 60 80 100 200 300 400 500 600 700 800