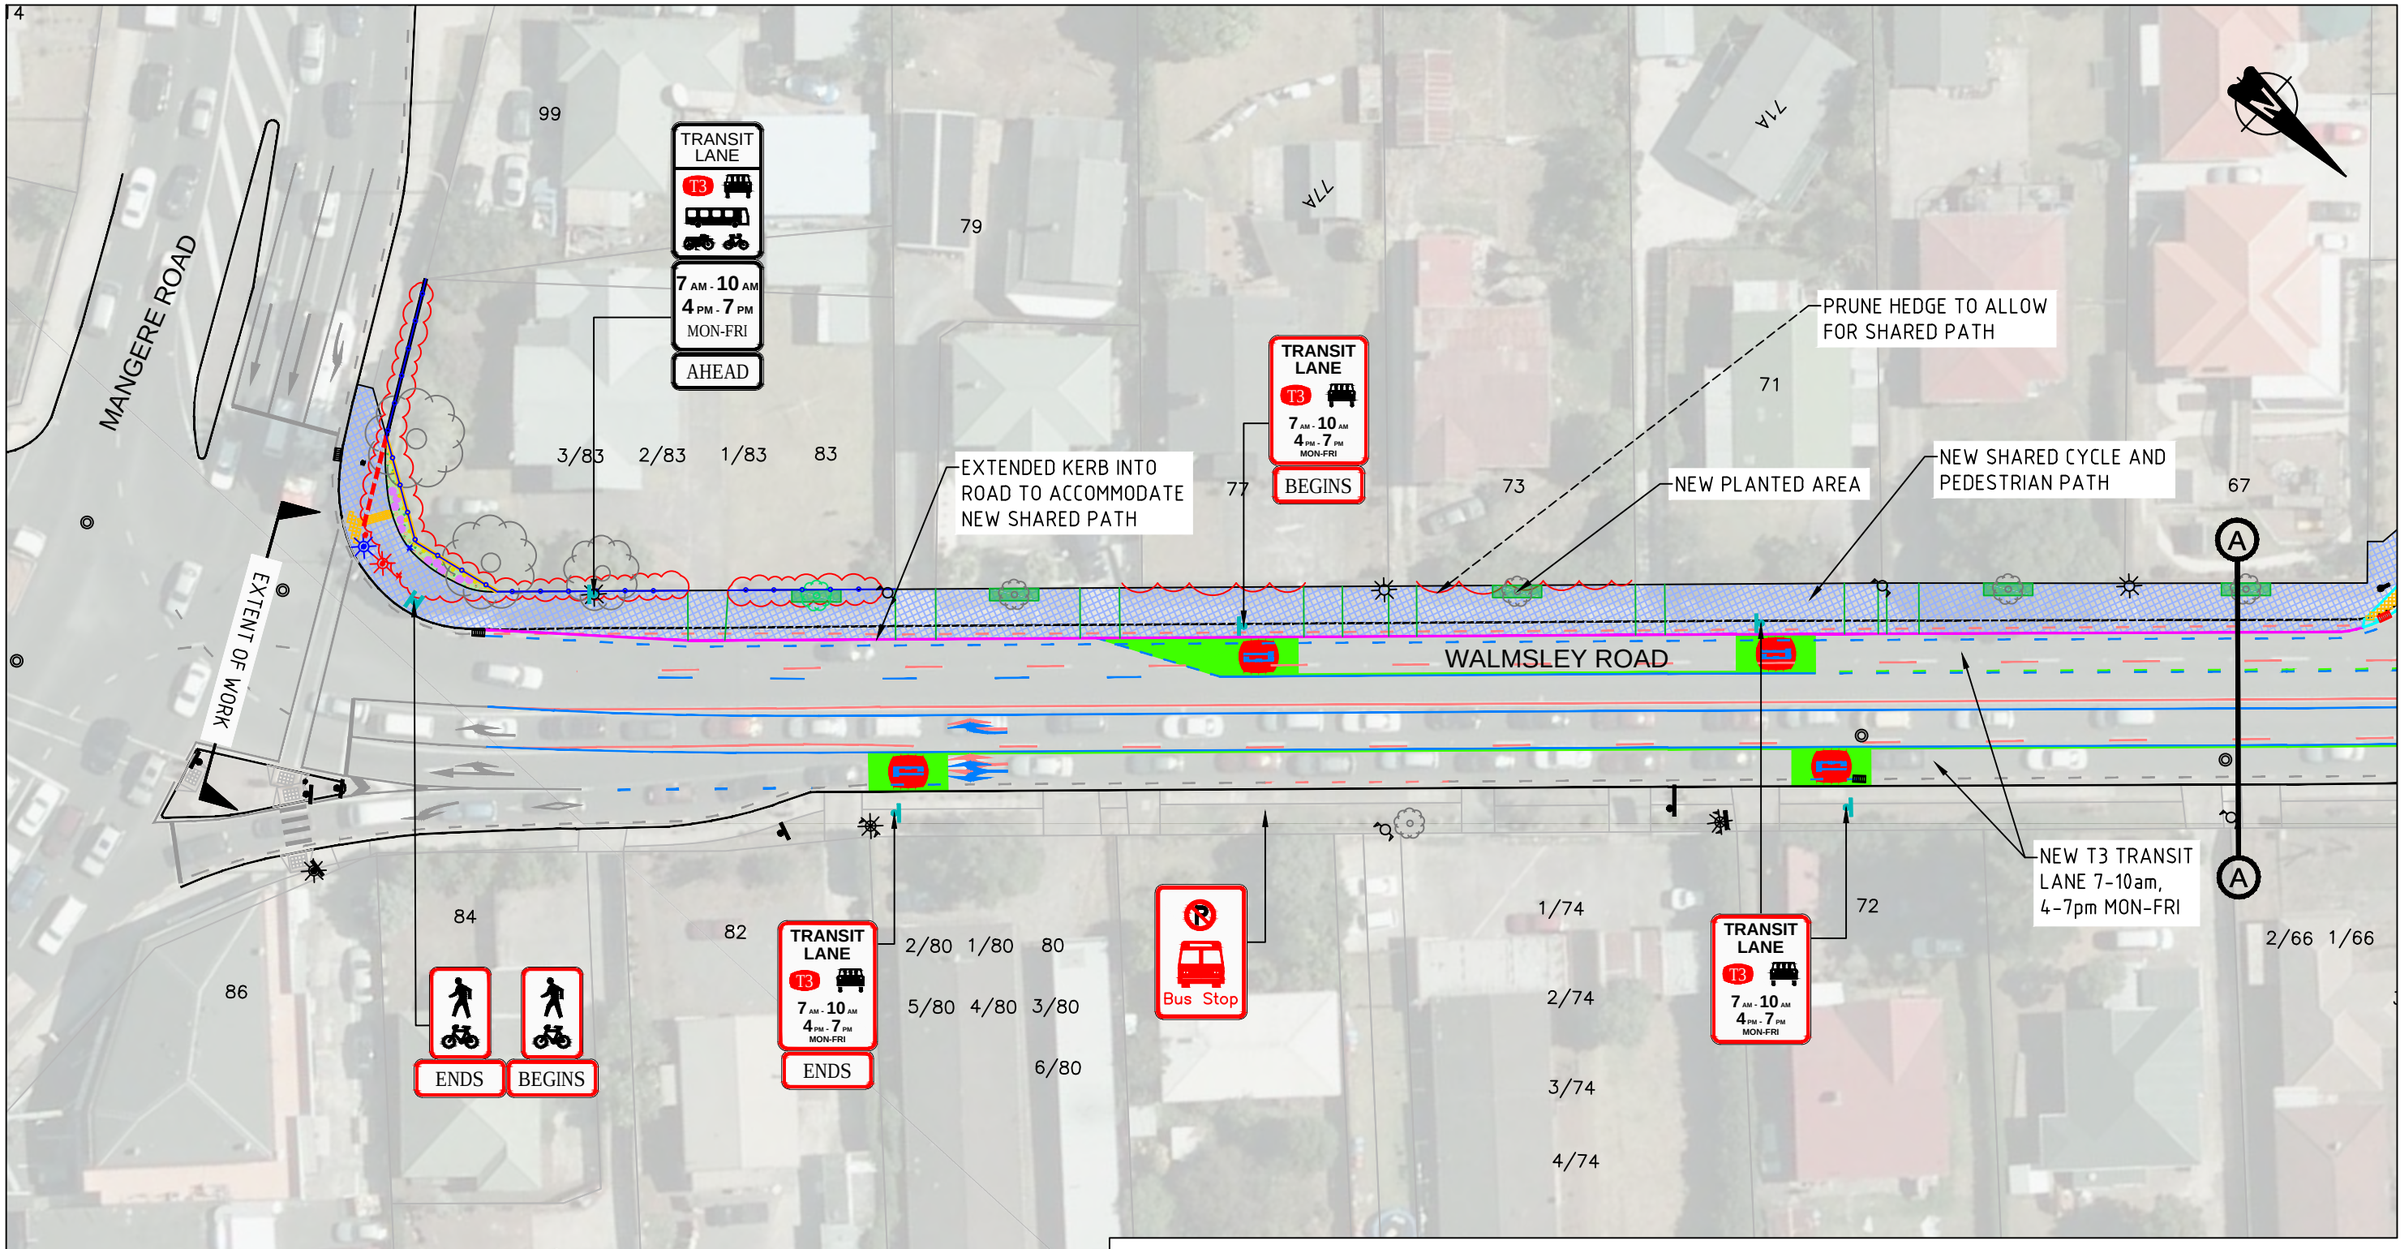

LEGEND

EXISTING KERB	EXISTING FOOTPATH
NEW KERB	NEW FOOTPATH
KERB TO BE REMOVED	EXISTING SIGN
EXISTING ROAD MARKING	NEW SIGN
NEW ROAD MARKING	SIGN TO BE REMOVED
ROAD MARKING TO BE REMOVED	STREETLIGHT
DRIVEWAY	POWER POLE
NEW TRANSIT LANE	NEW PLANTED AREA WITH EXISTING TREE
NEW PRAM CROSSING	NEW PLANTED AREA WITH NEW TREE

Auckland Transport
An Auckland Council Organisation

AUCKLAND TRANSPORT
WALMSLEY ROAD
FN32 STAGE 2
TRANSIT LANE AND SHARED PATH

STATUS STAMP	FOR CONSULTATION		
DATE STAMP	8 February 2017		
A1 Scales	1:250	A3 Scales	1:500
Drawing No. 001		REV A	

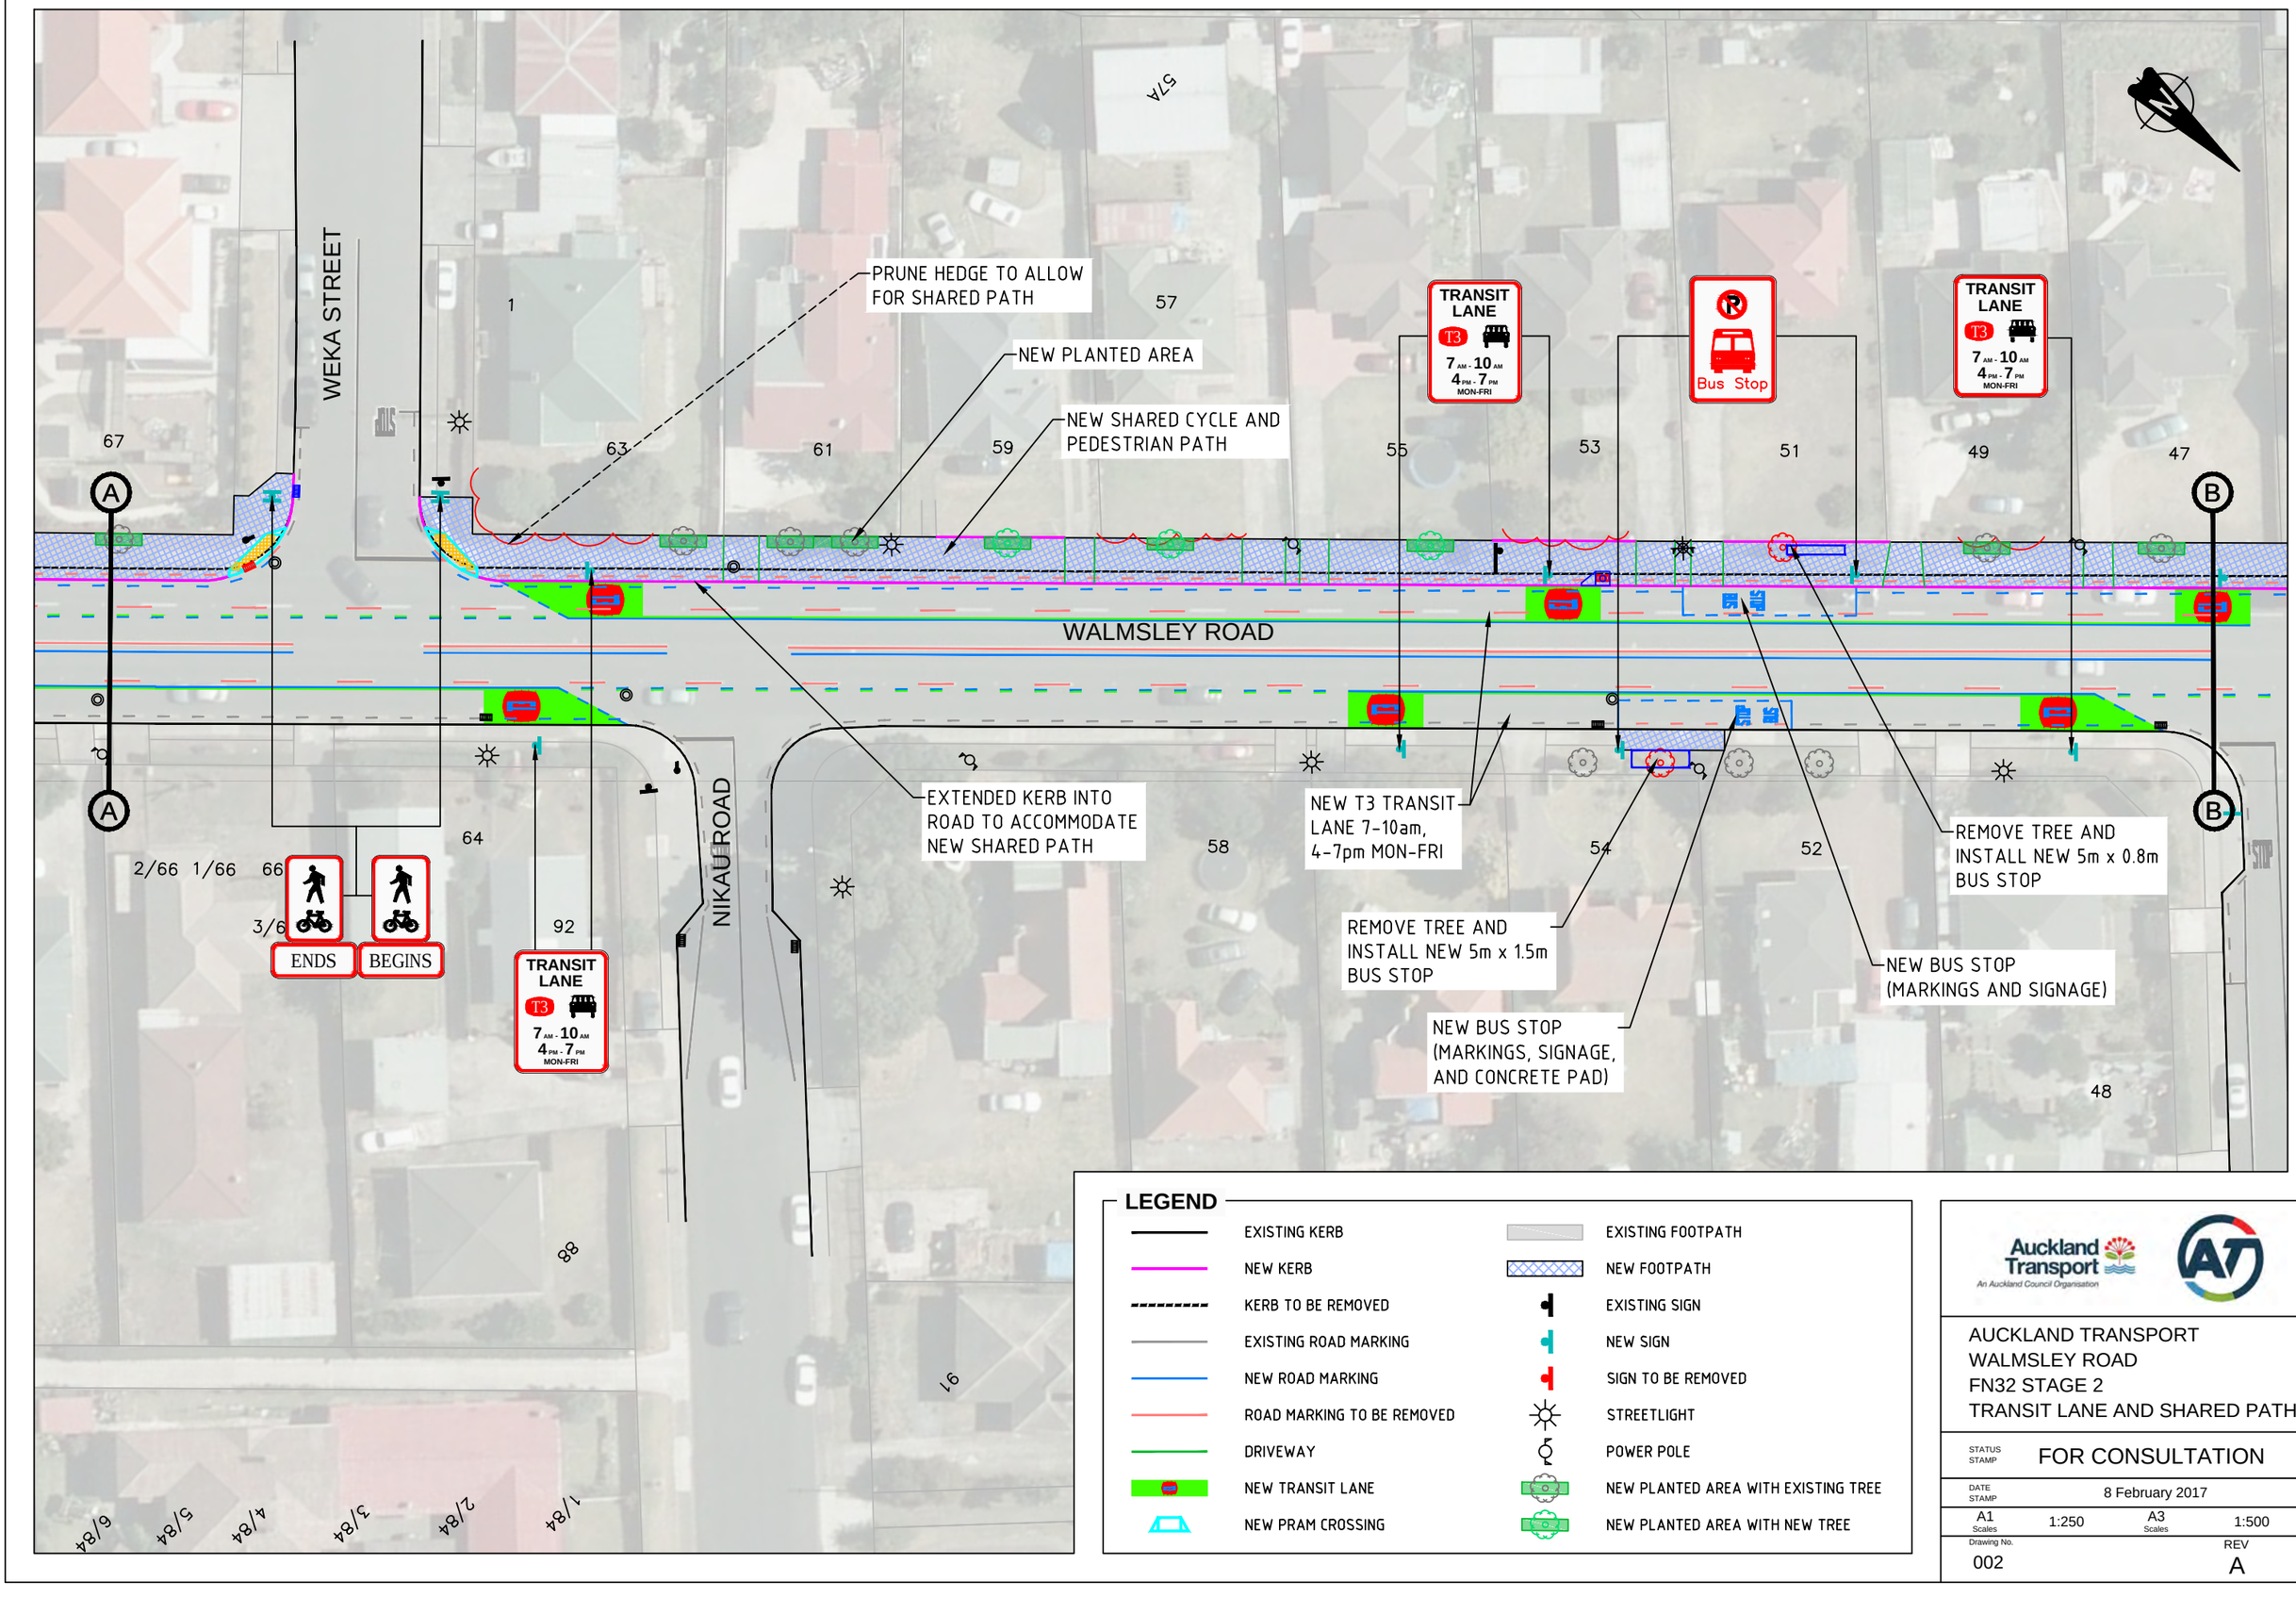

LEGEND

EXISTING KERB	EXISTING FOOTPATH
NEW KERB	NEW FOOTPATH
KERB TO BE REMOVED	EXISTING SIGN
EXISTING ROAD MARKING	NEW SIGN
NEW ROAD MARKING	SIGN TO BE REMOVED
ROAD MARKING TO BE REMOVED	STREETLIGHT
DRIVEWAY	POWER POLE
NEW TRANSIT LANE	NEW PLANTED AREA WITH EXISTING TREE
NEW PRAM CROSSING	NEW PLANTED AREA WITH NEW TREE

Auckland Transport
An Auckland Council Organisation

AUCKLAND TRANSPORT
WALMSLEY ROAD
FN32 STAGE 2
TRANSIT LANE AND SHARED PATH

STATUS STAMP	FOR CONSULTATION		
DATE STAMP	8 February 2017		
A1 Scales	1:250	A3 Scales	1:500
Drawing No.	002	REV	A

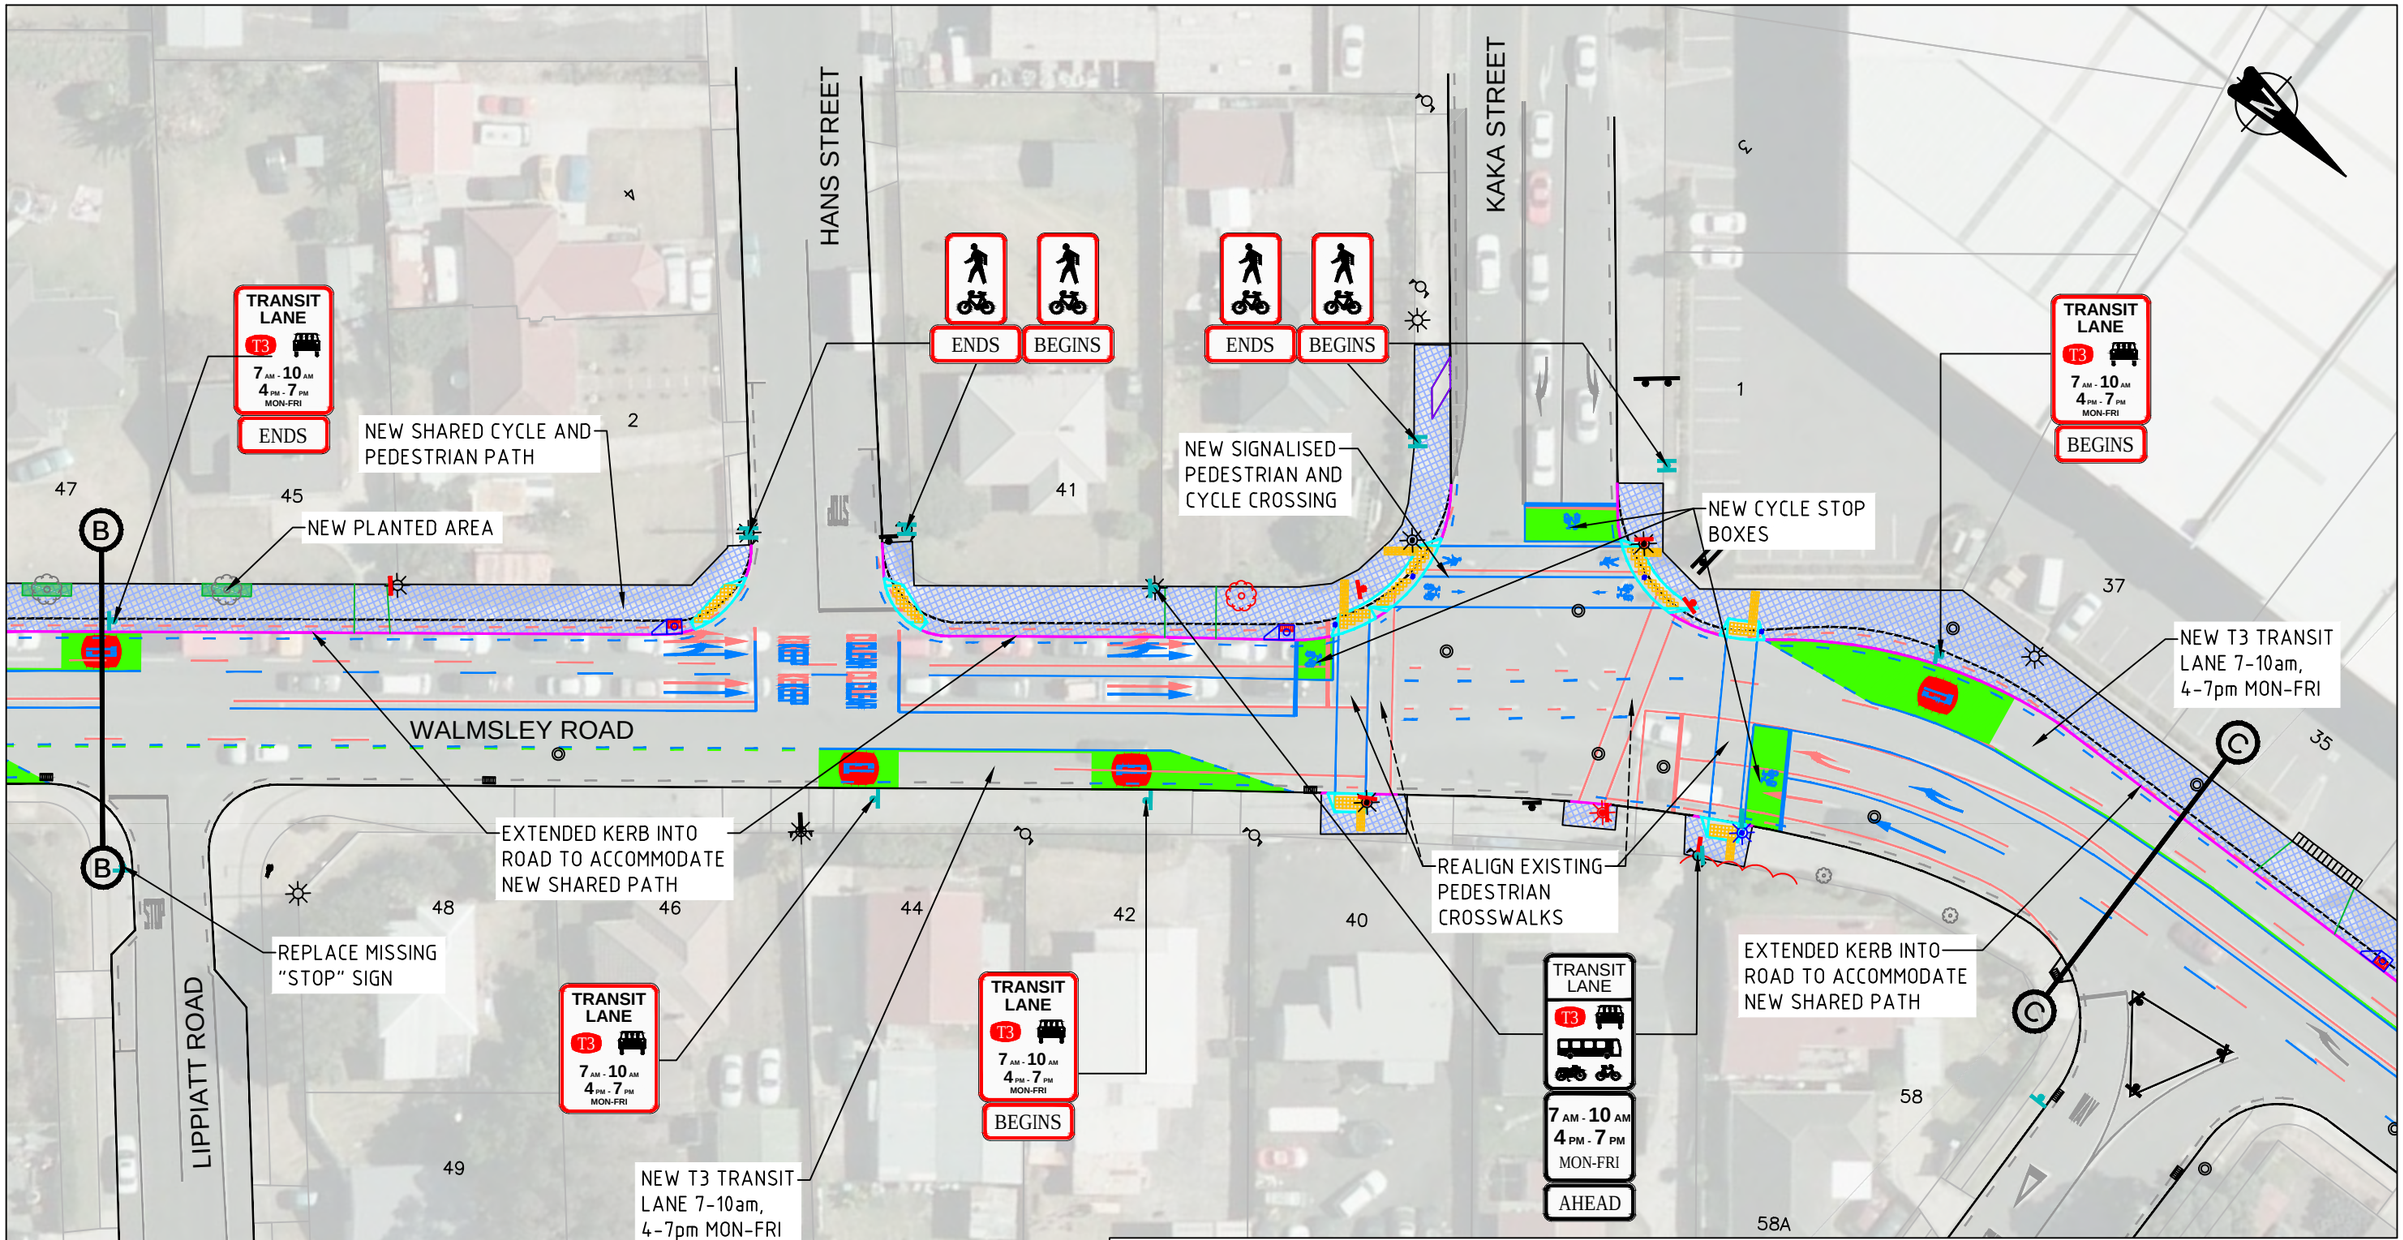

LEGEND

EXISTING KERB	EXISTING FOOTPATH
NEW KERB	NEW FOOTPATH
KERB TO BE REMOVED	EXISTING SIGN
EXISTING ROAD MARKING	NEW SIGN
NEW ROAD MARKING	SIGN TO BE REMOVED
ROAD MARKING TO BE REMOVED	STREETLIGHT
DRIVEWAY	POWER POLE
NEW TRANSIT LANE	NEW PLANTED AREA WITH EXISTING TREE
NEW PRAM CROSSING	NEW PLANTED AREA WITH NEW TREE

Auckland Transport
An Auckland Council Organisation

AUCKLAND TRANSPORT
WALMSLEY ROAD
FN32 STAGE 2
TRANSIT LANE AND SHARED PATH

STATUS STAMP	FOR CONSULTATION		
DATE STAMP	8 February 2017		
A1 Scales	1:250	A3 Scales	1:500
Drawing No. 003		REV A	

NEW SHARED CYCLE AND PEDESTRIAN PATH

KERB EXTENDED INTO ROAD TO ACCOMMODATE NEW SHARED PATH

TRANSIT LANE T3 7AM-10AM 4PM-7PM MON-FRI

NEW T3 TRANSIT LANE 7-10am, 4-7pm MON-FRI

TRANSIT LANE T3 7AM-10AM 4PM-7PM MON-FRI ENDS

ENDS BEGINS

WALMSLEY ROAD

BRIDGE TREE ROOTS WITH TIMBER BOARDWALK

MARJORIE JAYNE CRESENT

PROPOSED NEW RUBBER SPEED CUSHIONS

SPEED CUSHION

Use for traffic and cycle separation on roads where vehicles are required to cross the cycle way to enter and exit driveways.

Low profile rubber system is only 50mm high.
Also used as a speed calmer.

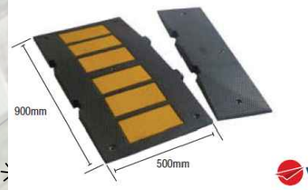

vanguard

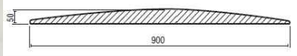

CODE	DESCRIPTION	SIZE (mm)
49-SCMM	Black/Yellow Module	500(W x 900(L) x 50(H)
49-SCME	End Cap	250(W) x 900(L) x 50(H)
49-CF10	Fasteners to suit concrete	M10 x 75 Screw
49-FB	Fasteners to suit bitumen	M10 x 75 C/Screw & Plug

LEGEND

- EXISTING KERB
- NEW KERB
- KERB TO BE REMOVED
- EXISTING ROAD MARKING
- NEW ROAD MARKING
- ROAD MARKING TO BE REMOVED
- DRIVEWAY
- NEW TRANSIT LANE
- NEW PRAM CROSSING
- EXISTING FOOTPATH
- NEW FOOTPATH
- EXISTING SIGN
- NEW SIGN
- SIGN TO BE REMOVED
- STREETLIGHT
- POWER POLE
- NEW PLANTED AREA WITH EXISTING TREE
- NEW PLANTED AREA WITH NEW TREE

Auckland Transport
An Auckland Council Organisation

AUCKLAND TRANSPORT
WALMSLEY ROAD
FN32 STAGE 2
TRANSIT LANE AND SHARED PATH

STATUS STAMP: FOR CONSULTATION

DATE STAMP: 8 February 2017

A1 Scales: 1:250 | A3 Scales: 1:500

Drawing No.: 004

REV: A

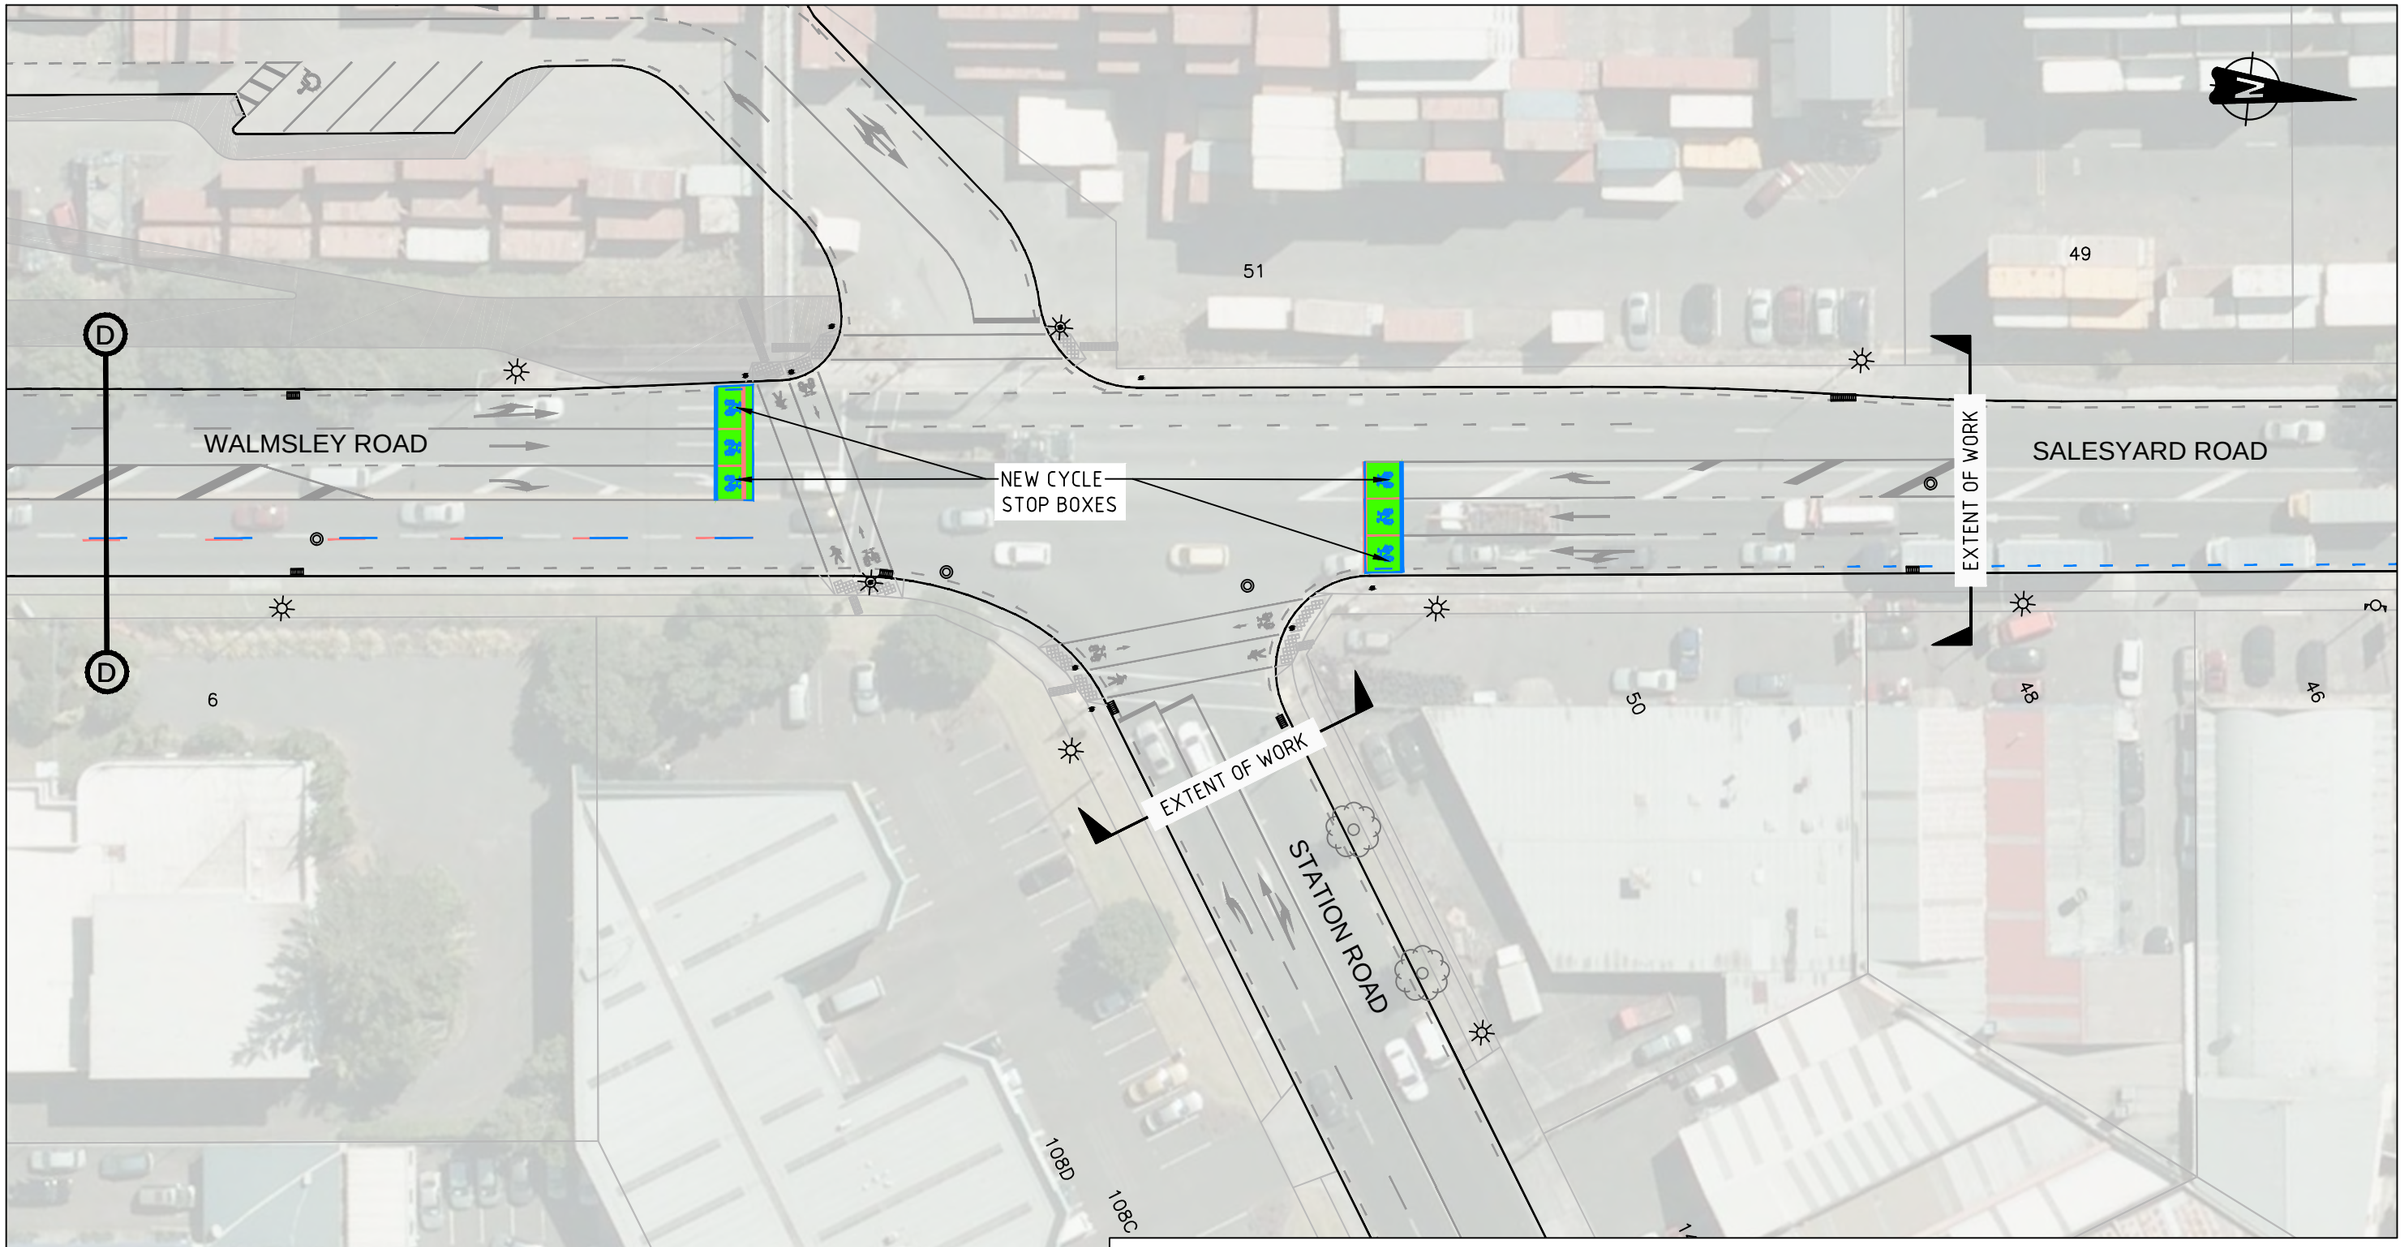

LEGEND

EXISTING KERB	EXISTING FOOTPATH
NEW KERB	NEW FOOTPATH
KERB TO BE REMOVED	EXISTING SIGN
EXISTING ROAD MARKING	NEW SIGN
NEW ROAD MARKING	SIGN TO BE REMOVED
ROAD MARKING TO BE REMOVED	STREETLIGHT
DRIVEWAY	POWER POLE
NEW TRANSIT LANE	NEW PLANTED AREA WITH EXISTING TREE
NEW PRAM CROSSING	NEW PLANTED AREA WITH NEW TREE

Auckland Transport
An Auckland Council Organisation

AUCKLAND TRANSPORT
WALMSLEY ROAD
FN32 STAGE 2
TRANSIT LANE AND SHARED PATH

STATUS STAMP	FOR CONSULTATION
DATE STAMP	8 February 2017
A1 Scales	1:250
A3 Scales	1:500
Drawing No.	005
REV	A