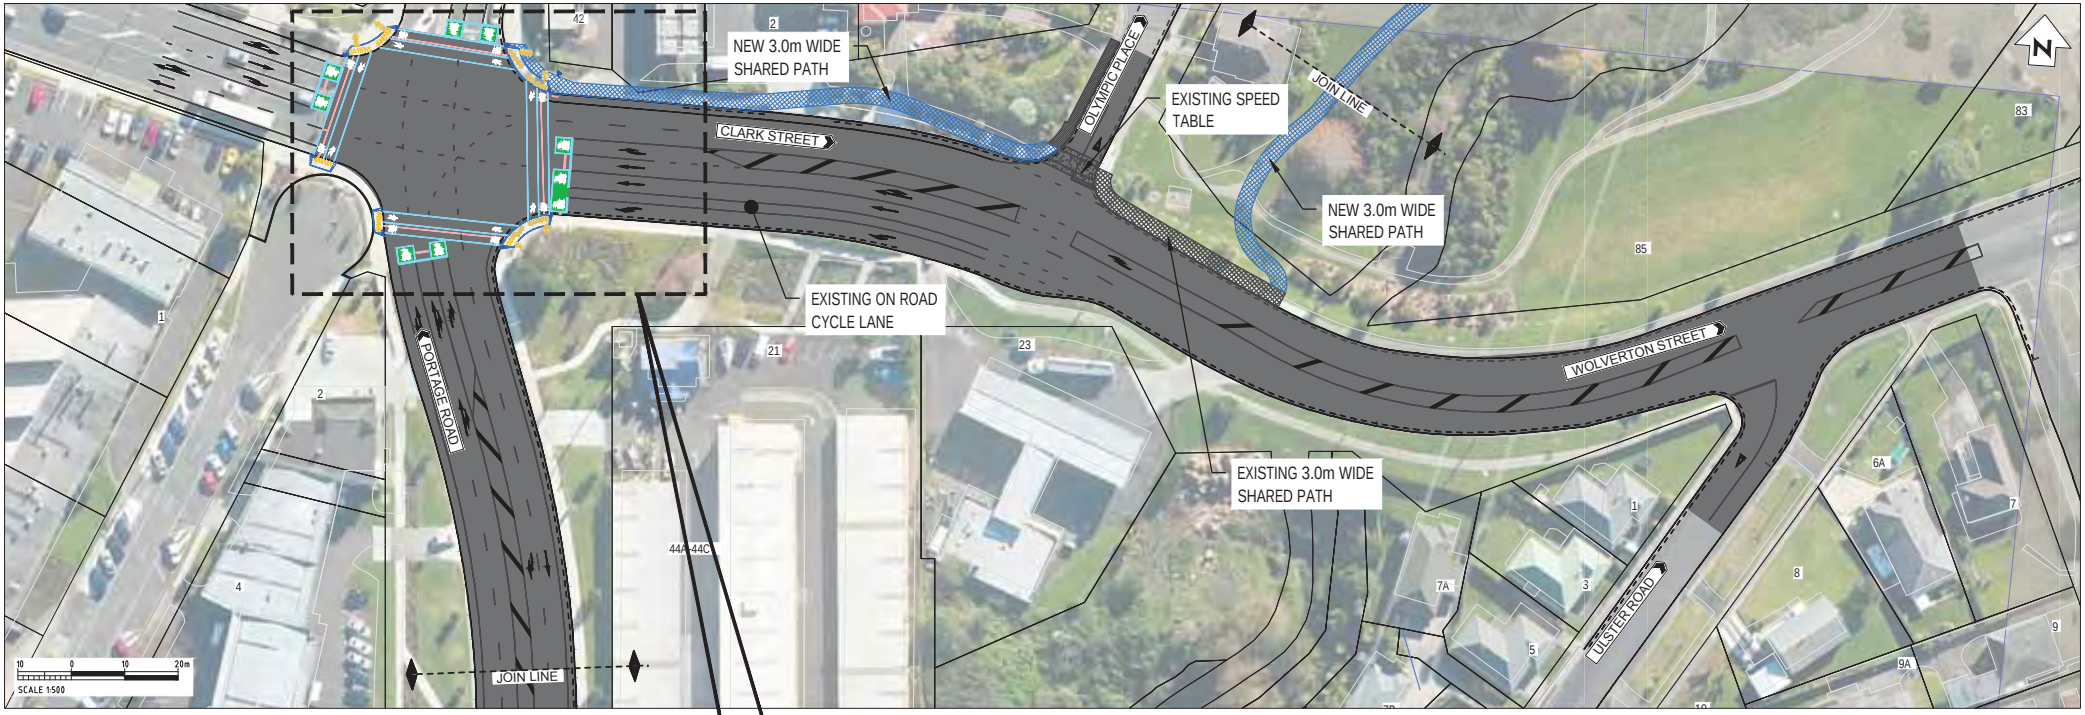

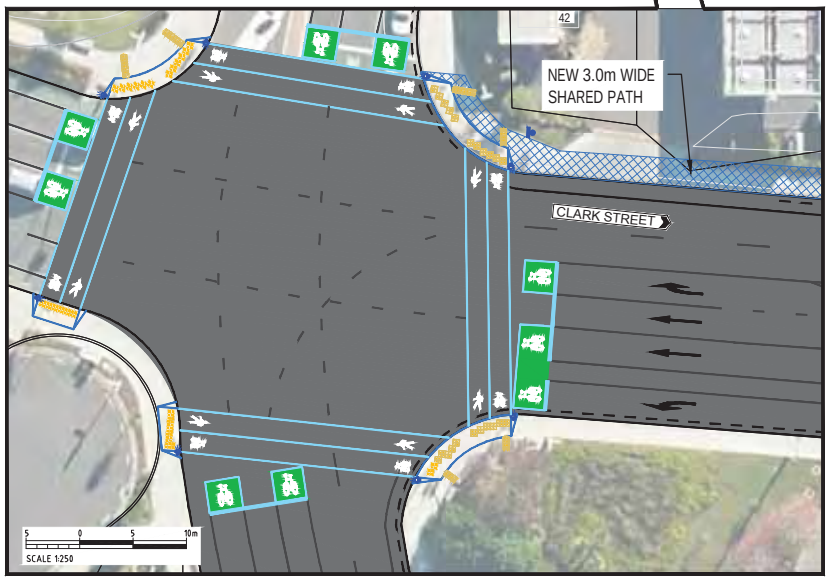

NOTES

1. ALL DIMENSIONS ARE APPROXIMATE AND ARE SUBJECT TO CHANGE.
2. AERIAL IMAGE CIRCA 2010 AND DOES NOT SHOW LATER DEVELOPMENT.

LEGEND

- EXISTING PROPERTY BOUNDARY
- EXISTING PATH TO REMAIN
- NEW AT GRADE PATH
- REMOVED PATH
- NEW BOARDWALK
- NEW BICYCLE STAIRWAY
- EXISTING BRIDGE
- NEW TRAFFIC ISLAND
- NEW SPEED TABLE
- NEW SIGNAL POLE
- NEW CYCLE SHARROW
- REMOVED FEATURES
- EXISTING KERB / ROAD MARKING
- NEW NO PARKING MARKING
- NEW WHITE ROAD MARKING
- NEW KERB
- NEW YELLOW ROAD MARKING
- NEW PRAM CROSSING WITH TACTILE PAVERS
- NEW ADVANCE STOP BOX
- NEW RETAINING WALL
- NEW FENCE (OPTIONAL)

AUCKLAND TRANSPORT
TE WHAU PATHWAY
SCHEME INVESTIGATION - DRAFT

Status Stamp	SCHEME DESIGN
Date Stamp	08/03/2017
SCALES (A1)	1:500, 1:250@A1
Drawing No.	80509320-C2-0104_G308
Rev.	B

DO NOT SCALE - IF IN DOUBT, ASK

ORIGINAL SIZE A1

\\inpun1s01\inpun1s06_data\Engineering and Delivery\AP\Clients\Auckland Transport\Walking and Cycling\805 09320 Te Whau SAR\H - CAD\80509320-C2-0104_G308