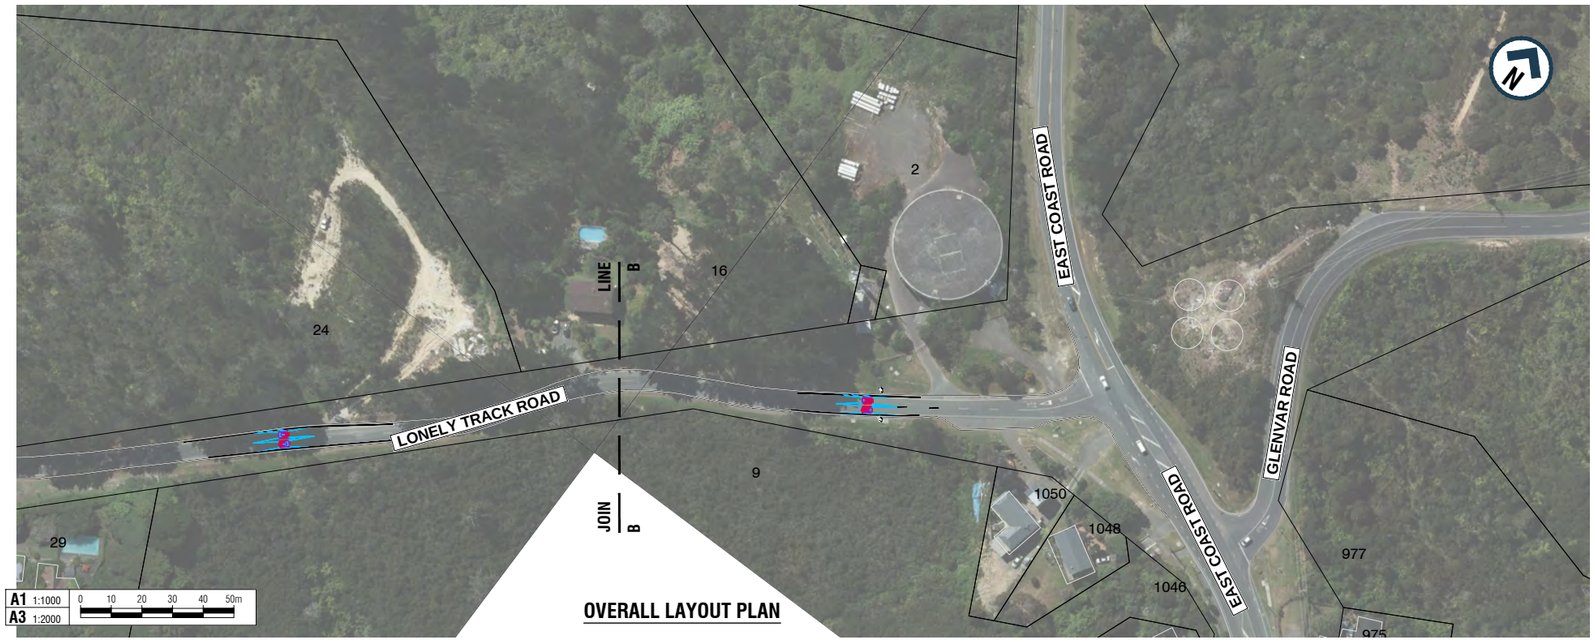

OVERALL LAYOUT PLAN

LEGEND

- EXISTING KERBLINE / ROADMARKING
- NEW ROADMARKING
- PROPOSED SPEED CUSHION

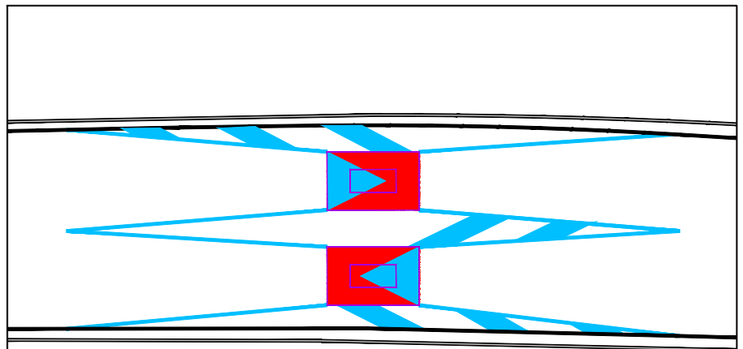

TYPICAL ROAD MARKING PLAN

A1 1:100
A3 1:200
0 20m

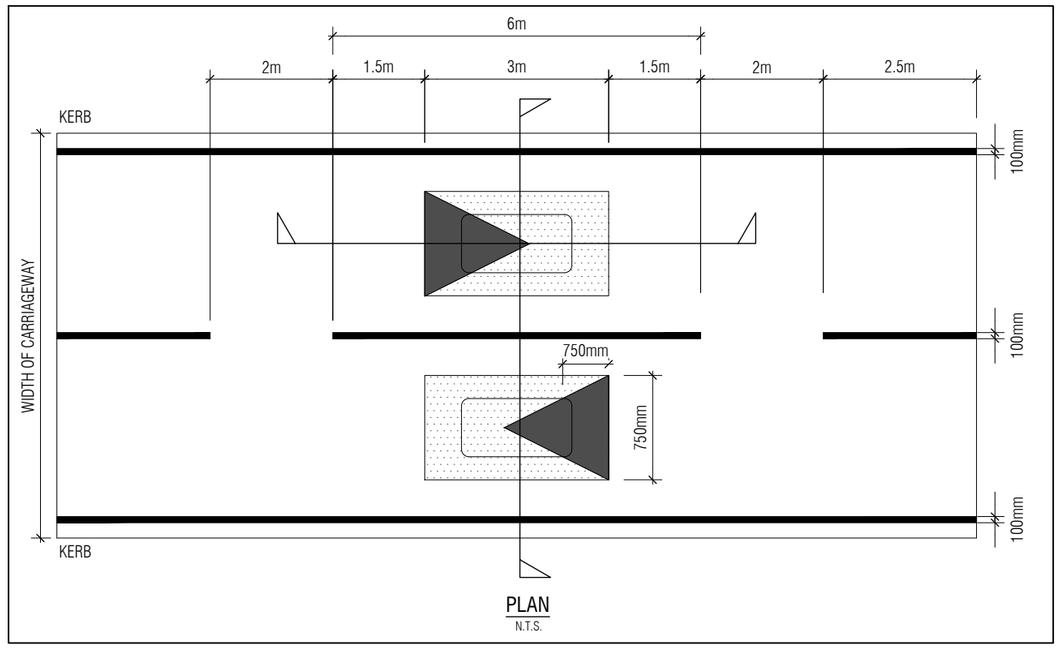

PLAN

N.T.S.

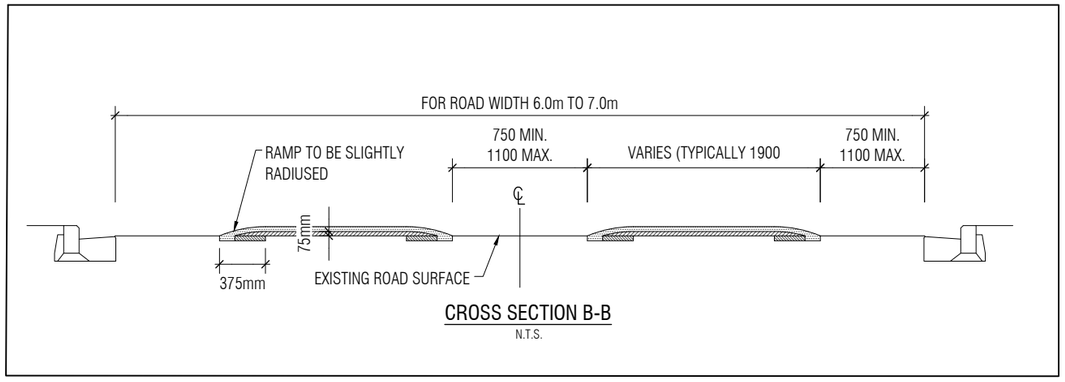

CROSS SECTION B-B

N.T.S.

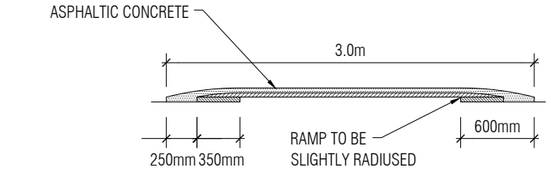

(NOTE: BOTH CUSHIONS HAVE SIMILAR PROFILES)

CROSS SECTION A-A

N.T.S.

AUCKLAND TRANSPORT
TRAFFIC CALMING - LONELY TRACK ROAD

Status Stamp	FOR CONSULTATION
Date Stamp	8/03/2017
A1 Scales	AS SHOWN
A3 Scales	AS SHOWN
Drawing No.	2015-N2-2300_G031
Rev.	B

DO NOT SCALE - IF IN DOUBT, ASK
ORIGINAL SIZE A1