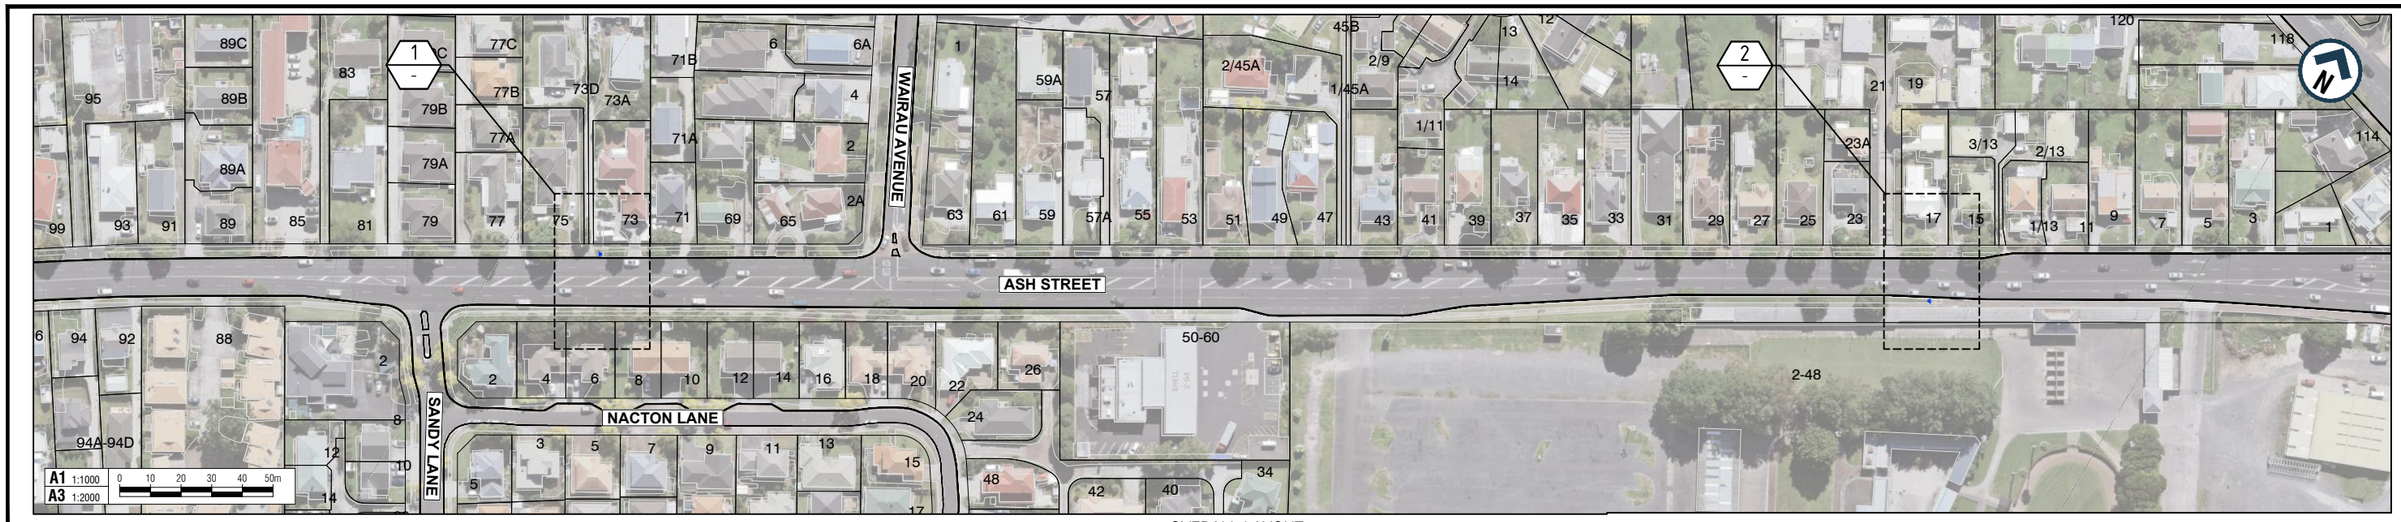

OVERALL LAYOUT
SCALE 1:1000 @ A1; 1:2000 @ A3

DETAIL 1
SCALE 1:100 @ A1; 1:200 @ A3

DETAIL 2
SCALE 1:100 @ A1; 1:200 @ A3

LEGEND

- EXISTING KERBLINE / ROADMARKING
- NEW ROADMARKING
- ROADMARKING /KERBLINE TO BE REMOVED
- NEW KERBLINE
- NEW NO STOPPING LINE
- EXISTING / REMARKED NO STOPPING LINE
- EXISTING SIGN
- SIGN TO BE RELOCATED / REMOVED
- NEW / RELOCATED SIGN
- FOOTPATH RECONSTRUCTION
- NEW TRAFFIC ISLAND
- NEW SPEEDTABLE
- NEW SPEED HUMP

AUCKLAND TRANSPORT
ACTIVE WARNING SPEED SIGN ON ASH STREET

Status Stamp	FOR CONSULTATION
Date Stamp	30/05/2017
A1 Scales	AS SHOWN
A3 Scales	AS SHOWN
Drawing No.	2017-C2-0200_G030
Rev.	A

DO NOT SCALE - IF IN DOUBT, ASK
ORIGINAL SIZE A1