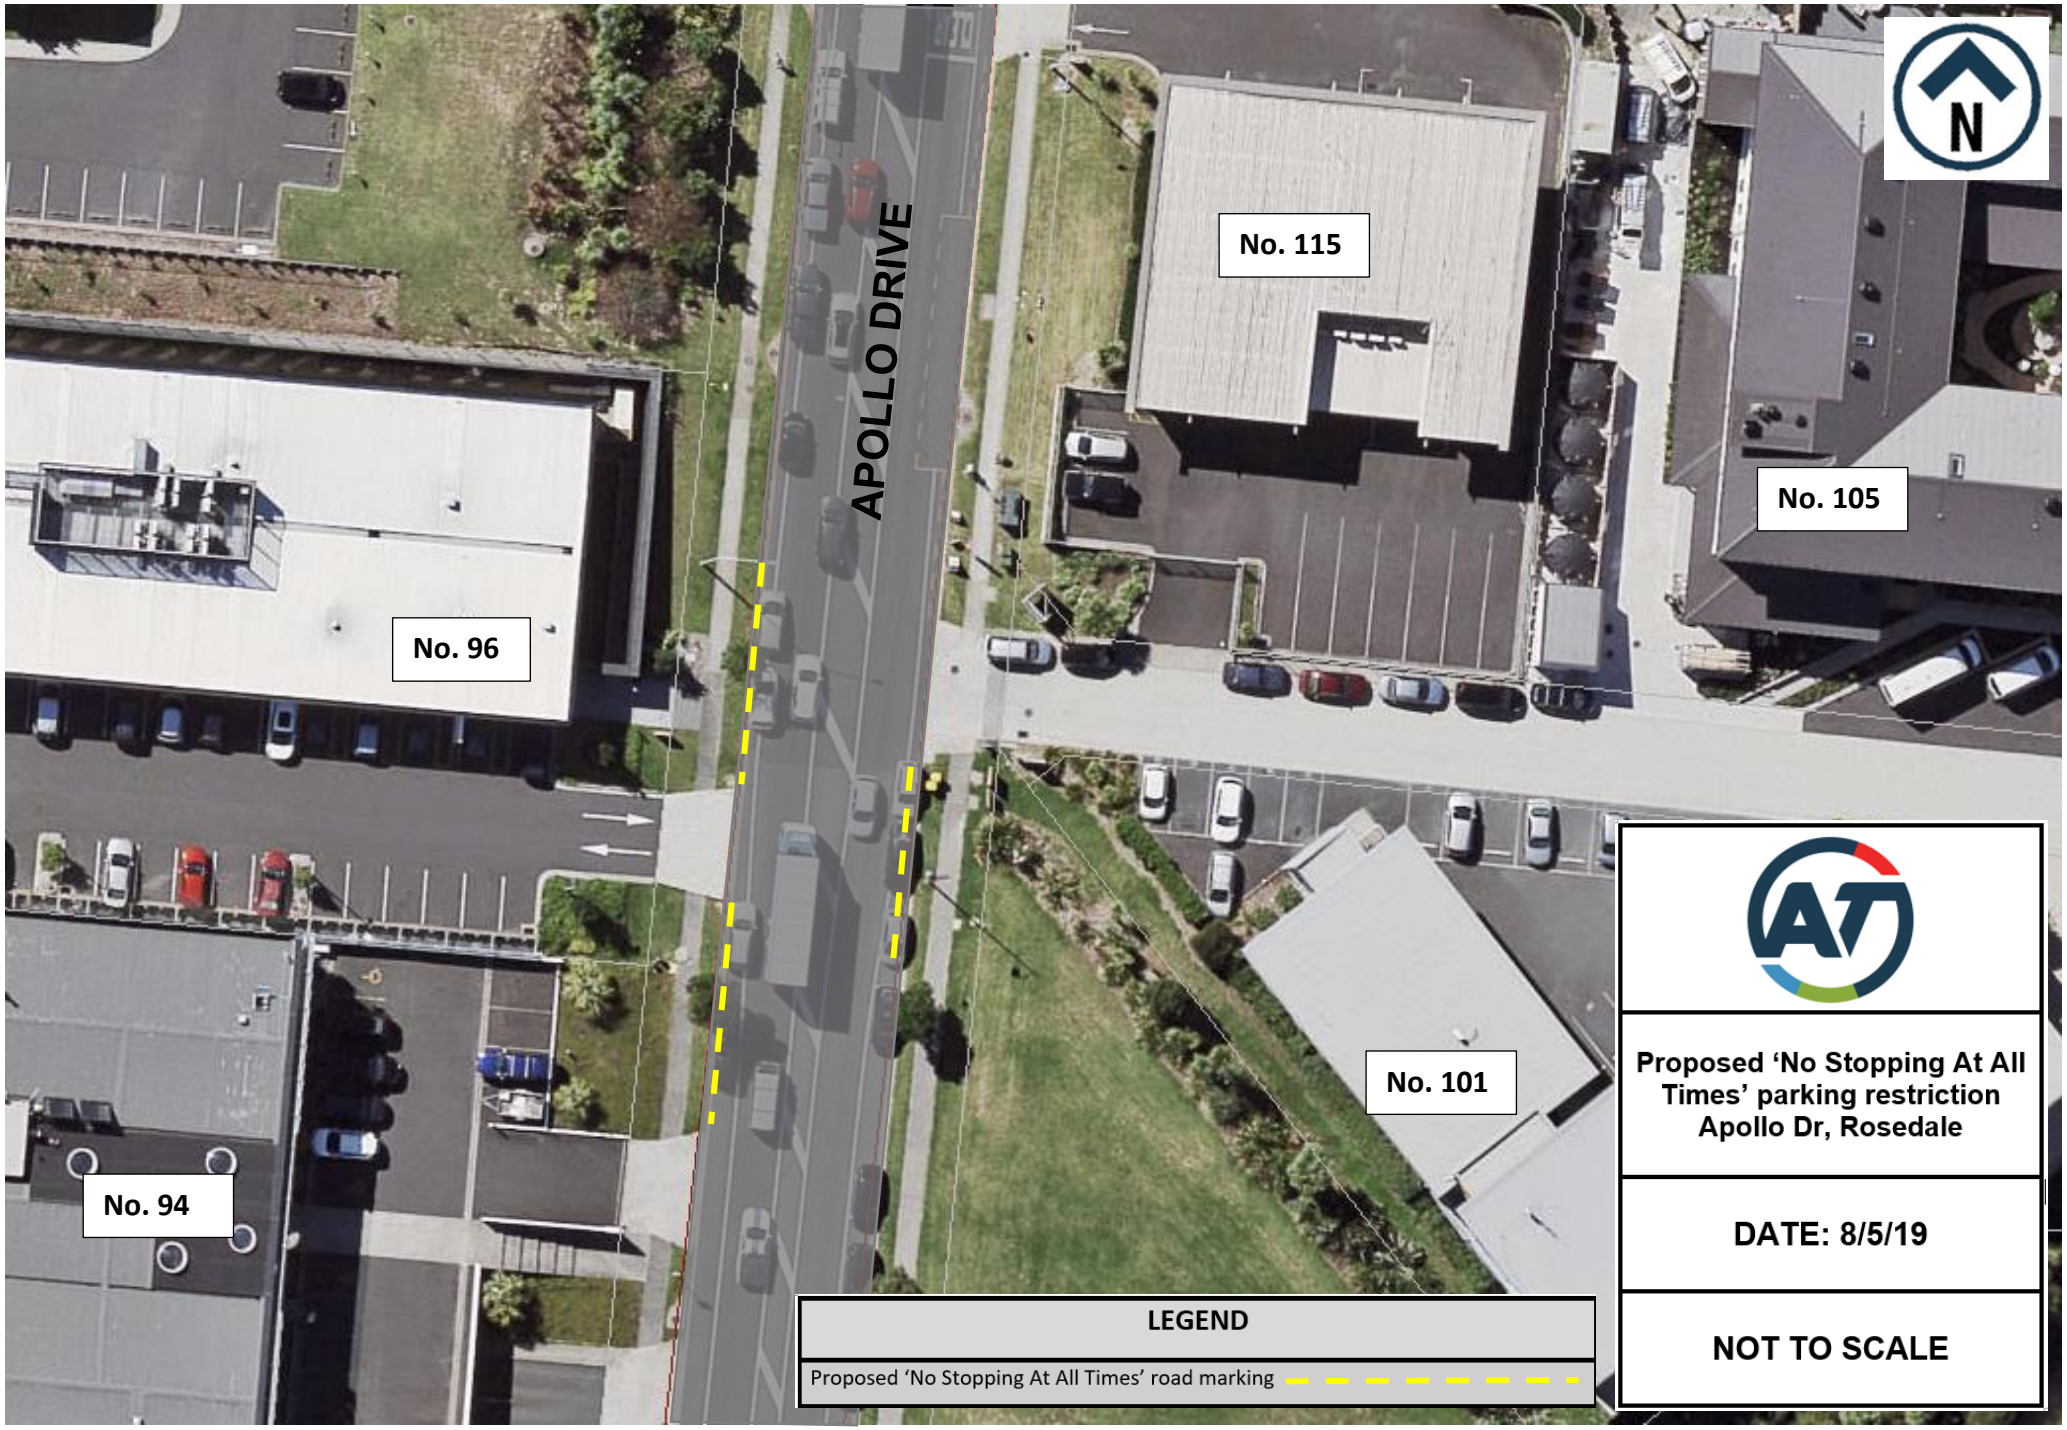
APOLLO DRIVE
No. 115
No. 105
No. 96
No. 101
No. 94
N
LEGEND
Proposed 'No Stopping At All Times' road marking
Proposed 'No Stopping At All Times' parking restriction
Apollo Dr, Rosedale
DATE: 8/5/19
NOT TO SCALE