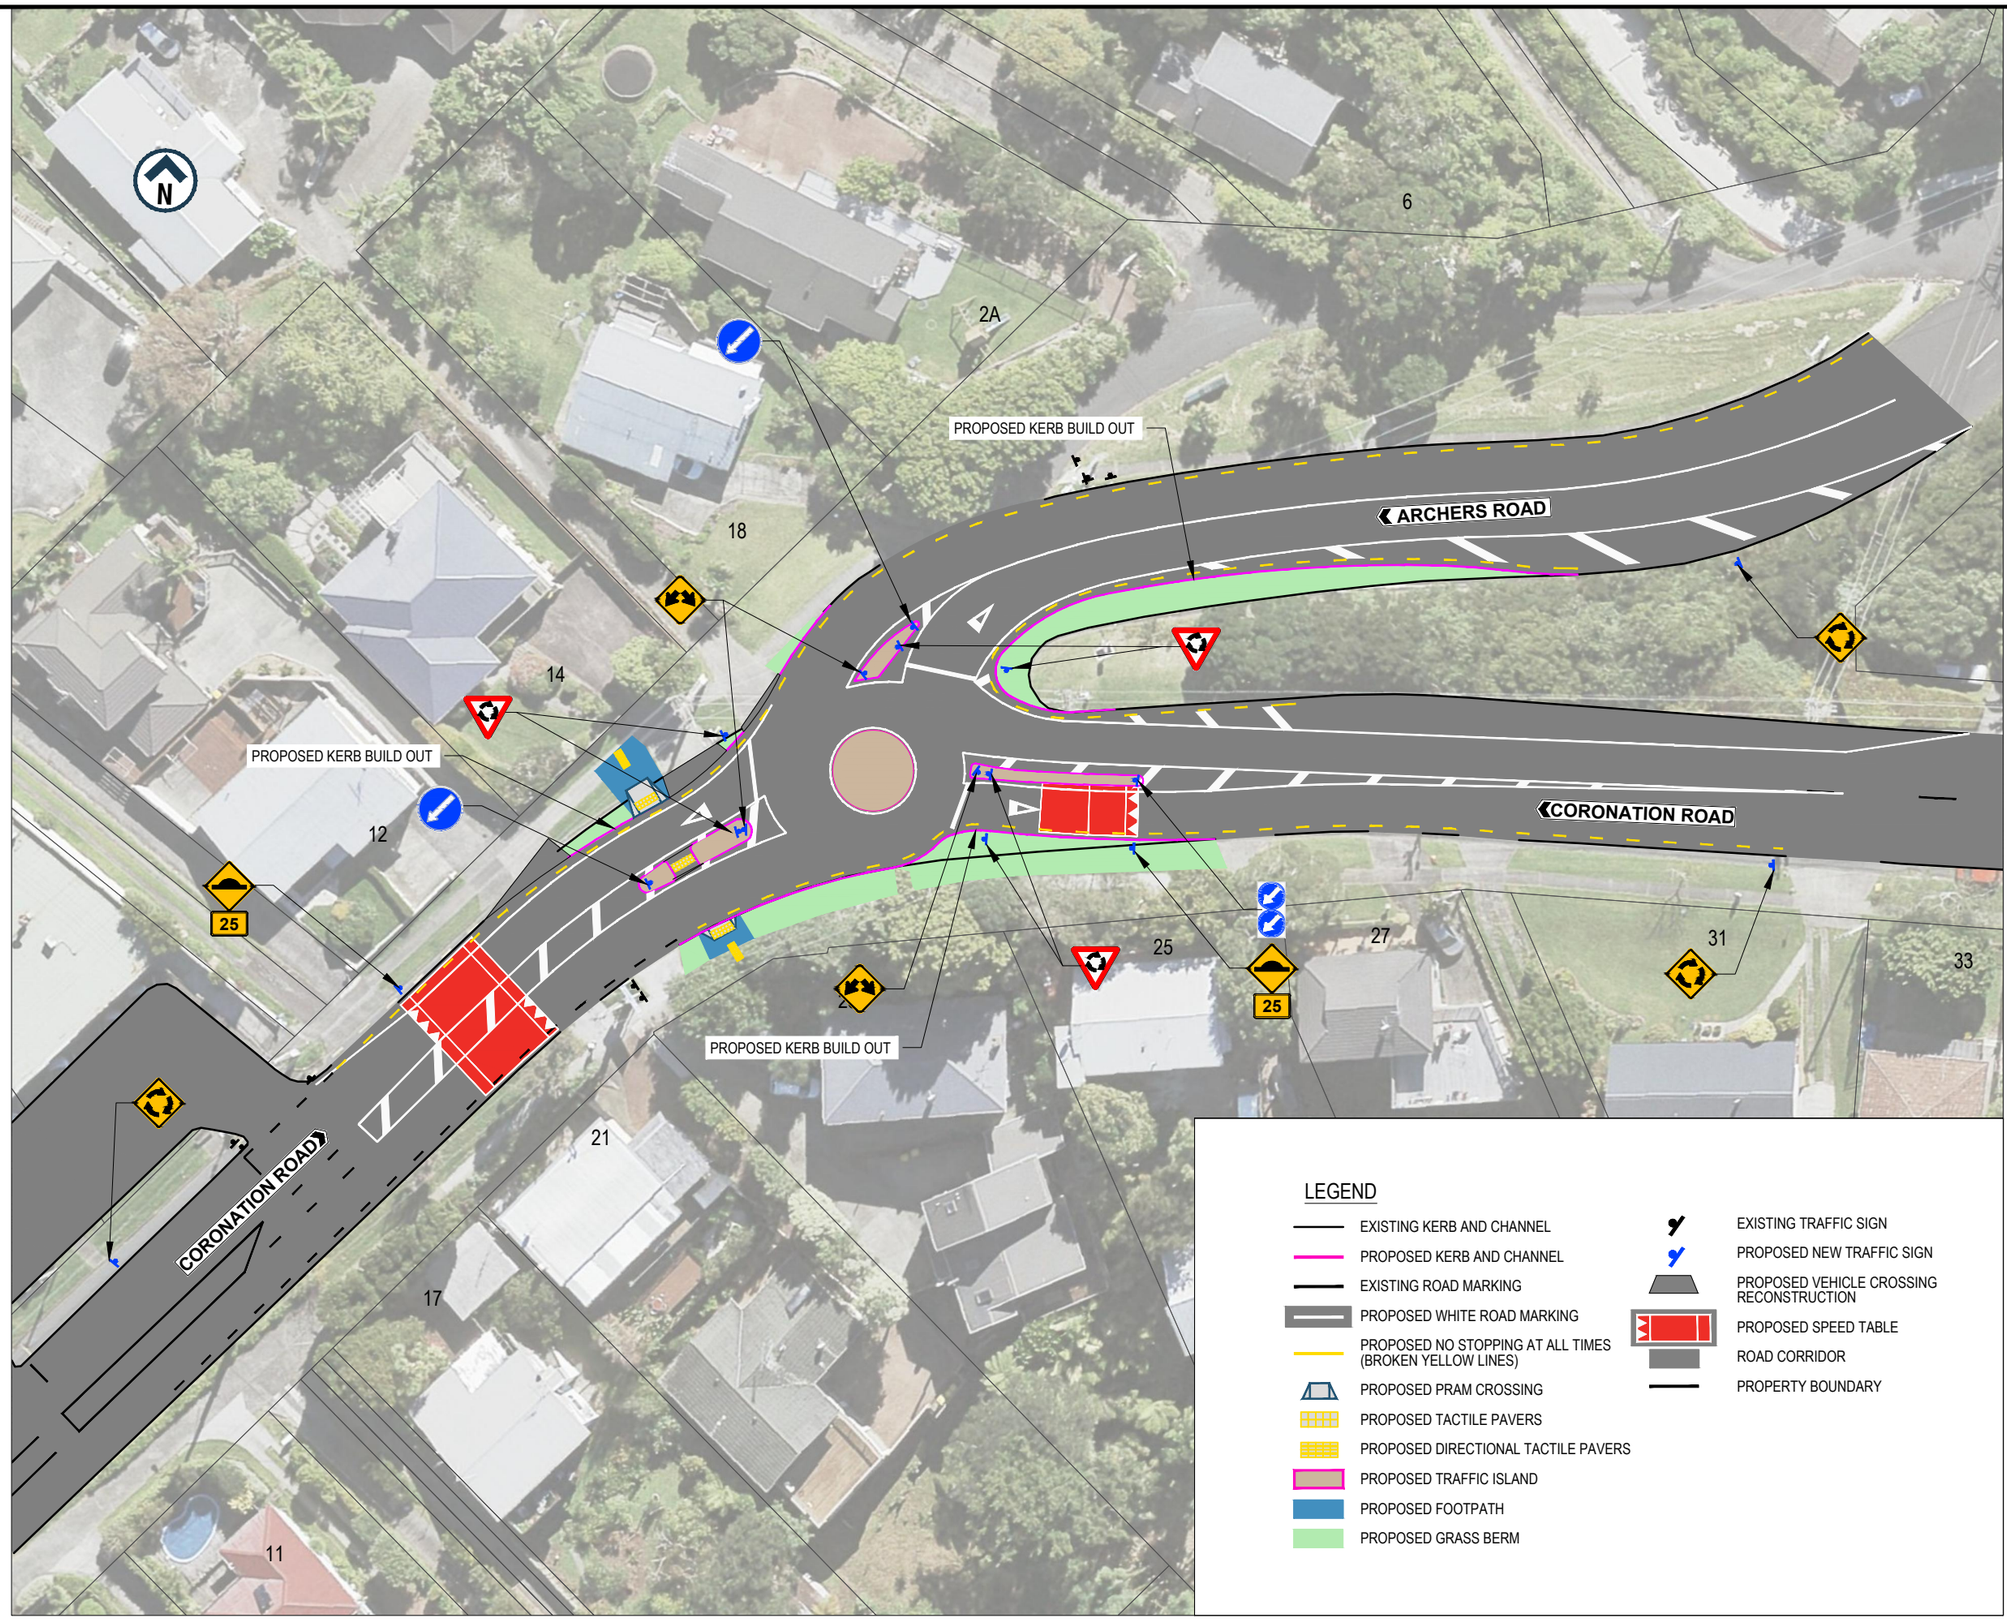

0 5 10 15m
SCALE 1:500 AT ORIGINAL SIZE

DO NOT SCALE - IF IN DOUBT, ASK

ORIGINAL SIZE A3

NOT FOR CONSTRUCTION

AUCKLAND TRANSPORT
MINOR WORKS DELIVERY PACKAGE
ARCHERS ROAD / CORONATION ROAD

Status Stamp	CONSULTATION
Date Stamp	24/02/2020
SCALES	(A3)
Drawing No.	12517103-G031
Rev.	C

\\ghdnet\ghd\NZ\Auckland\Projects\51\37315\00 NEW BST10 PROJECTS\12517103 Coronation Rd_Archers Rd DD-Redesign\CADD\DWG\12517103-G031.dwg