DO NOT SCALE - IF IN DOUBT ASK

ORIGINAL SIZE A1

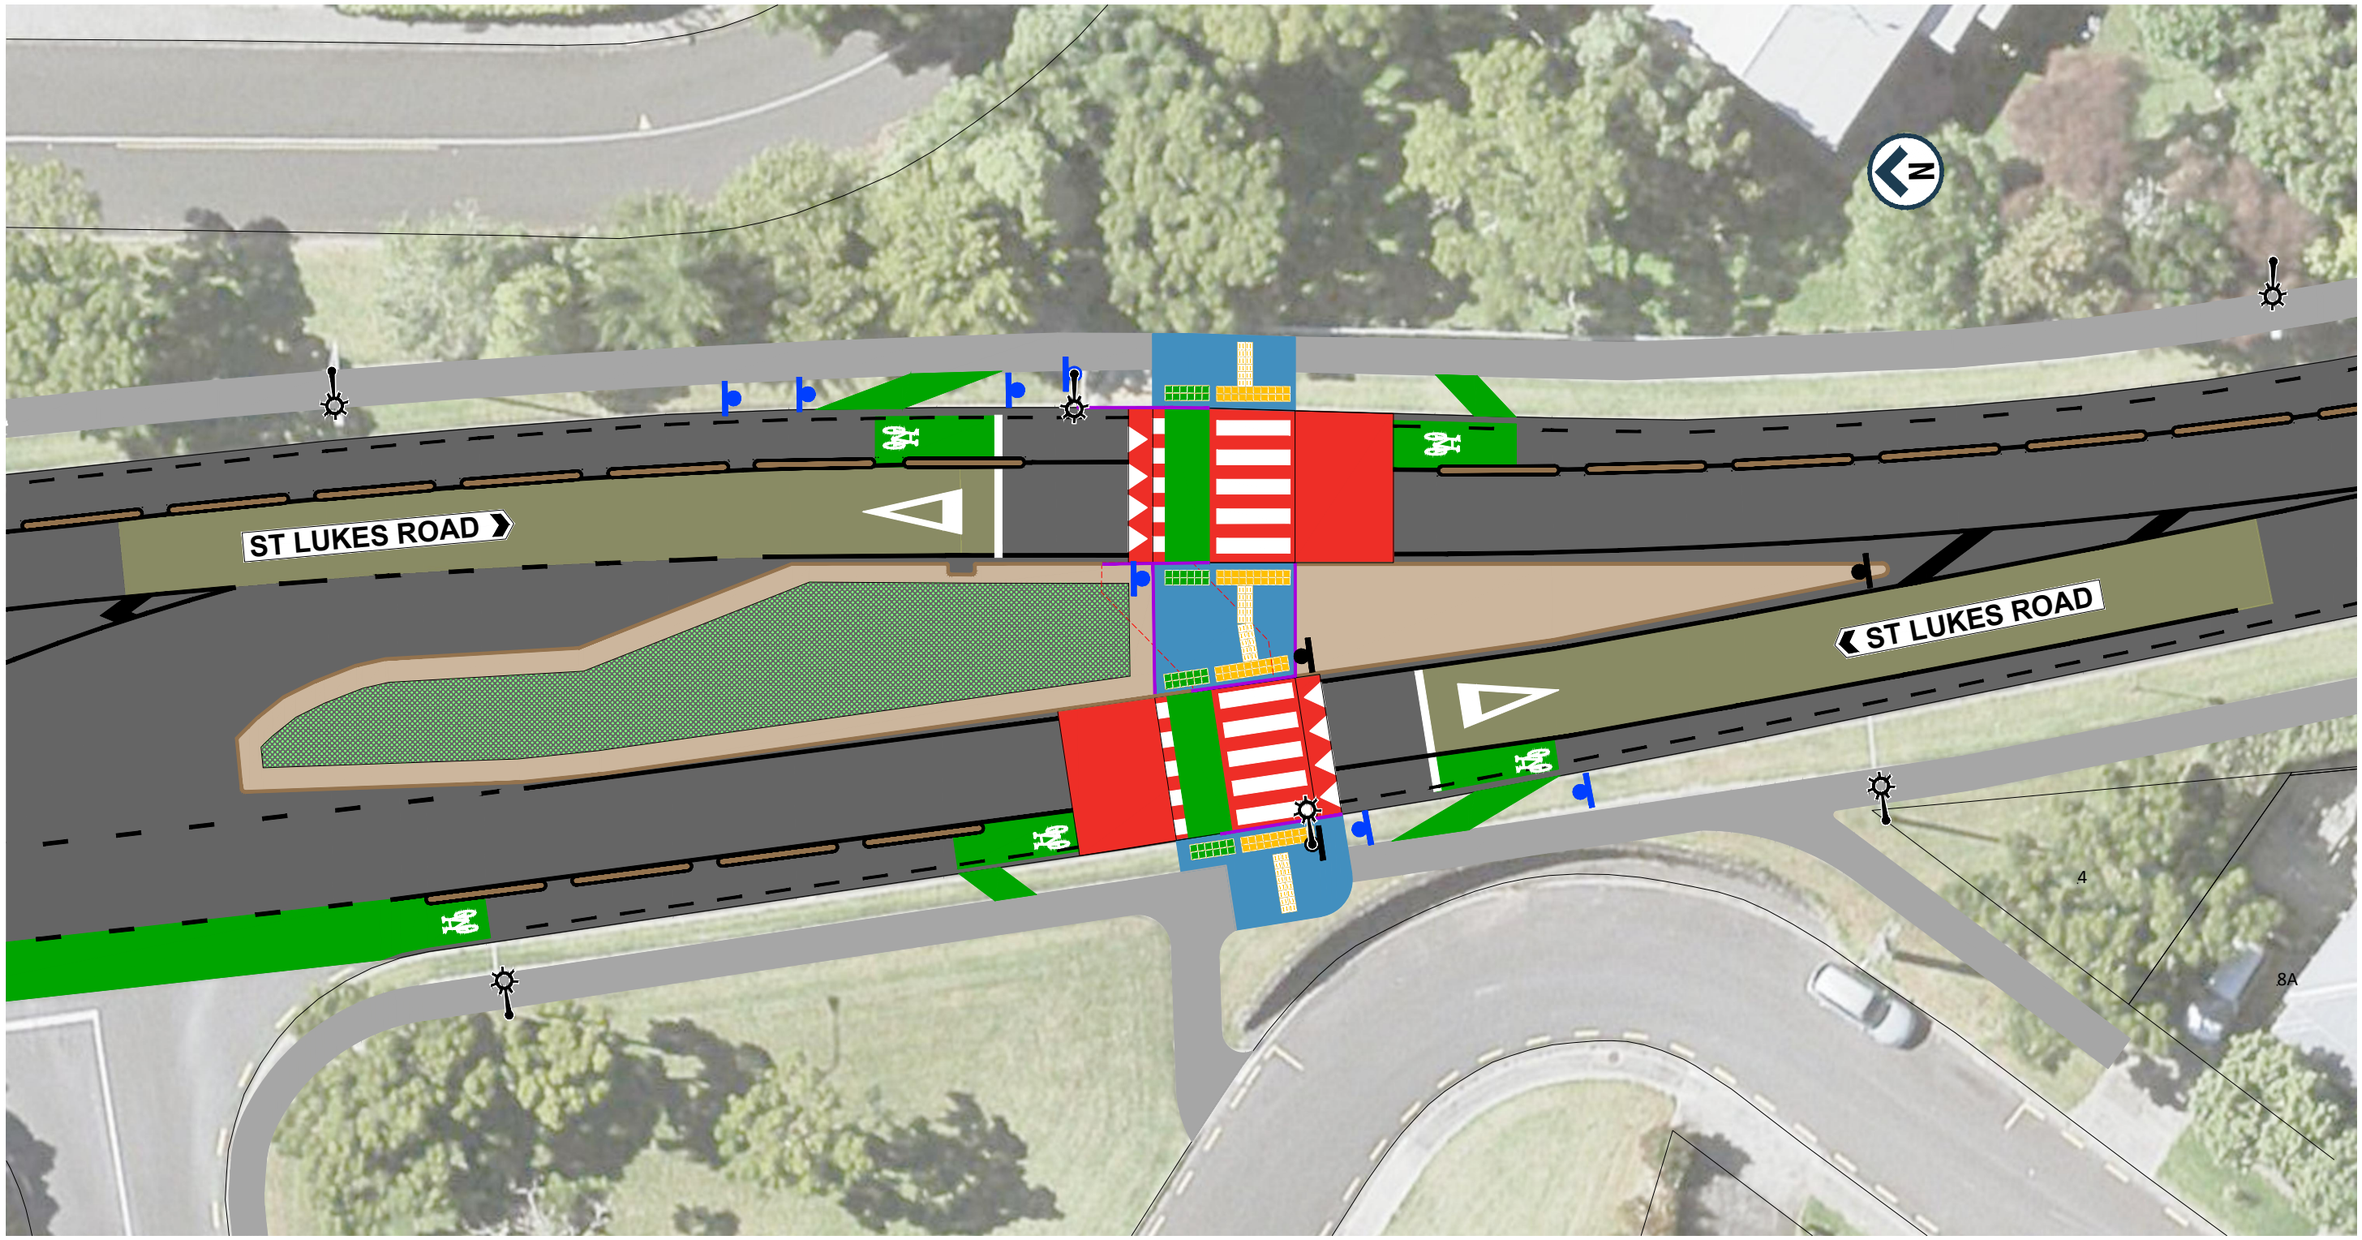

LEGEND

- NEW ROADMARKING
- EXISTING ROADMARKING
- EXISTING BROKEN YELLOW LINES "NSAAT"
- EXISTING KERB TO BE REMOVED
- NEW / RELOCATED SIGN
- EXISTING SIGN
- EXISTING STREET/PEDESTRIAN LIGHT
- NEW FOOTPATH / KERB
- EXISTING ISLAND
- NEW TACTILES
- CYCLE LANE / RAMP
- NEW RAISED PAIRED PEDESTRIAN CYCLE CROSSING
- EXISTING RAISED DIVIDER
- ANTI-SKID

AUCKLAND TRANSPORT

ST LUKES ROAD (NEAR ASQUITH AVE)
PEDESTRIAN CROSSING IMPROVEMENT

Status Stamp	FOR CONSULTATION
Date Stamp	26 JULY 2021
A1 Scales	NTS
A3 Scales	NTS
Drawing No.	2788-1-CS01
Rev.	B