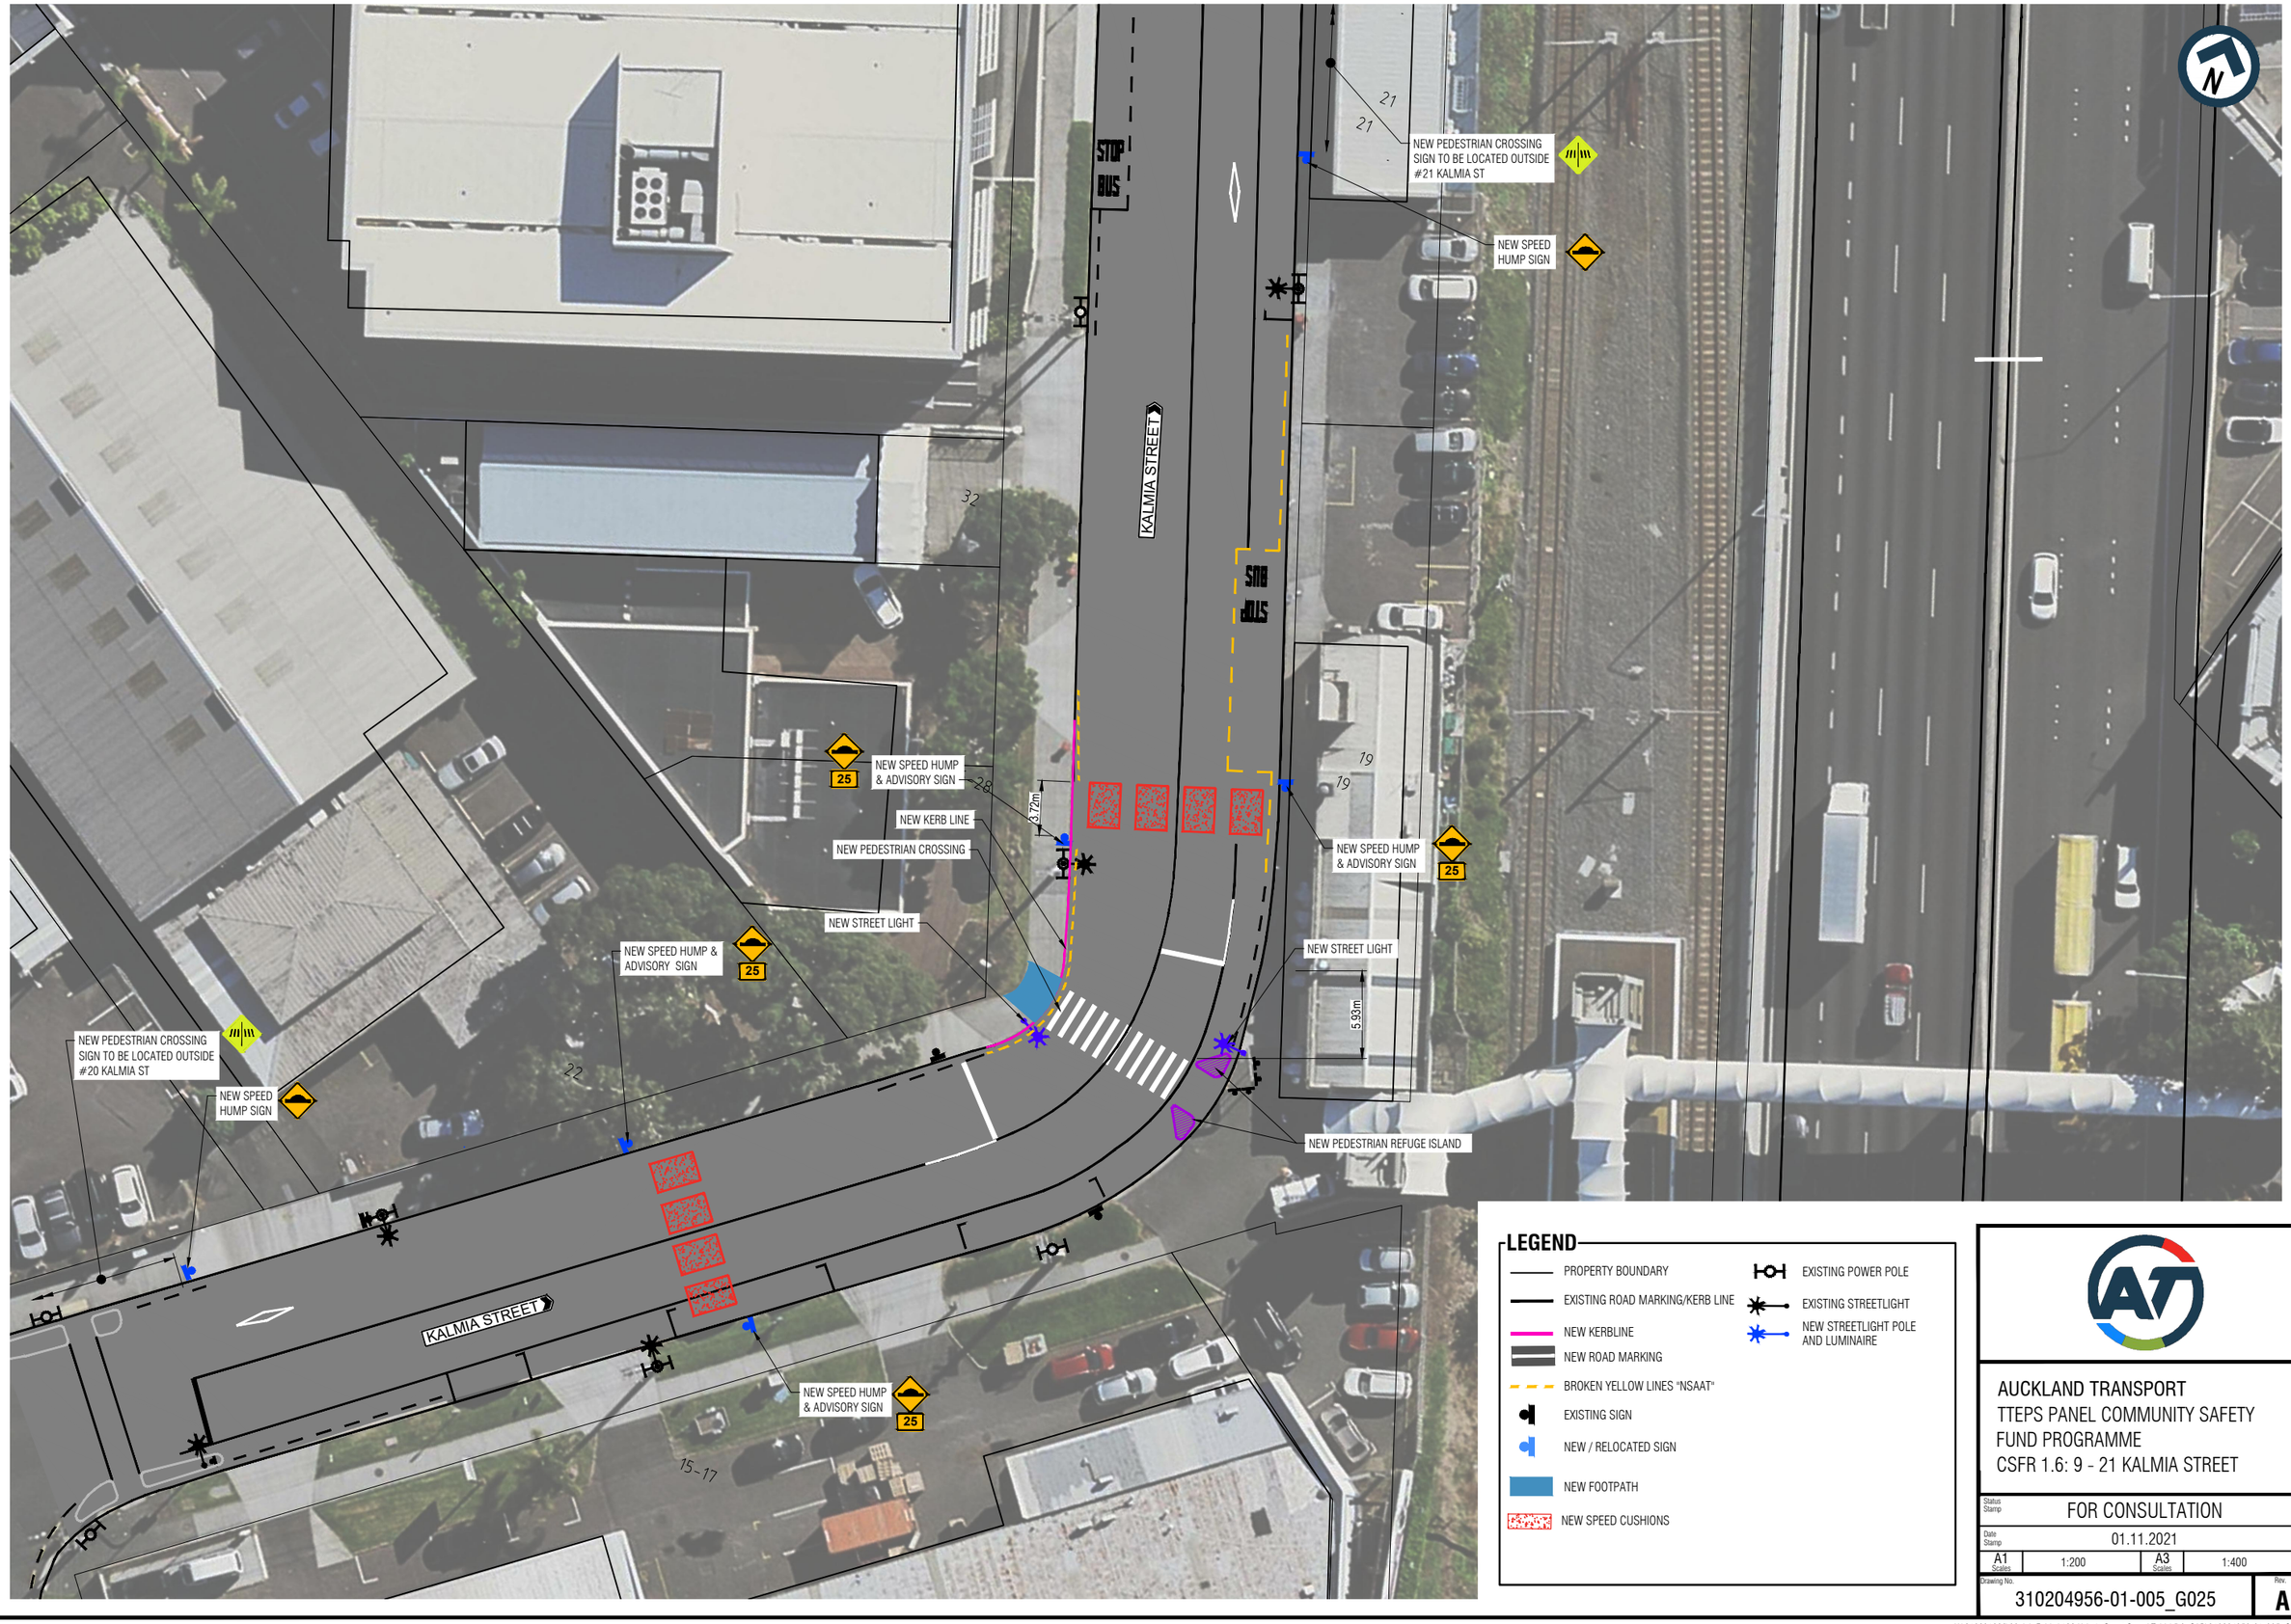

AUCKLAND TRANSPORT
TTEPS PANEL COMMUNITY SAFETY FUND PROGRAMME
CSFR 1.6: 9 - 21 KALMIA STREET

Status Stamp	FOR CONSULTATION		
Date Stamp	01.11.2021		
A1 Scales	1:200	A3 Scales	1:400
Drawing No. 310204956-01-005_G025		Rev. A	

DO NOT SCALE - IF IN DOUBT, ASK

ORIGINAL SIZE A1

U:\310201086\00 Job Folder\132 Kalmia Street Speed Table\5.0 CAD\310204956-01-005_G025