NOTE:

1. THE PROPOSED "DOMINION ROAD QUIET ROUTE" IS NOT INTENDED TO PERFORM AS A FORMAL CYCLING FACILITY, BUT RATHER A PARTIALLY INFORMAL ROUTE FOR LESS CONFIDENT CYCLISTS, CHILDREN OR ELDERLY USERS TO TRAVEL PARALLEL TO DOMINION ROAD, WHILST PROVIDING CONNECTION TO THE KEY LOCAL DESTINATIONS.
2. THE PLAN ONLY SHOWS PROPOSED ROUTE ALIGNMENTS AND DOES NOT IDENTIFY SECTIONS OF THE ROUTE REMOVED FROM THE EXISTING ROUTE MAP.

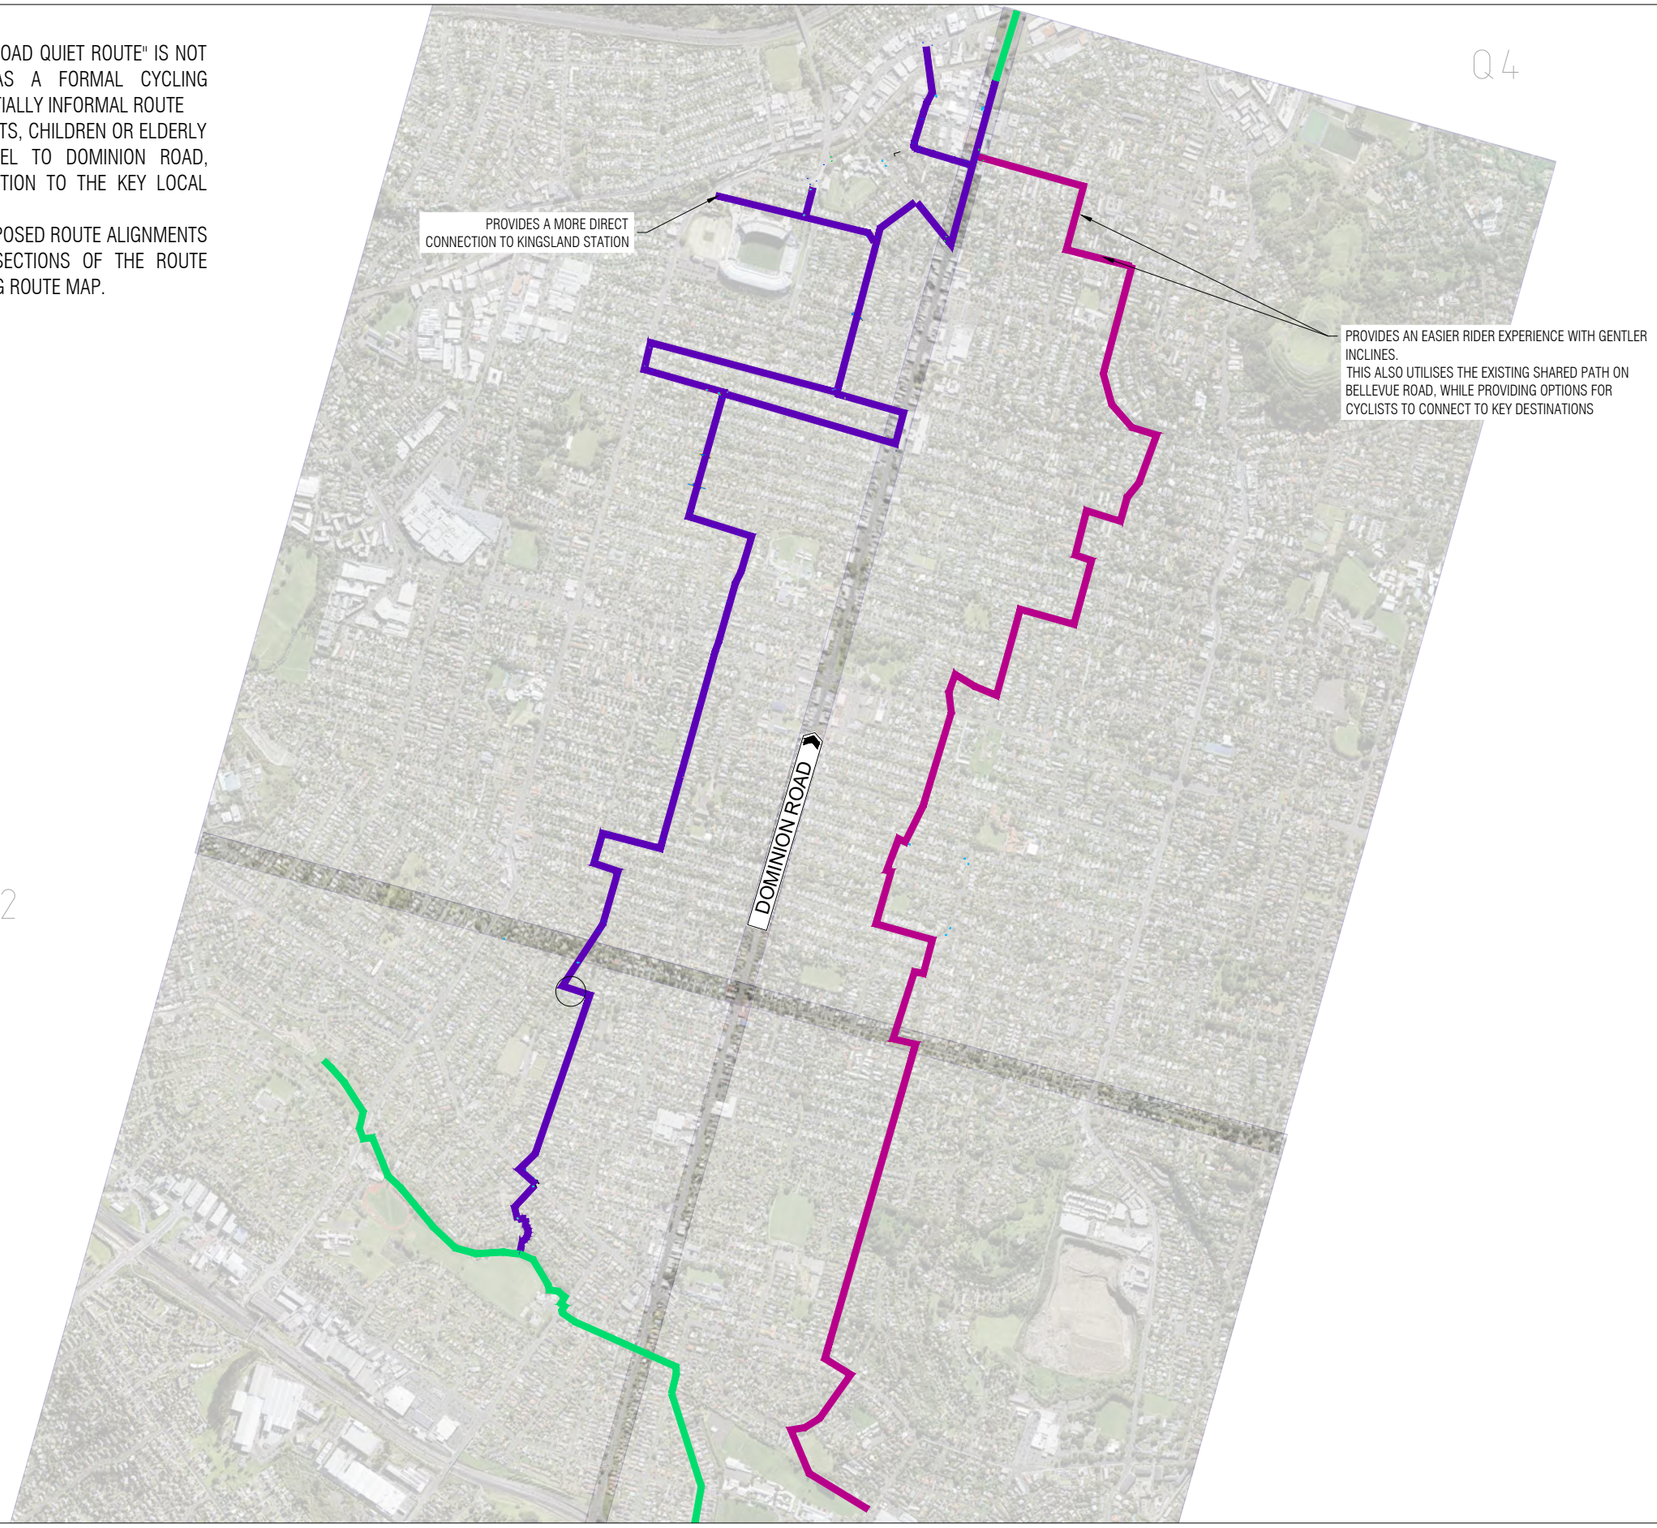

N

C:\Users\Burhan\Eliga Limited\Projects - Documents\Auckland Transport\2026\23 Dominion Road Safe Route Detailed Design\05 Design & Drawings\03 Drawings\Concept Plans\AT-2024-046-G.dwg

DO NOT SCALE - IF IN DOUBT, ASK

ORIGINAL SIZE A1

REV	REVISIONS	APPROVED	DATE
A	FOR PUBLIC ENGAGEMENT - DRAFT		

Auckland Council

DESIGN
PRESENTATION
APPROVED
DATE 14/08/2026

eliga

Project: DOMINION ROAD PARALLEL ROUTES REFRESH

Drawing Title: DOMINION ROAD QUEST ROUTE WEST
GENERAL LAYOUT PLAN

Drawing Status: **PUBLIC ENGAGEMENT**

Drawing No. AT-2024-046-G00

Revision **A**

C:\Users\BurhanElliga Limited\Projects - Documents\Auckland Transport\2026\23 Dominion Road Safe Route Detailed Design\05 Design & Drawings\03 Drawings\Concept Plans\A1-2024-046-G.dwg



LAYOUT LOCATION

DO NOT SCALE - IF IN DOUBT, ASK

100mm 90 80 70 60 50 40 30 20 10 0

ORIGINAL SIZE A1

Auckland Council

Project: DOMINION ROAD PARALLEL ROUTES REFRESH

Drawing Title: DOMINION ROAD QUEST ROUTE WEST
SHEET 01 OF 50

Drawing Status: **PUBLIC ENGAGEMENT**

Drawing No.: AT-2024-046-G01

Revision: **A**

C:\Users\BurhanElliga Limited Projects - Documents\Auckland Transport\2026\23 Dominion Road Safe Route Detailed Design\05 Design & Drawings\03 Drawings\Concept Plans\AT-2024-046-G.dwg
DO NOT SCALE - IF IN DOUBT, ASK
ORIGINAL SIZE A1

GEORGE STREET

Dominion Road
xxx m

Mt Roskill
xxx m

City Center
xxx m

Kingsland
xxx m

CHARLES STREET

Kingsland
xxx m

Mt Roskill
xxx m

GEORGE STREET

N

A1 1:150
A3 1:300
0 3m 5m 7.5m

LAYOUT LOCATION

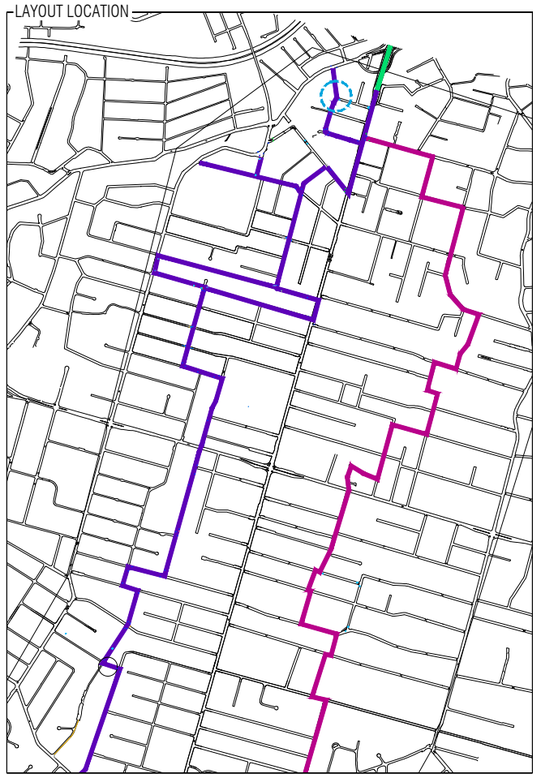

Auckland Council

Project:
DOMINION ROAD PARALLEL ROUTES REFRESH

Drawing Title:
DOMINION ROAD QUEST ROUTE WEST
SHEET 02 OF 50

Drawing Status:
PUBLIC ENGAGEMENT

Drawing No.
AT-2024-046-G02

Revision
A

C:\Users\Burhan\Elgia Limited\Projects - Documents\Auckland Transport\2026\23 Dominion Road Safe Route Detailed Design\05 Design & Drawings\03 Drawings\Concept Plans\A1-2024-046-G.dwg

DO NOT SCALE - IF IN DOUBT, ASK

100mm 90 80 70 60 50 40 30 20 10 0

A1

ORIGINAL SIZE



LAYOUT LOCATION

Auckland Council

Project: DOMINION ROAD PARALLEL ROUTES REFRESH

Drawing Title: DOMINION ROAD QUEST ROUTE WEST
SHEET 03 OF 50

Drawing Status: **PUBLIC ENGAGEMENT**

Drawing No. AT-2024-046-G03

Revision **A**