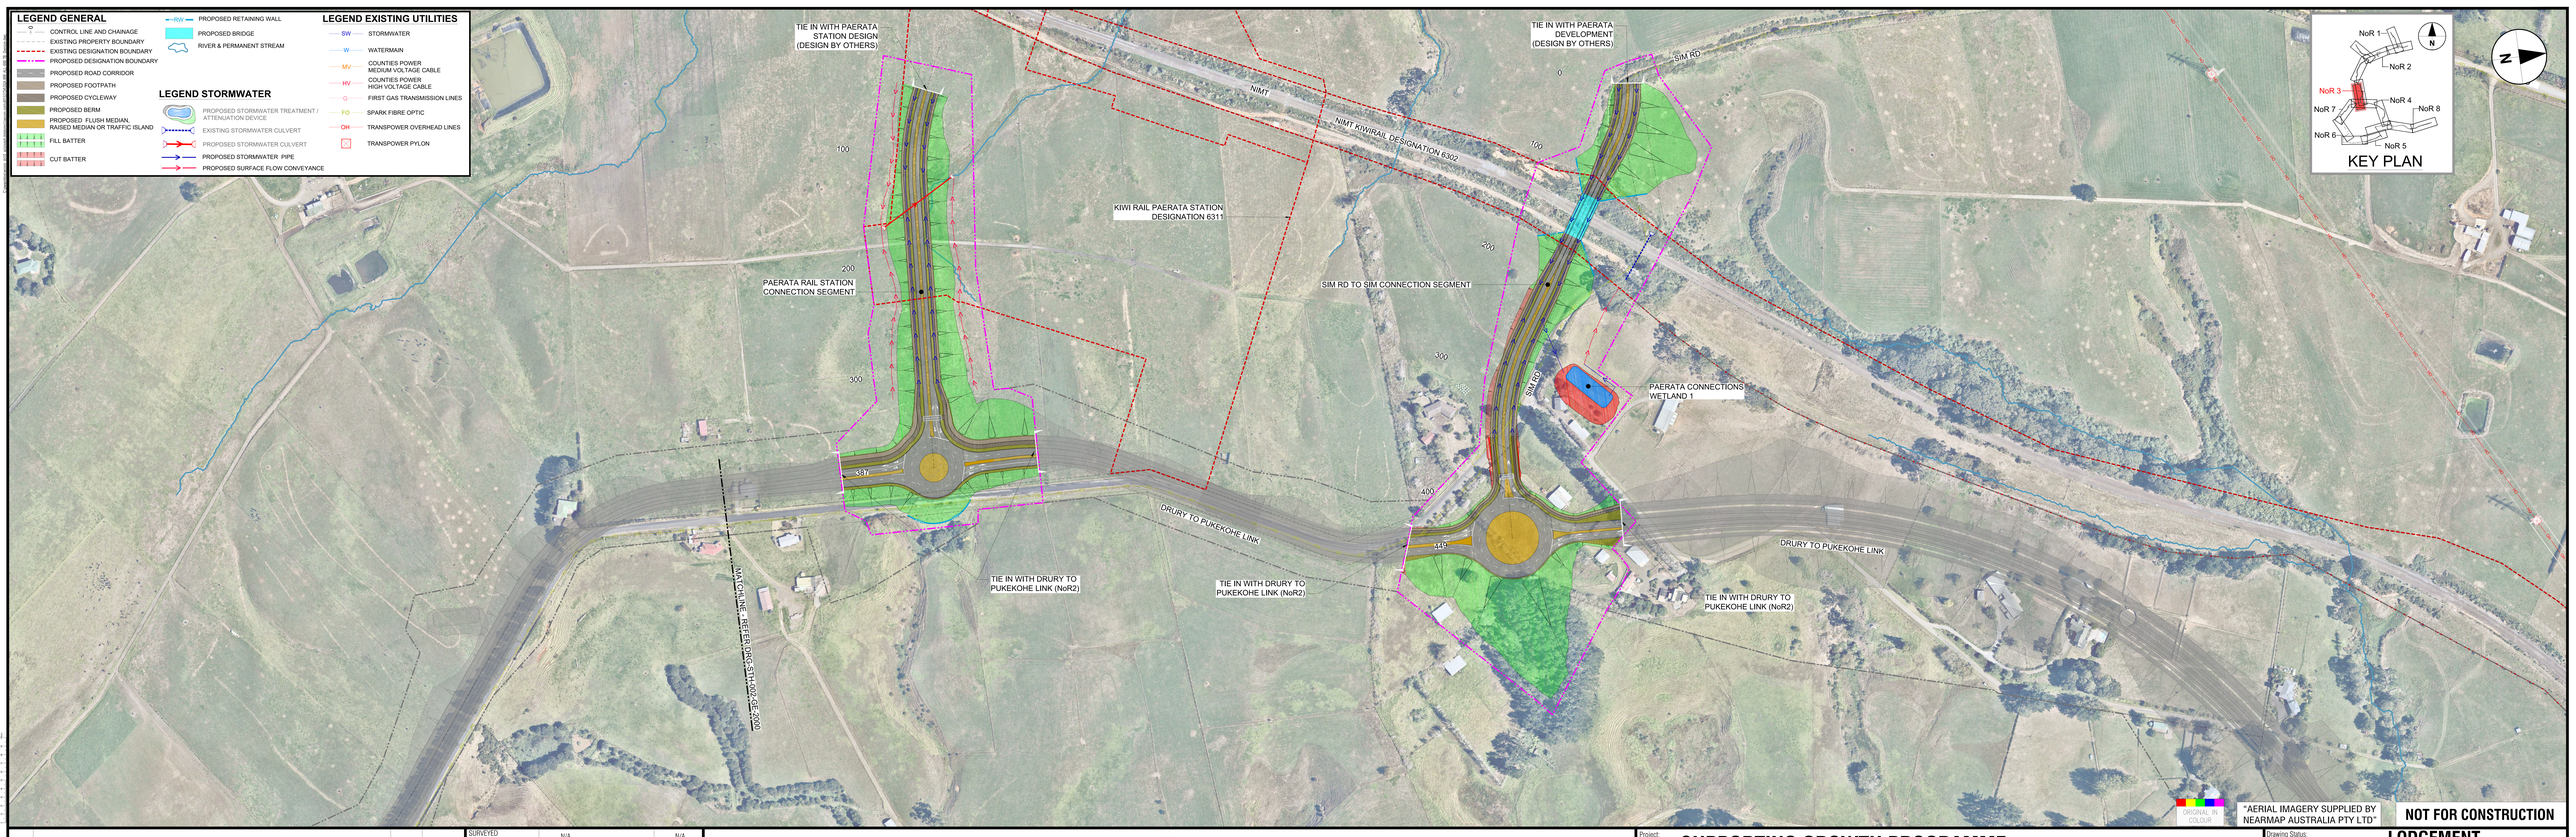


| REV | REVISIONS | DRAWN | DATE |
|---|---|---|---|
| C | ISSUED FOR NOTICE OF REQUIREMENT LODGEMENT | JDT | JUL. 2023 |
| B | DRAFT ISSUE FOR APPROVAL | JDT | APR. 2023 |
| A | DRAFT ISSUE FOR REVIEW | VDLT | JAN. 2023 |

| | | |
|---|---|---|
| SURVEYED | N/A | N/A |
| DRAWN | V. DELA TORRE | JUL. 2023 |
| DRAWING CHECK | J. DELA TORRE | JUL. 2023 |
| DESIGN | S. KUMAR | JUL. 2023 |
| DESIGN REVIEW | H. HICKS | JUL. 2023 |
| APPROVED | B. BUSNARDO | JUL. 2023 |

TE TUPU NGĀTAHI
Supporting Growth

WAKA KOTAHI
NZ TRANSPORT AGENCY

Project: **SUPPORTING GROWTH PROGRAMME**
**PUKEKOHE**
Drawing Title: GENERAL ARRANGEMENT LAYOUT PLAN
PAERATA CONNECTIONS - NoR 3

Drawing Status: **LODGEMENT**
Drawing Date: JUL. 2023
A1 Scales 1:500 | A3 Scales 1:1000
Discipline: GENERAL
Drawing No.: SGA-DRG-STH-002-GE-3000
Revision: C