Drawing Plotted: 13 Feb 2014 3:10 p.m.

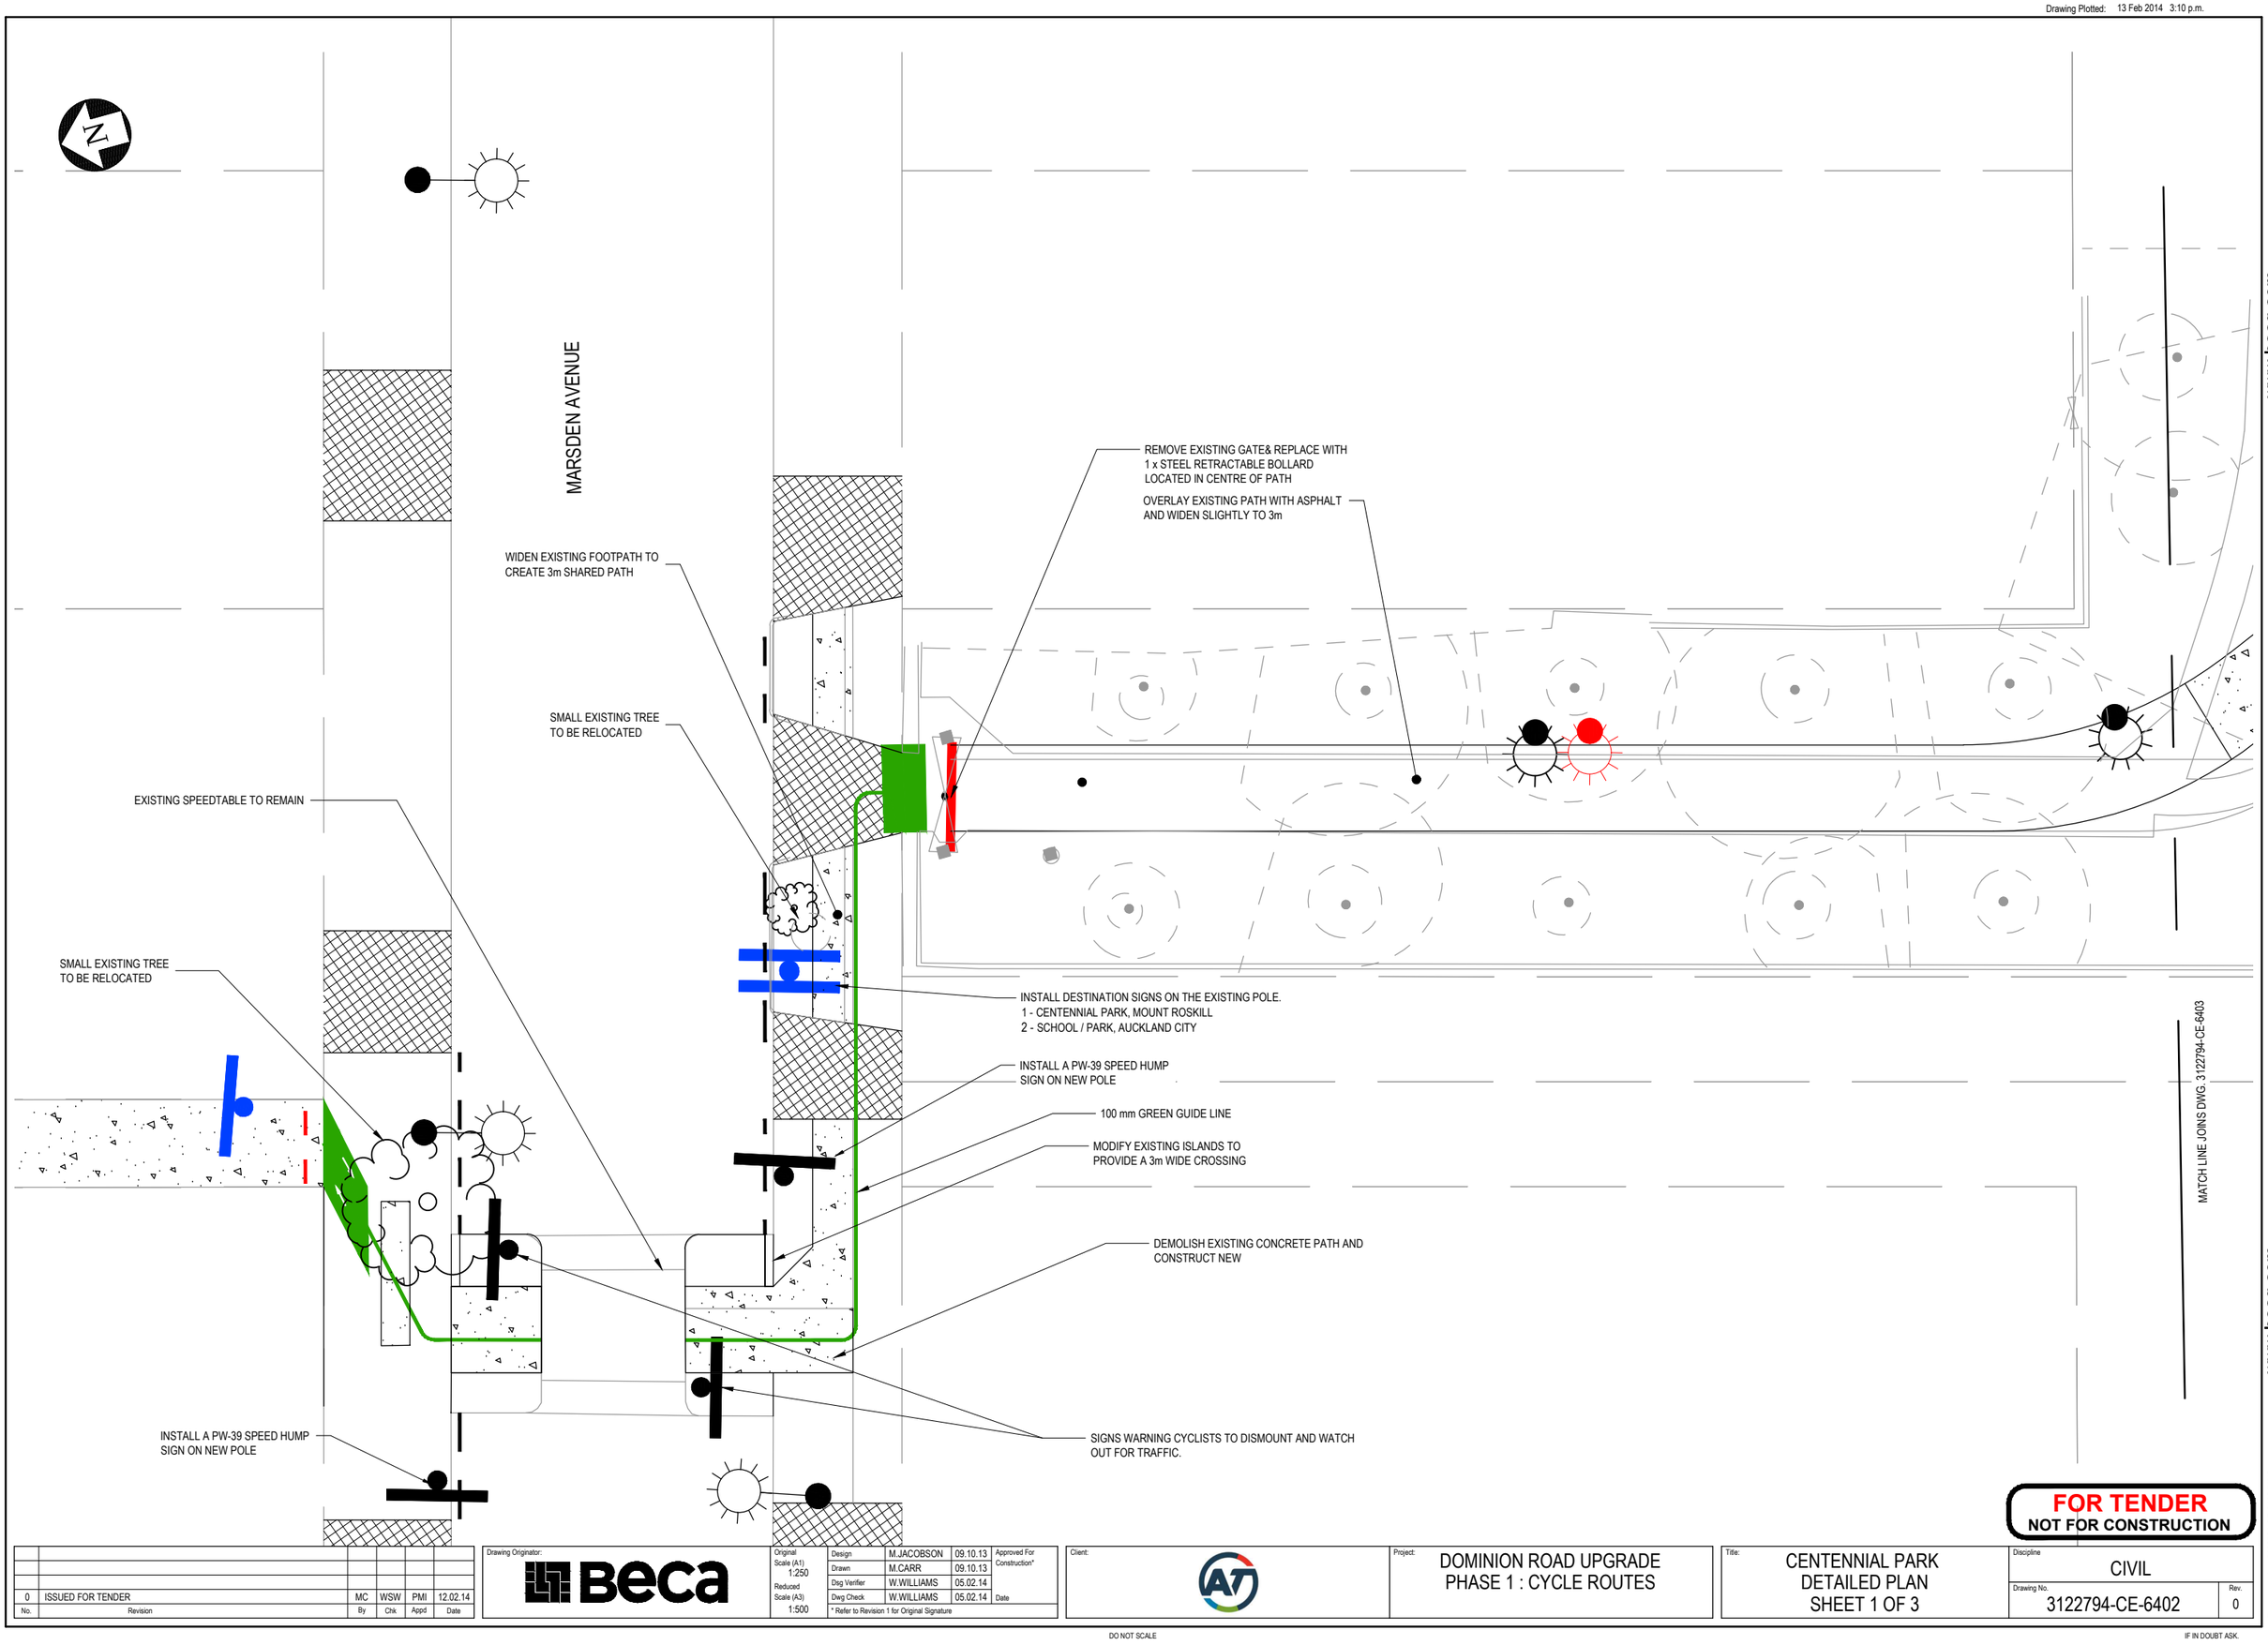

No.	Revision	By	Chk	Appd	Date
0	ISSUED FOR TENDER	MC	WSW	PMI	12.02.14

Drawing Originator: Beca

Original Scale (A1) 1:250
Reduced Scale (A3) 1:500

Design	M.JACOBSON	09.10.13	Approved For Construction*
Drawn	M.CARR	09.10.13	
Dsg Verifier	W.WILLIAMS	05.02.14	
Dwg Check	W.WILLIAMS	05.02.14	Date

* Refer to Revision 1 for Original Signature

Client:

Project: DOMINION ROAD UPGRADE PHASE 1 : CYCLE ROUTES

Title: CENTENNIAL PARK DETAILED PLAN SHEET 1 OF 3

Discipline: CIVIL

Drawing No.: 3122794-CE-6402

Rev.: 0

FOR TENDER
NOT FOR CONSTRUCTION

DO NOT SCALE

IF IN DOUBT ASK.

www.beca.com

www.beca.com

Document No. 3122794-CE-6402.DWG