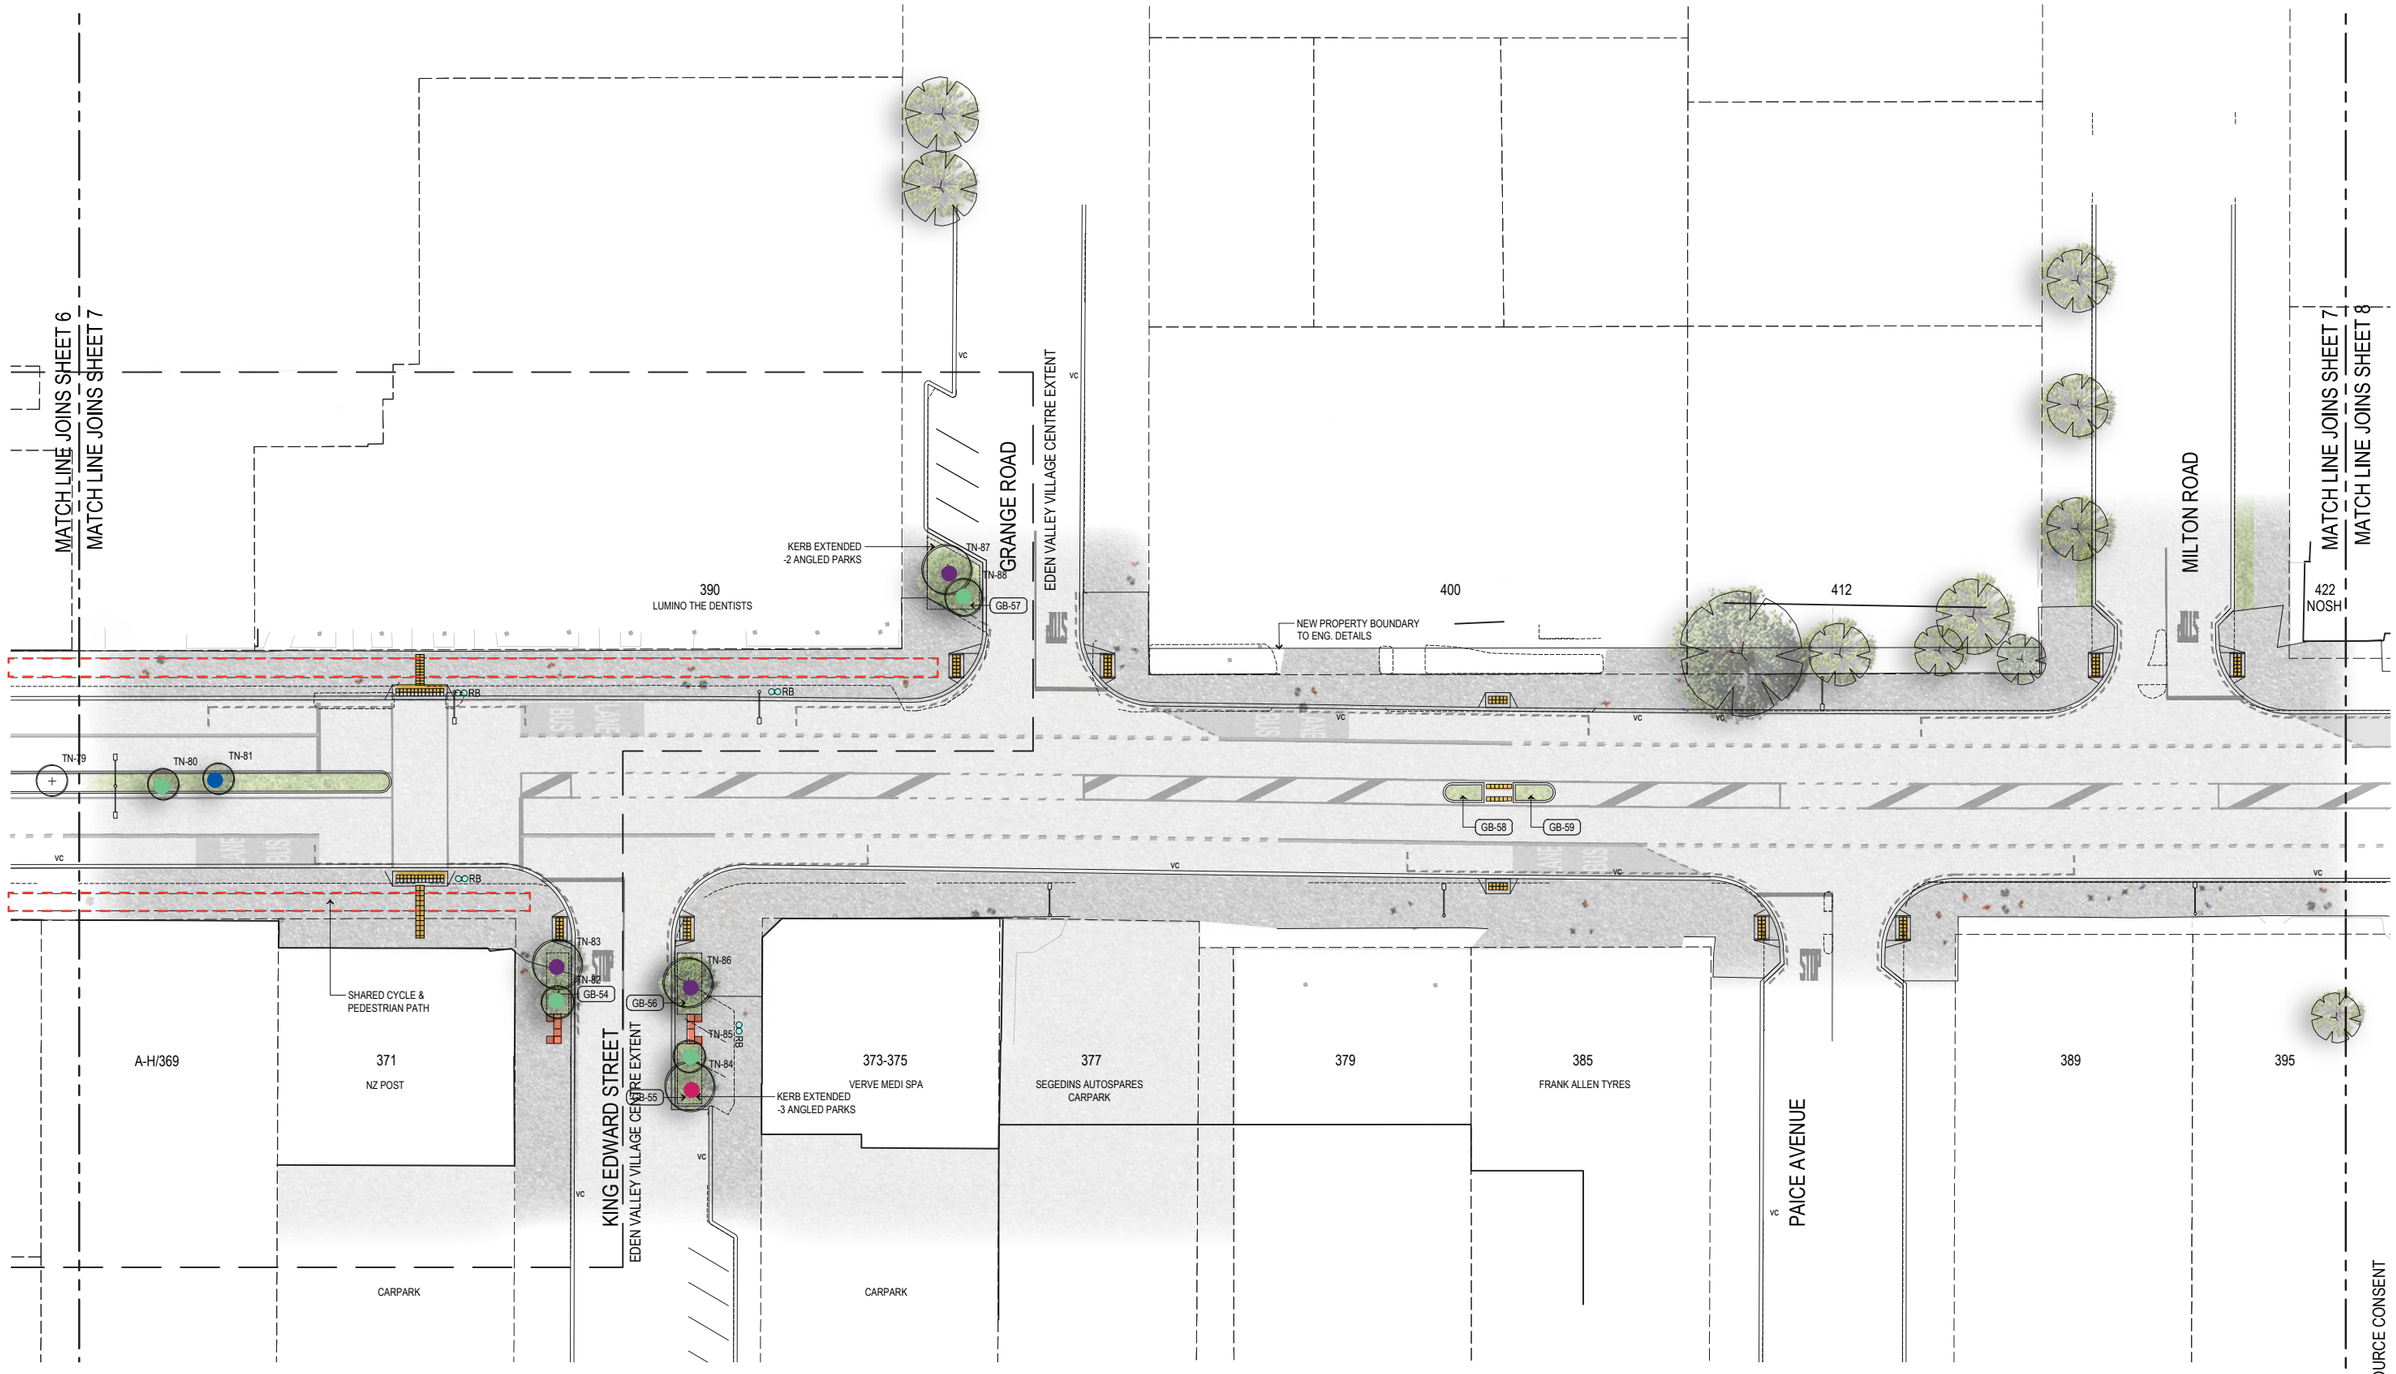

FOOTPATH TREES
- KOWHAI
- REWAREWA
- NIKAU
- POHUTAKAWA

MEDIAN TREES
- REWAREWA
- NIKAU
- TANEKAHA
- LANCEWOOD

SIDE STREET / MID BLOCK
- PURIRI
- KOHEKOHE
- TARAIRE
- MAIRE
- TITOKI
- PUTAPUTAWETA

- SITE SPECIFIC PAVED ZONE
- POTENTIAL ARTWORK LOCATION
- POTENTIAL TALKING POLES LOCATION

KEY:

L1	LIGHT POLE 1	PR	PRAM RAMP
L2	LIGHT POLE 2	MK	MOUNTABLE KERB
L3	LIGHT POLE 3	CK	CASSEL KERB
L4	LIGHT POLE 4 - CATENARY	VC	VEHICLE CROSSING
RB	RUBBISH BIN	VPID	VARIABLE PASSENGER INFO. DISPLAY
S1	SEAT TYPE 1		
S2	SEAT TYPE 2	BS	BUS SHELTER
S3	SEAT TYPE 3	DF	DRINKING FOUNTAIN

- TE - TREE EXISTING TO REMAIN
- TN1 - TREE NEW (TYPE 1)
- TE - TREE EXISTING TO BE REMOVED
- TE - TREE EXISTING TO BE RELOCATED

- L — LAWN
- GB — GARDEN BED
- RG — RAINGARDEN
- AG — COMPACTED AGGROK
- BP — BASALT PAVING

N

Architectus Bowes Clifford Thomson Ltd is the owner of the copyright subsisting in these drawings, plans, designs and specifications. They must not be used, reproduced or copied, in whole or in part, nor may the information, ideas and concepts therein contained (which are confidential to Architectus Bowes Clifford Thomson Ltd) be disclosed to any person without the prior written consent of that company.

KEY PLAN:

issue	amendment	by	date
A	PRELIMINARY - FOR REVIEW	JT	29-01-14
B	FOR RESOURCE CONSENT	JT	28-03-14

Do not scale drawings. Verify all dimensions on site

architectus™
Beca

Auckland
Brisbane
Melbourne
Shanghai
Sydney

Architectus Auckland
Level 2, 3-13 Shortland St
Auckland
T (64 9) 307 5970
F (64 9) 307 5972
auckland@architectus.co.nz

checked
scale (A1)1:250 (A3)1:500
drawn JT
project no 1348

project
DOMINION ROAD
STREETSCAPE UPGRADE

drawing
GENERAL ARRANGEMENT PLAN 7
---

drawing no. LA1-07
issue B