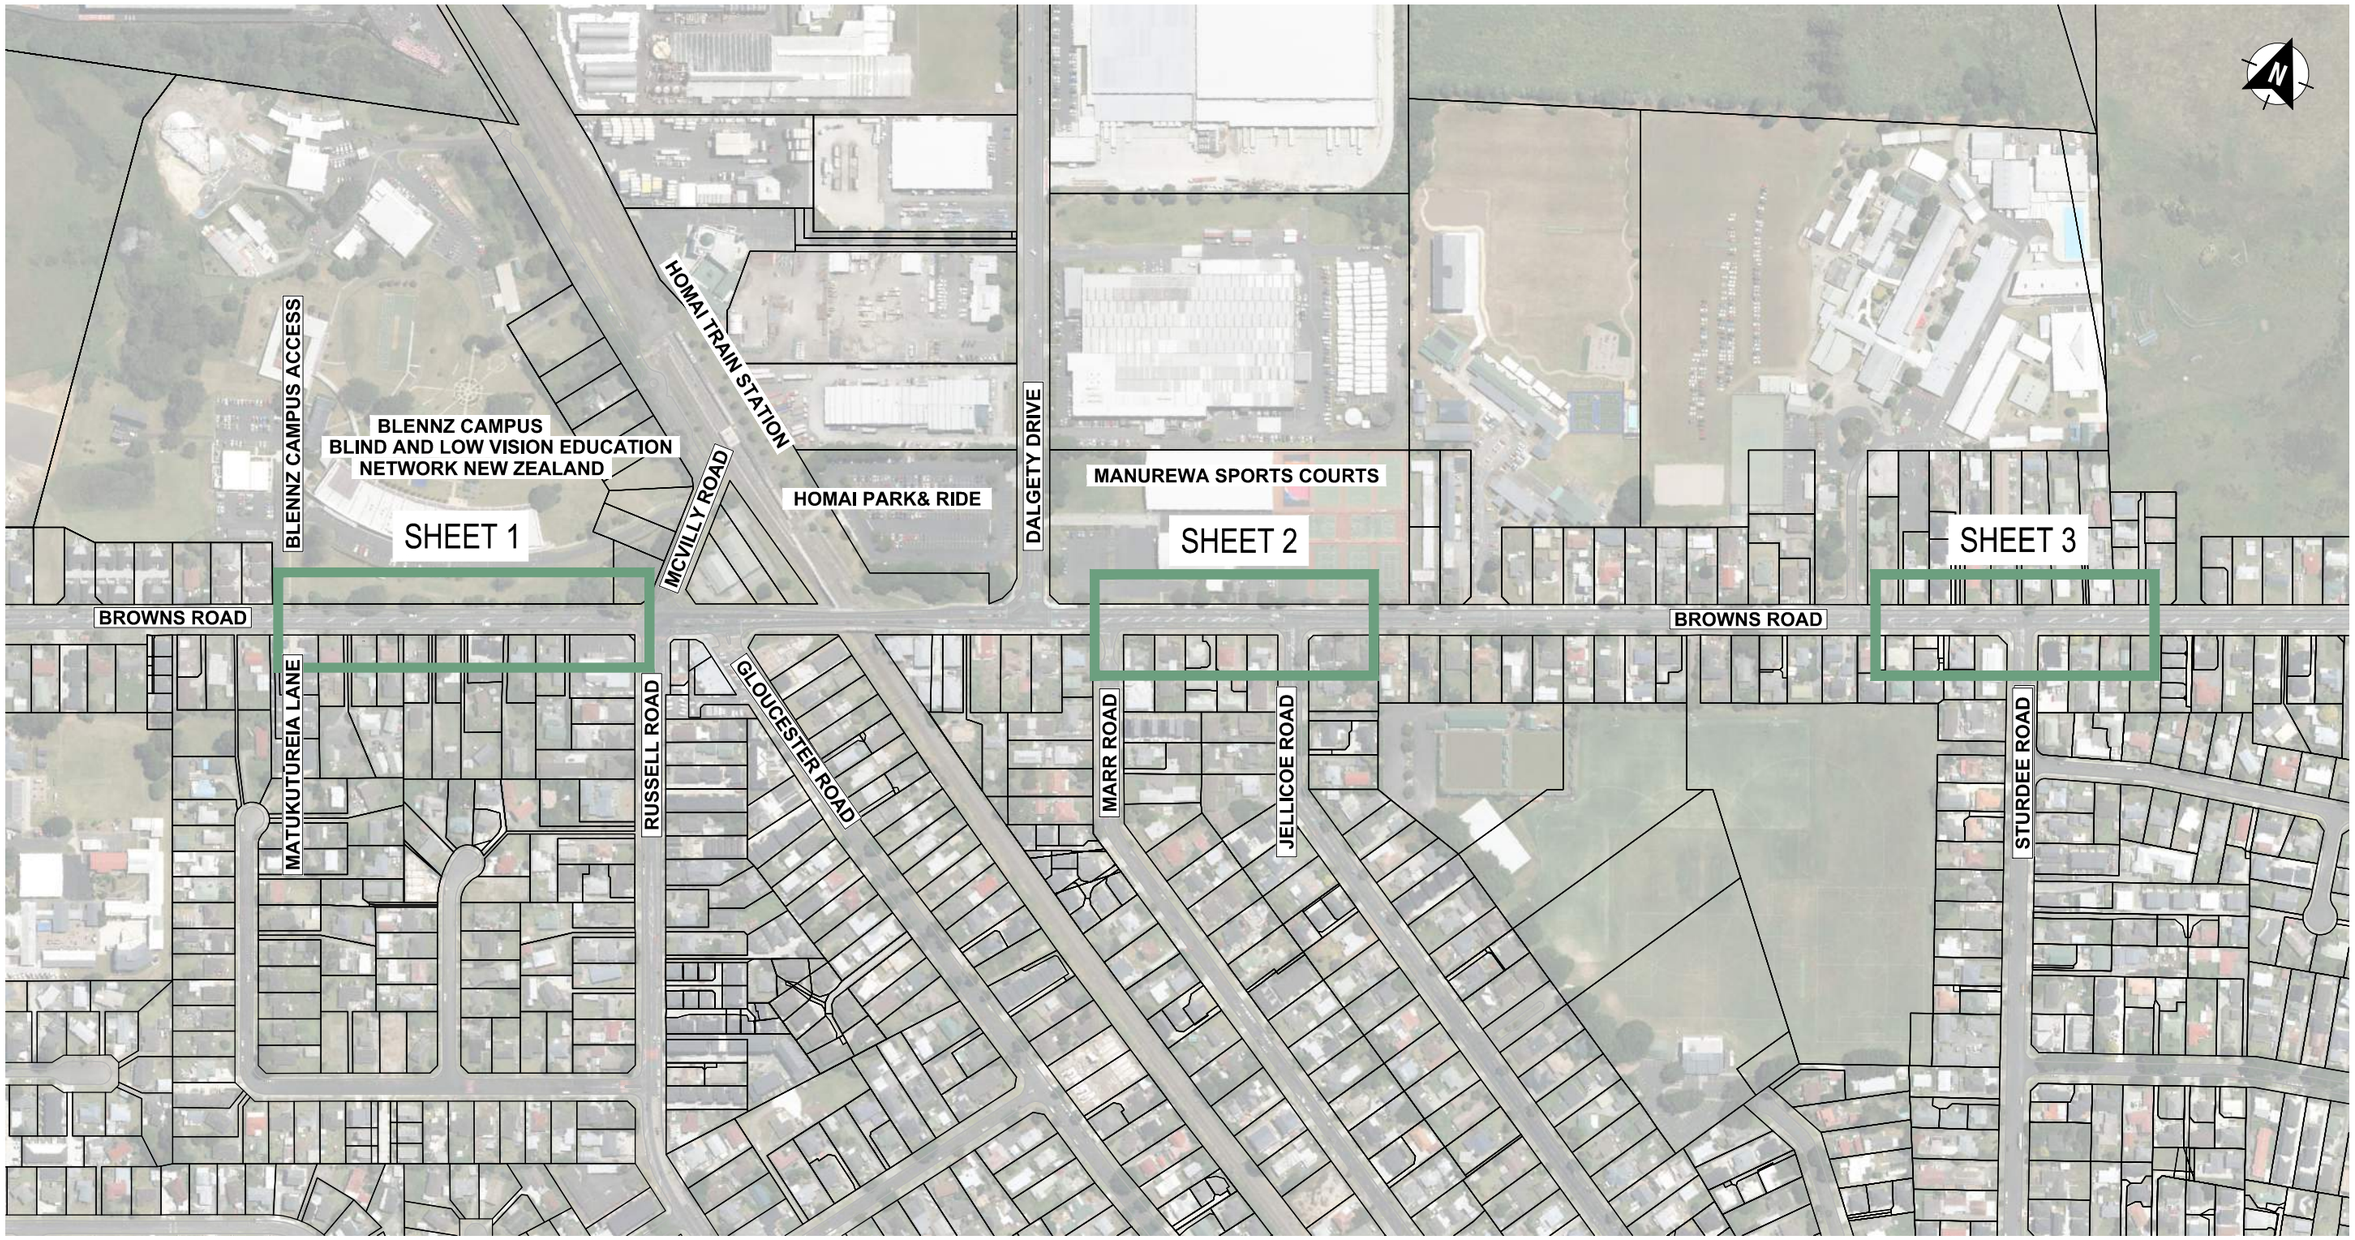


DO NOT SCALE - IF IN DOUBT, ASK

ORIGINAL SIZE A1

Auckland Council
Te Kaunihera o Tāmaki Makaurau

AUCKLAND TRANSPORT
MANUREWA ACTIVE MODES ACTION PLAN - BROWNS ROAD (COVER SHEET)


Status Stamp	FOR ENGAGEMENT		
Date Stamp	29 OCTOBER 2026		
A1 Scales	-	A3 Scales	-
Drawing No.	2026-NZA098(002)-000	Rev.	A


DO NOT SCALE - IF IN DOUBT, ASK

200mm

150

ORIGINAL SIZE A1

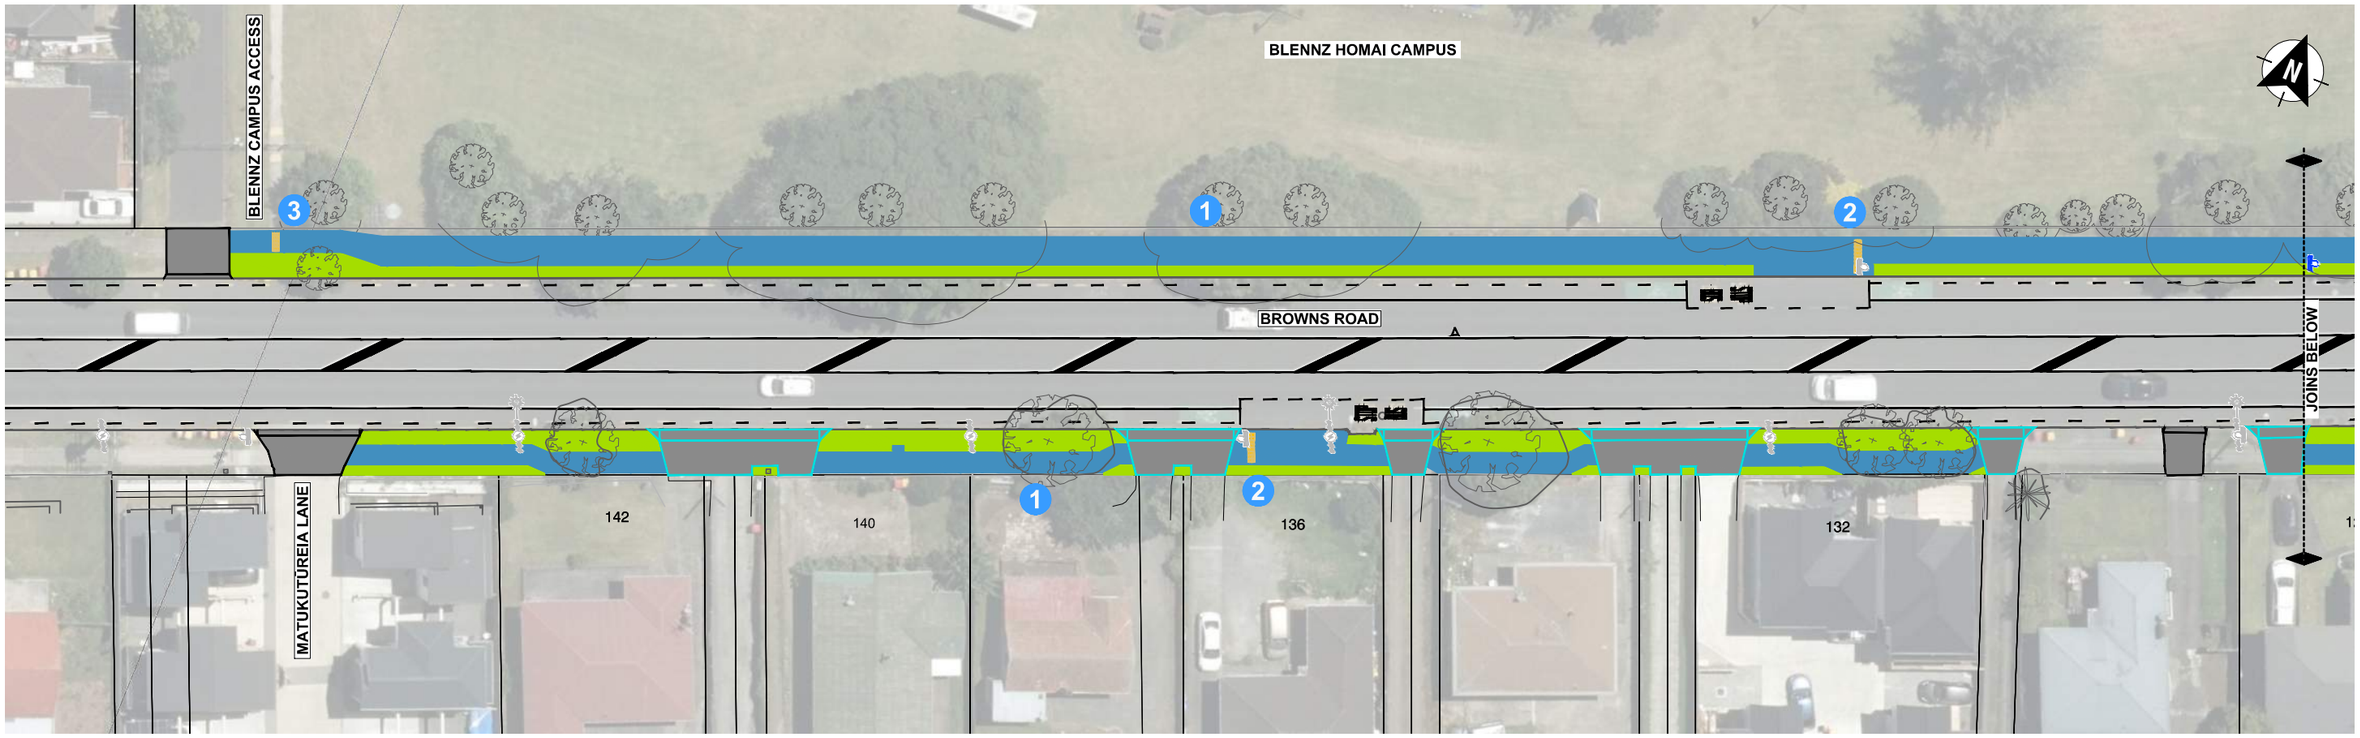

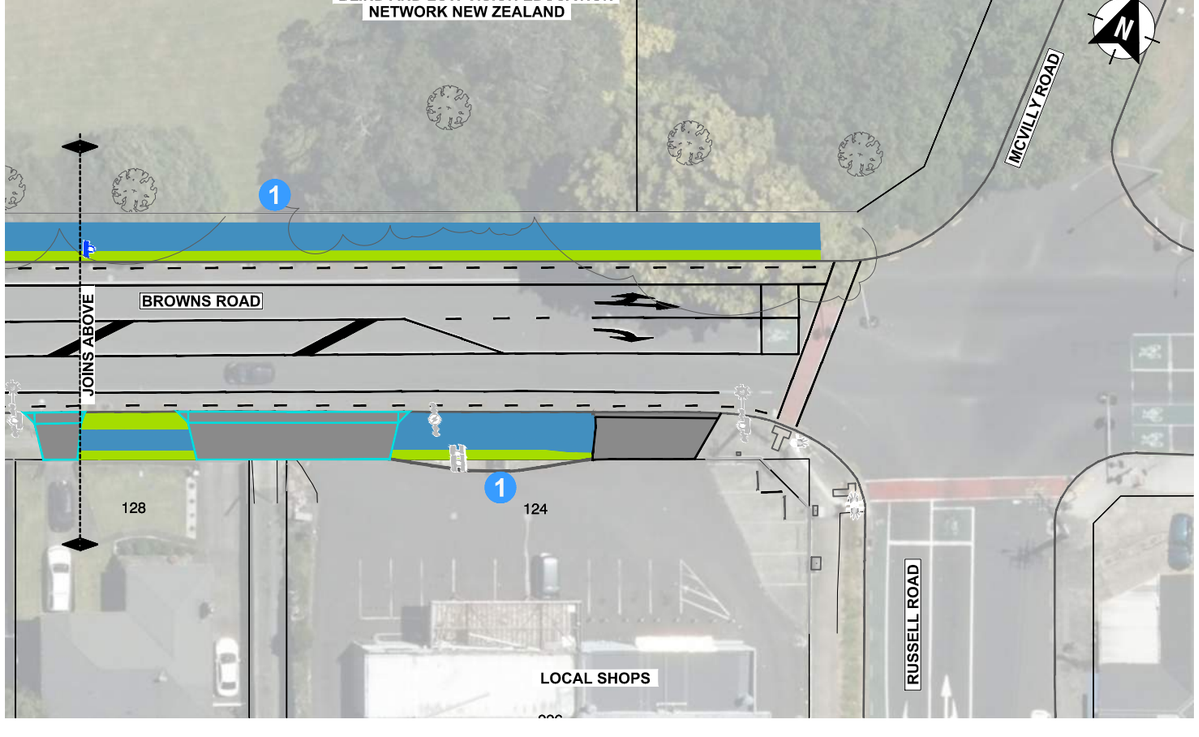

A1 1:250
A3 1:500
0 10m

1 PLANNED WIDENING OF THE EXISTING FOOTPATH
2 NEW TACTILE PAVERS AT EXISTING BUS STOP
3 NEW TACTILE PAVERS AT THE BLEENZ ENTRANCE

LEGEND
- EXISTING ROAD MARKING
- NEW / RECONSTRUCTED FOOTPATH
- NEW / RECONSTRUCTED GRASS BERM
- EXISTING VEHICLE CROSSING
- RECONSTRUCTED VEHICLE CROSSING
- EXISTING SIGN

Auckland Council
Te Kaunihera o Tāmaki Makaurau

AUCKLAND TRANSPORT
MANUREWA ACTIVE MODES ACTION PLAN - BROWNS ROAD
SHEET 1 OF 3

Status Stamp	FOR ENGAGEMENT
Date Stamp	29 OCTOBER 2026
A1 Scales	1:250
A3 Scales	1:500
Drawing No.	2026-NZA098(002)-030
Rev.	A



DO NOT SCALE - IF IN DOUBT, ASK

200mm 150 100 90 80 70 60 50 40 30 20 10 0

ORIGINAL SIZE A1

A1 1:250	0 10m
A3 1:500	

1. PLANNED WIDENING OF THE EXISTING FOOTPATH
2. NEW TACTILE PAVERS AT EXISTING BUS STOP
3. RECONSTRUCTED PRAM CROSSING WITH TACTILE PAVERS


LEGEND

- EXISTING ROAD MARKING
- NEW / RECONSTRUCTED FOOTPATH
- NEW / RECONSTRUCTED GRASS BERM
- EXISTING VEHICLE CROSSING
- RECONSTRUCTED VEHICLE CROSSING
- EXISTING SIGN

Auckland Council
Te Kaunihera o Tamaki Makaurau

AUCKLAND TRANSPORT
MANUREWA ACTIVE MODES ACTION PLAN - BROWNS ROAD
SHEET 2 OF 3

Status Stamp	FOR ENGAGEMENT		
Date Stamp	29 OCTOBER 2026		
A1 Scales	1:250	A3 Scales	1:500
Drawing No.	2026-NZA098(002)-031	Rev.	A

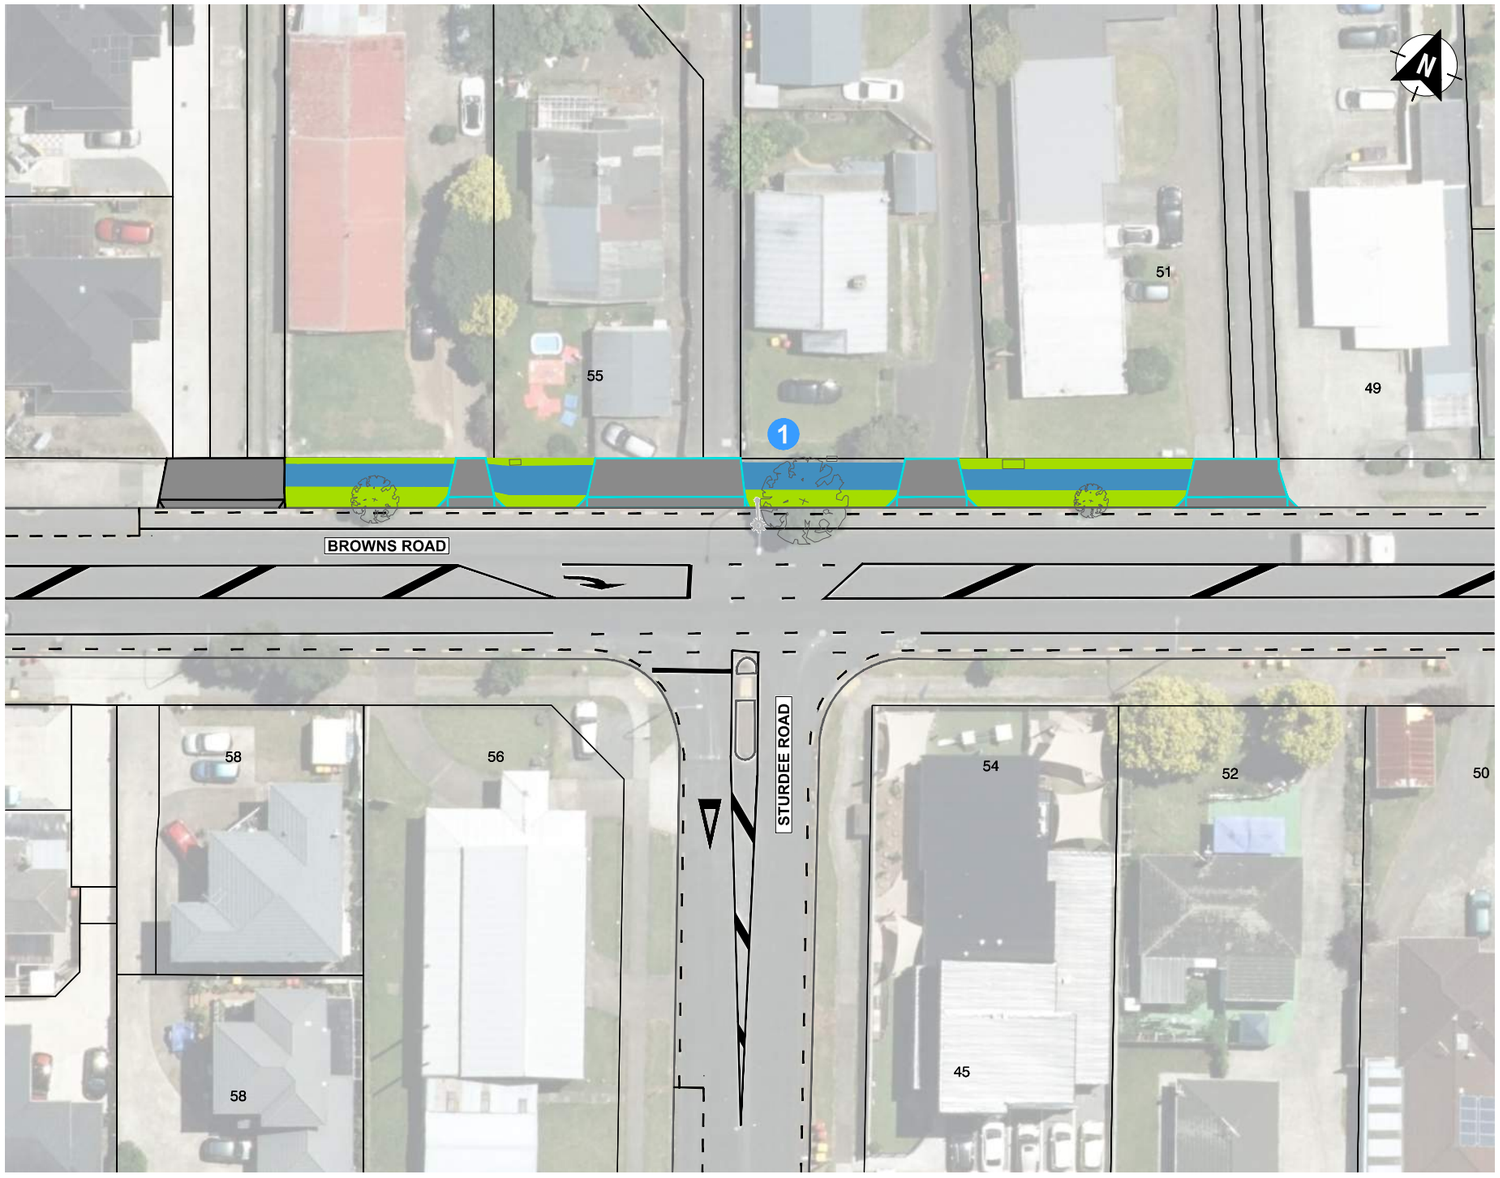

DO NOT SCALE - IF IN DOUBT, ASK

200mm 150 100 90 80 70 60 50 40 30 20 10 0

ORIGINAL SIZE A1

A1 1:250
A3 1:500
0 10m

1 PLANNED WIDENING OF THE EXISTING FOOTPATH

LEGEND

- EXISTING ROAD MARKING
- NEW / RECONSTRUCTED FOOTPATH
- NEW / RECONSTRUCTED GRASS BERM
- EXISTING VEHICLE CROSSING
- RECONSTRUCTED VEHICLE CROSSING
- EXISTING SIGN

Auckland Council
Te Kaunihera o Tamaki Makaurau

AUCKLAND TRANSPORT
MANUREWA ACTIVE MODES ACTION PLAN - BROWNS ROAD
SHEET 3 OF 3

Status Stamp	FOR ENGAGEMENT		
Date Stamp	29 OCTOBER 2026		
A1 Scales	1:250	A3 Scales	1:500
Drawing No.	2026-NZA098(002)-032	Rev.	A