C:\Users\BurhanElliga Limited Projects – Documents\Auckland Transport\2026\23 Dominion Road Safe Route Detailed Design\05 Design & Drawings\03 Drawings\Concept Plans\AT-2024-046-G.dwg

DO NOT SCALE - IF IN DOUBT ASK

ORIGINAL SIZE A1



LAYOUT LOCATION

Auckland Council

Project: DOMINION ROAD PARALLEL ROUTES REFRESH

Drawing Title: DOMINION ROAD QUEST ROUTE WEST
SHEET 08 OF 50

Drawing Status: **PUBLIC ENGAGEMENT**

Drawing No. AT-2024-046-G08

Revision **A**

C:\Users\Burhan\Elgia Limited\Projects - Documents\Auckland Transport\2026\23 Dominion Road Safe Route Detailed Design\05 Design & Drawings\03 Drawings\Concept Plans\AT-2024-046-G.dwg

DO NOT SCALE - IF IN DOUBT ASK

100mm 90 80 70 60 50 40 30 20 10 0

A1

ORIGINAL SIZE

DOMINION ROAD

HOTOPITO STREET

N

A1 1:50
A3 1:100
0 0.5m 1m 2m 2.5m

LAYOUT LOCATION

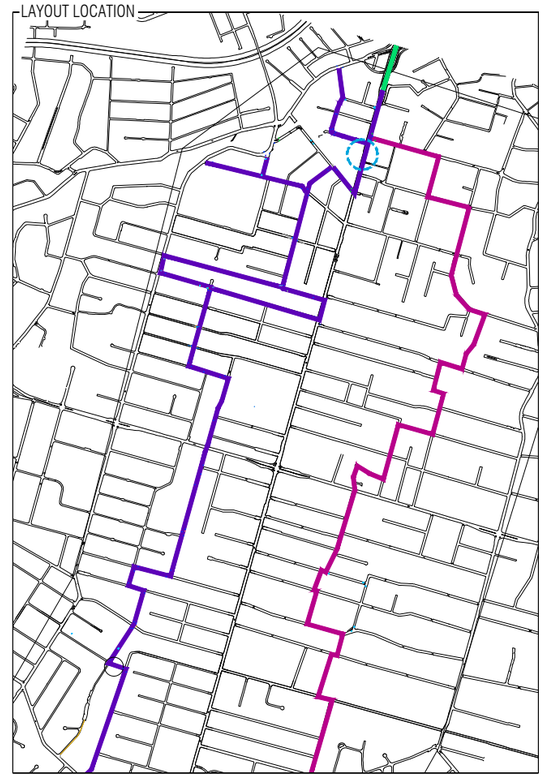

Auckland Council

Project:
DOMINION ROAD PARALLEL ROUTES REFRESH

Drawing Title:
DOMINION ROAD QUEST ROUTE WEST
SHEET 09 OF 50

Drawing Status:
PUBLIC ENGAGEMENT

Drawing No.
AT-2024-046-G09

Revision
A

C:\Users\BurhanElliga Limited\Projects - Documents\Auckland Transport\2026\23 Dominion Road Safe Route Detailed Design\05 Design & Drawings\03 Drawings\Concept Plans\AT-2024-046-G.dwg

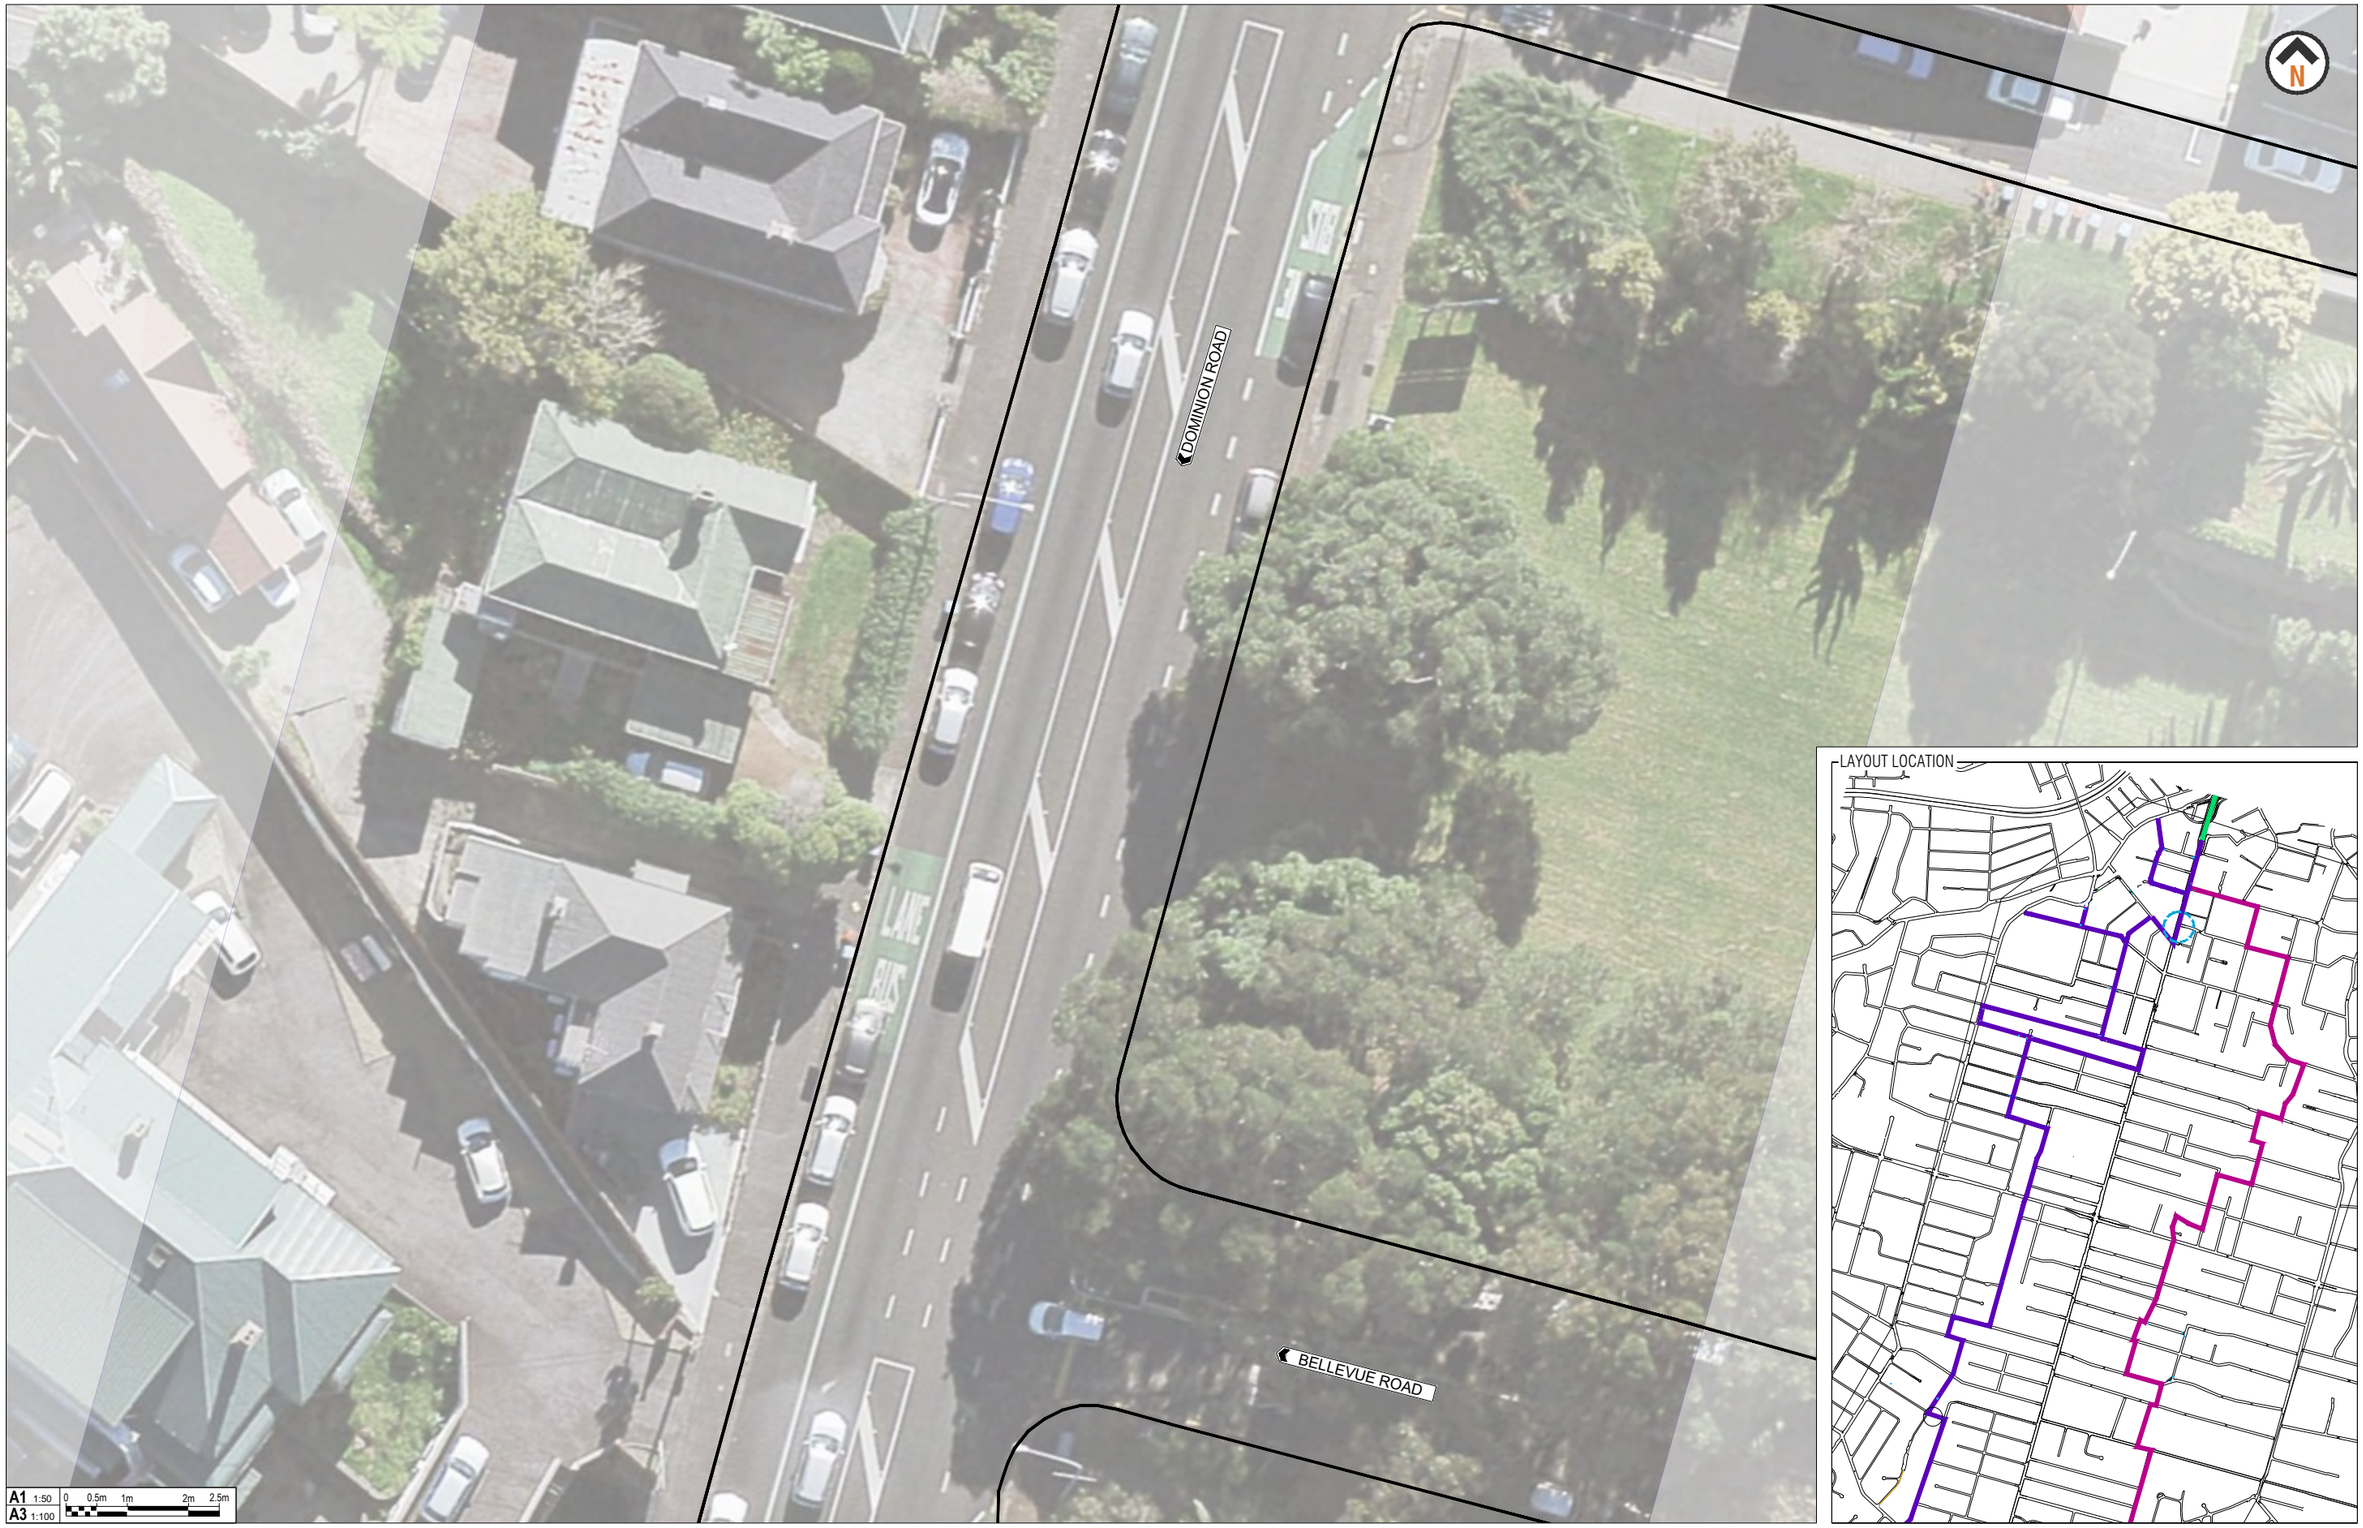

LAYOUT LOCATION

DO NOT SCALE - IF IN DOUBT, ASK

100mm 90 80 70 60 50 40 30 20 10 0

A1

ORIGINAL SIZE

Auckland Council

Project: DOMINION ROAD PARALLEL ROUTES REFRESH

Drawing Title: DOMINION ROAD QUEST ROUTE WEST
SHEET 10 OF 50

Drawing Status: **PUBLIC ENGAGEMENT**

Drawing No.: AT-2024-046-G10

Revision: **A**

C:\Users\BurhanElliga Limited Projects – Documents\Auckland Transport\2026\23 Dominion Road Safe Route Detailed Design\05 Design & Drawings\03 Drawings\Concept Plans\AT-2024-046-G.dwg

DO NOT SCALE - IF IN DOUBT ASK

ORIGINAL SIZE A1



LAYOUT LOCATION

Auckland Council

Project: DOMINION ROAD PARALLEL ROUTES REFRESH

Drawing Title: DOMINION ROAD QUEST ROUTE WEST
SHEET 11 OF 50

Drawing Status: **PUBLIC ENGAGEMENT**

Drawing No. AT-2024-046-G11

Revision **A**