
DO NOT SCALE – IF IN DOUBT ASK

200mm 150 100 90 80 70 60 50 40 30 20 10 0

ORIGINAL SIZE A1

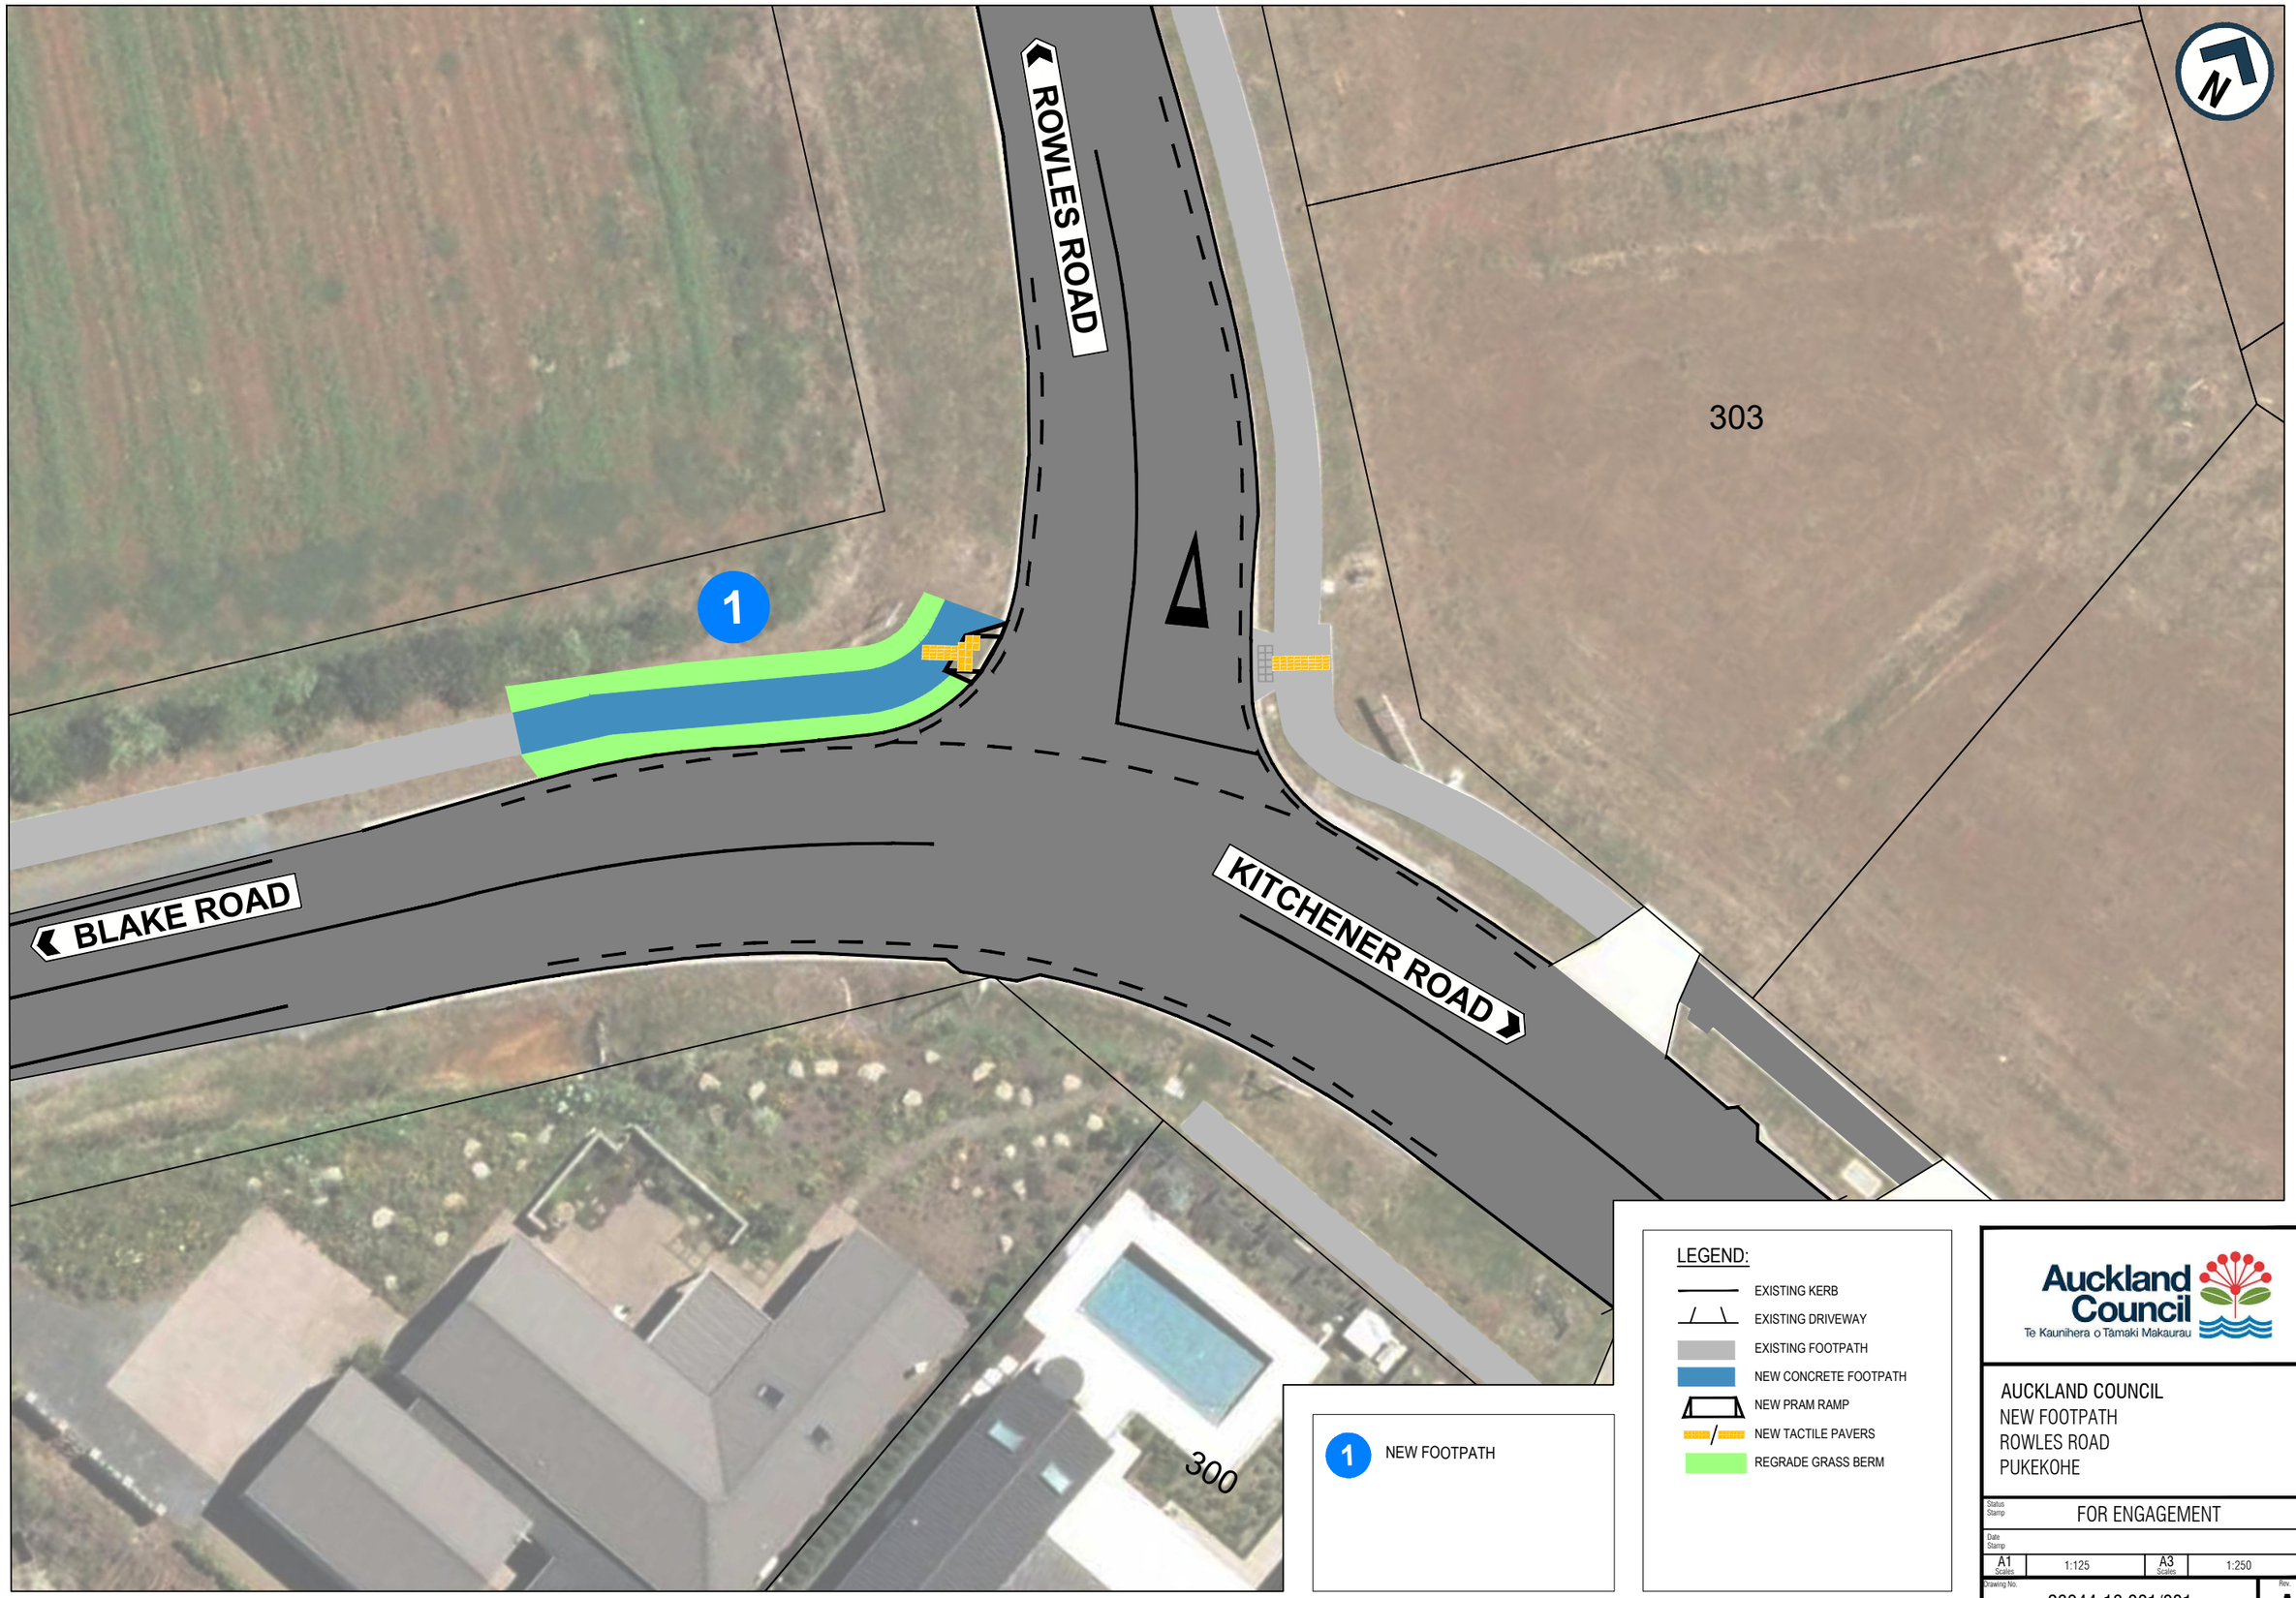

1 NEW FOOTPATH

LEGEND:

- EXISTING KERB
- EXISTING DRIVEWAY
- EXISTING FOOTPATH
- NEW CONCRETE FOOTPATH
- NEW PRAM RAMP
- NEW TACTILE PAVERS
- REGRADE GRASS BERM

Auckland Council
Te Kaunihera o Tāmaki Makaurau

AUCKLAND COUNCIL
NEW FOOTPATH
ROWLES ROAD
PUKEKOHE

Status Stamp	FOR ENGAGEMENT		
Date Stamp			
A1 Scales	1:125	A3 Scales	1:250
Drawing No.	26044-13 001/001	Rev.	A