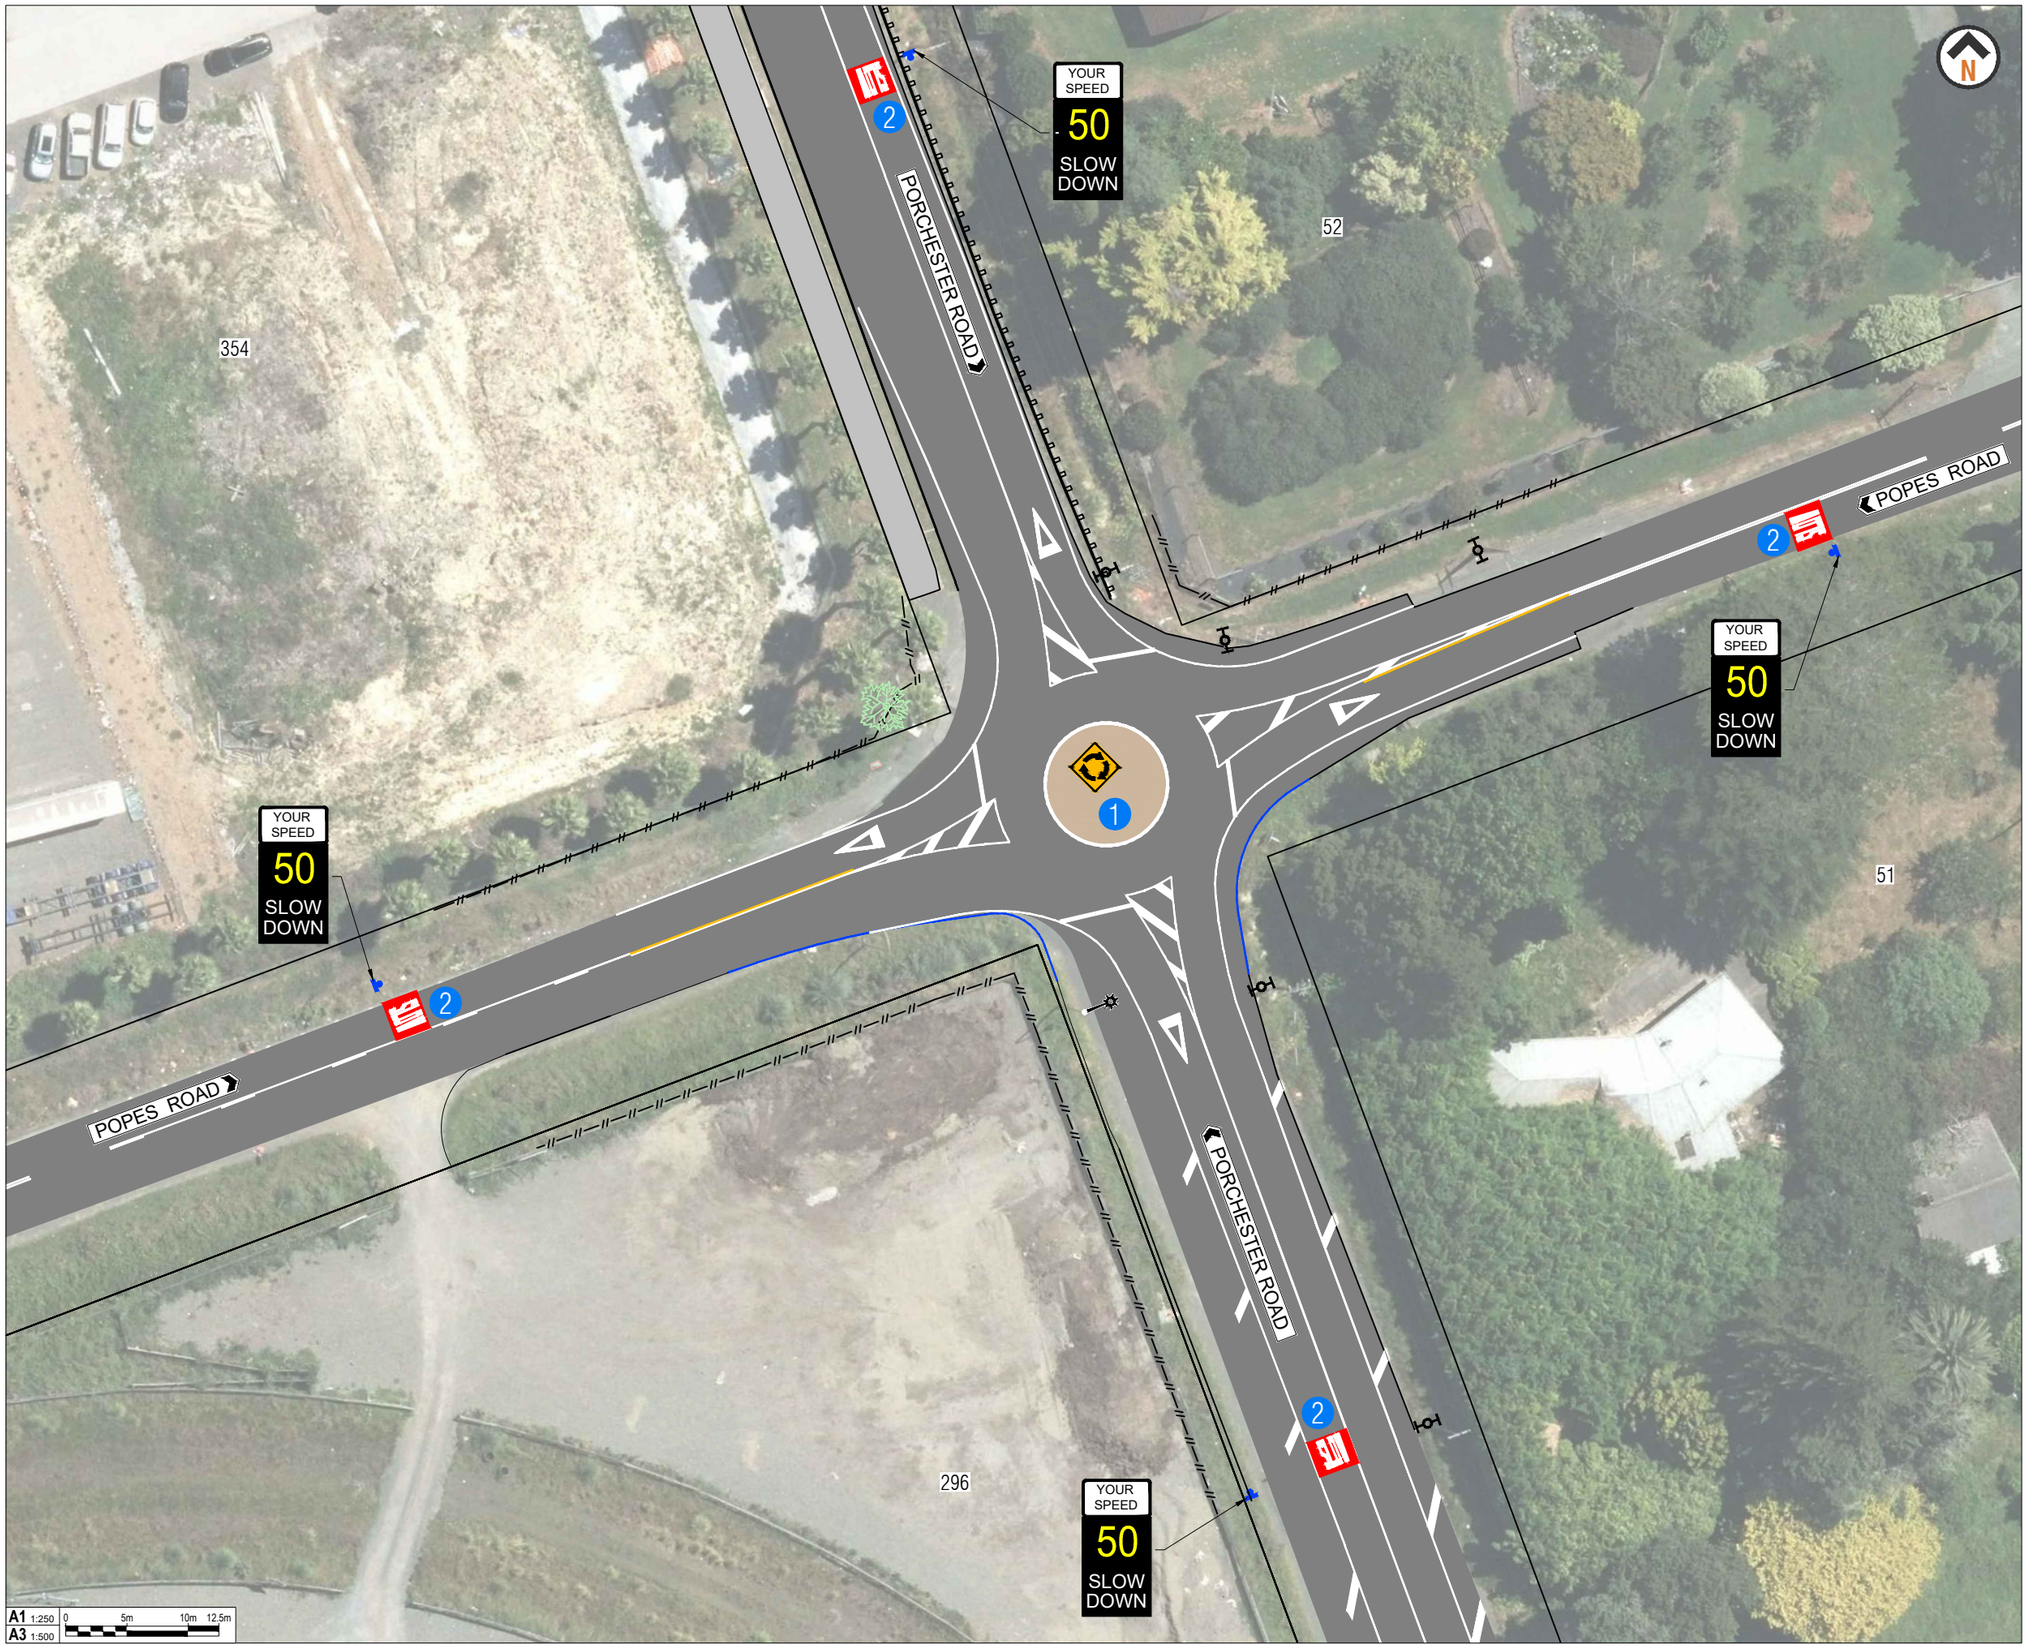

KEY

1 MOUNTABLE CENTRAL ISLAND

2 NEW 'SLOW' MARKING AND DRIVER FEEDBACK SIGN

LEGEND

- ROAD MARKING
- EXISTING KERBLINE
- NEW MOUNTABLE TRAFFIC ISLAND
- NEW RED SURFACING
- NEW EDGE OF SEAL
- EXISTING POWER POLE
- EXISTING STREET LIGHT
- EXISTING FOOTPATH
- EXISTING SAFETY BARRIER
- EXISTING FENCE
- EXISTING TREE

Auckland Council

AUCKLAND COUNCIL
POPES ROAD / PORCHESTER ROAD
INTERSECTION IMPROVEMENTS

Status Stamp	PUBLIC ENGAGEMENT
Date Stamp	10/11/2026
A1 Scales	1:250
A3 Scales	1:500
Drawing No.	AC-2026-31-01_G025
Rev.	A

DO NOT SCALE - IF IN DOUBT, ASK
200mm
150
ORIGINAL SIZE A1