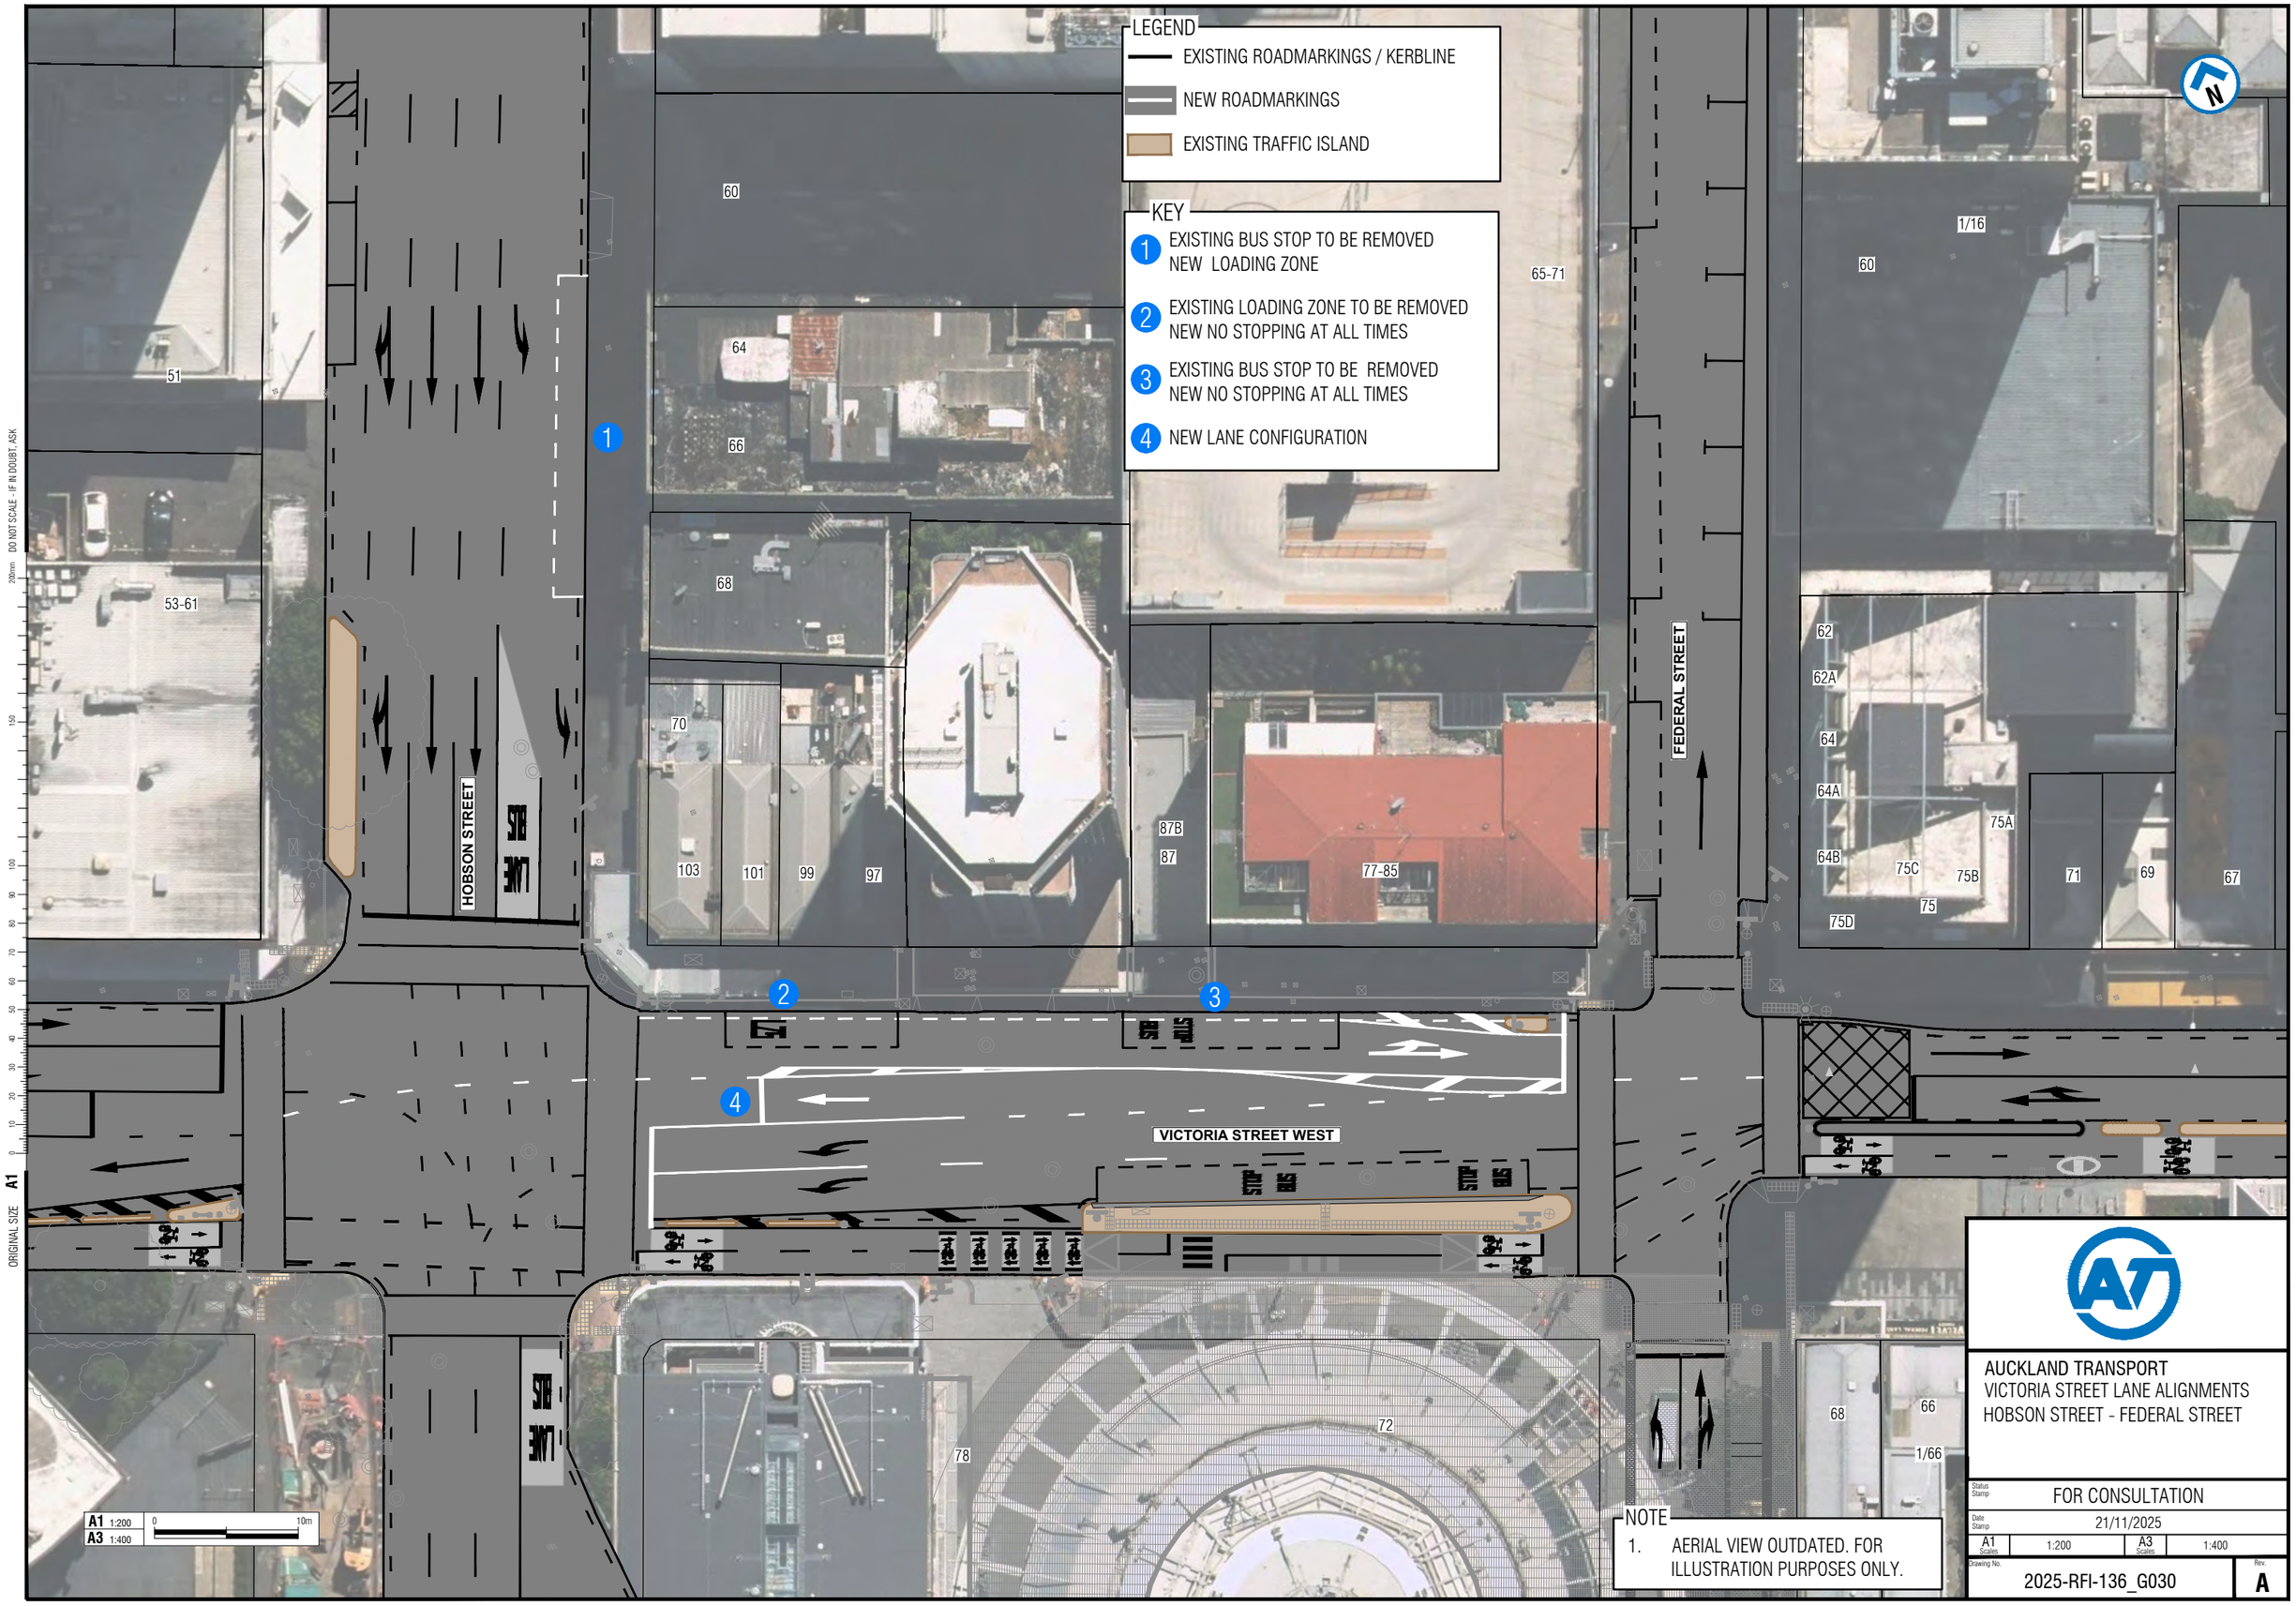

NOTE

1. AERIAL VIEW OUTDATED. FOR ILLUSTRATION PURPOSES ONLY.

AUCKLAND TRANSPORT
VICTORIA STREET LANE ALIGNMENTS
HOBSON STREET - FEDERAL STREET

Status Stamp	FOR CONSULTATION
Date Stamp	21/11/2025
A1 Scales	1:200
A3 Scales	1:400
Drawing No.	2025-RFI-136_G030
Rev.	A