
DO NOT SCALE – IF IN DOUBT ASK

ORIGINAL SIZE A1

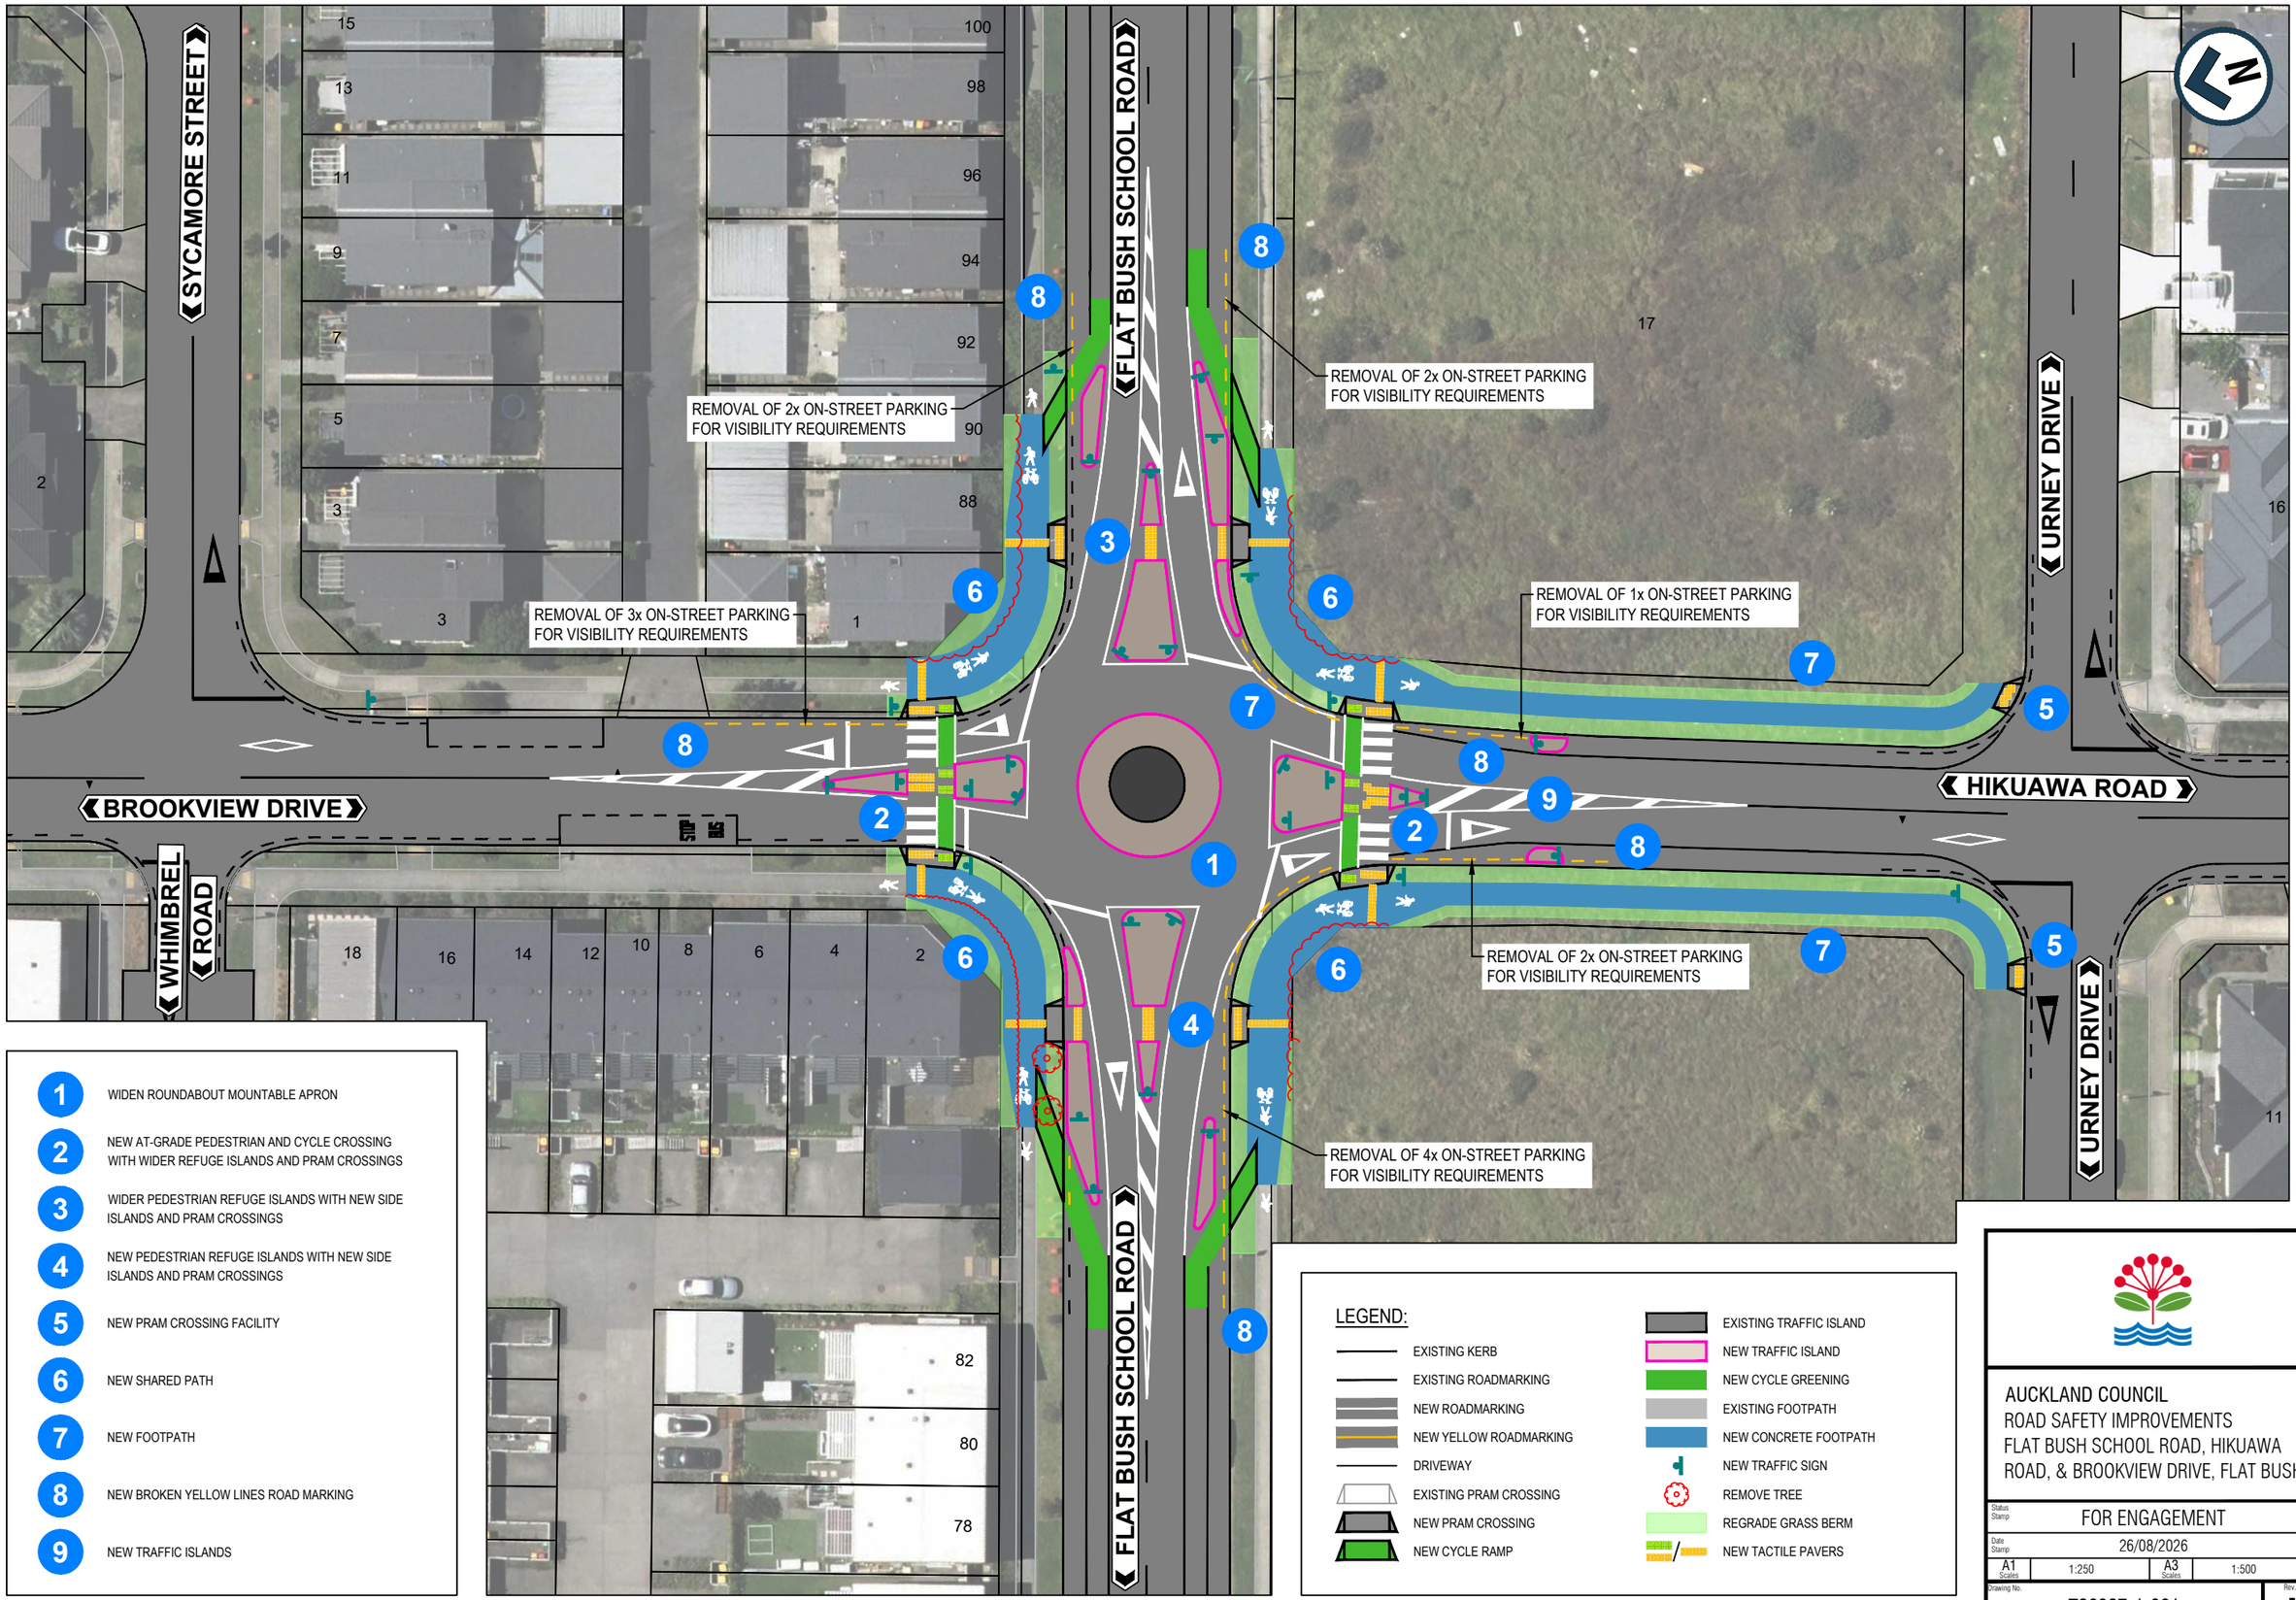

1. WIDEN ROUNDABOUT MOUNTABLE APRON
2. NEW AT-GRADE PEDESTRIAN AND CYCLE CROSSING WITH WIDER REFUGE ISLANDS AND PRAM CROSSINGS
3. WIDER PEDESTRIAN REFUGE ISLANDS WITH NEW SIDE ISLANDS AND PRAM CROSSINGS
4. NEW PEDESTRIAN REFUGE ISLANDS WITH NEW SIDE ISLANDS AND PRAM CROSSINGS
5. NEW PRAM CROSSING FACILITY
6. NEW SHARED PATH
7. NEW FOOTPATH
8. NEW BROKEN YELLOW LINES ROAD MARKING
9. NEW TRAFFIC ISLANDS

LEGEND:

- EXISTING KERB
- EXISTING ROADMARKING
- NEW ROADMARKING
- NEW YELLOW ROADMARKING
- DRIVEWAY
- EXISTING PRAM CROSSING
- NEW PRAM CROSSING
- NEW CYCLE RAMP
- EXISTING TRAFFIC ISLAND
- NEW TRAFFIC ISLAND
- NEW CYCLE GREENING
- EXISTING FOOTPATH
- NEW CONCRETE FOOTPATH
- NEW TRAFFIC SIGN
- REMOVE TREE
- REGRADE GRASS BERM
- NEW TACTILE PAVERS

AUCKLAND COUNCIL
ROAD SAFETY IMPROVEMENTS
FLAT BUSH SCHOOL ROAD, HIKUAWA ROAD, & BROOKVIEW DRIVE, FLAT BUSH

Status Stamp	FOR ENGAGEMENT
Date Stamp	26/08/2026
A1 Scales	1:250
A3 Scales	1:500
Drawing No.	T26027-1-001
Rev.	A