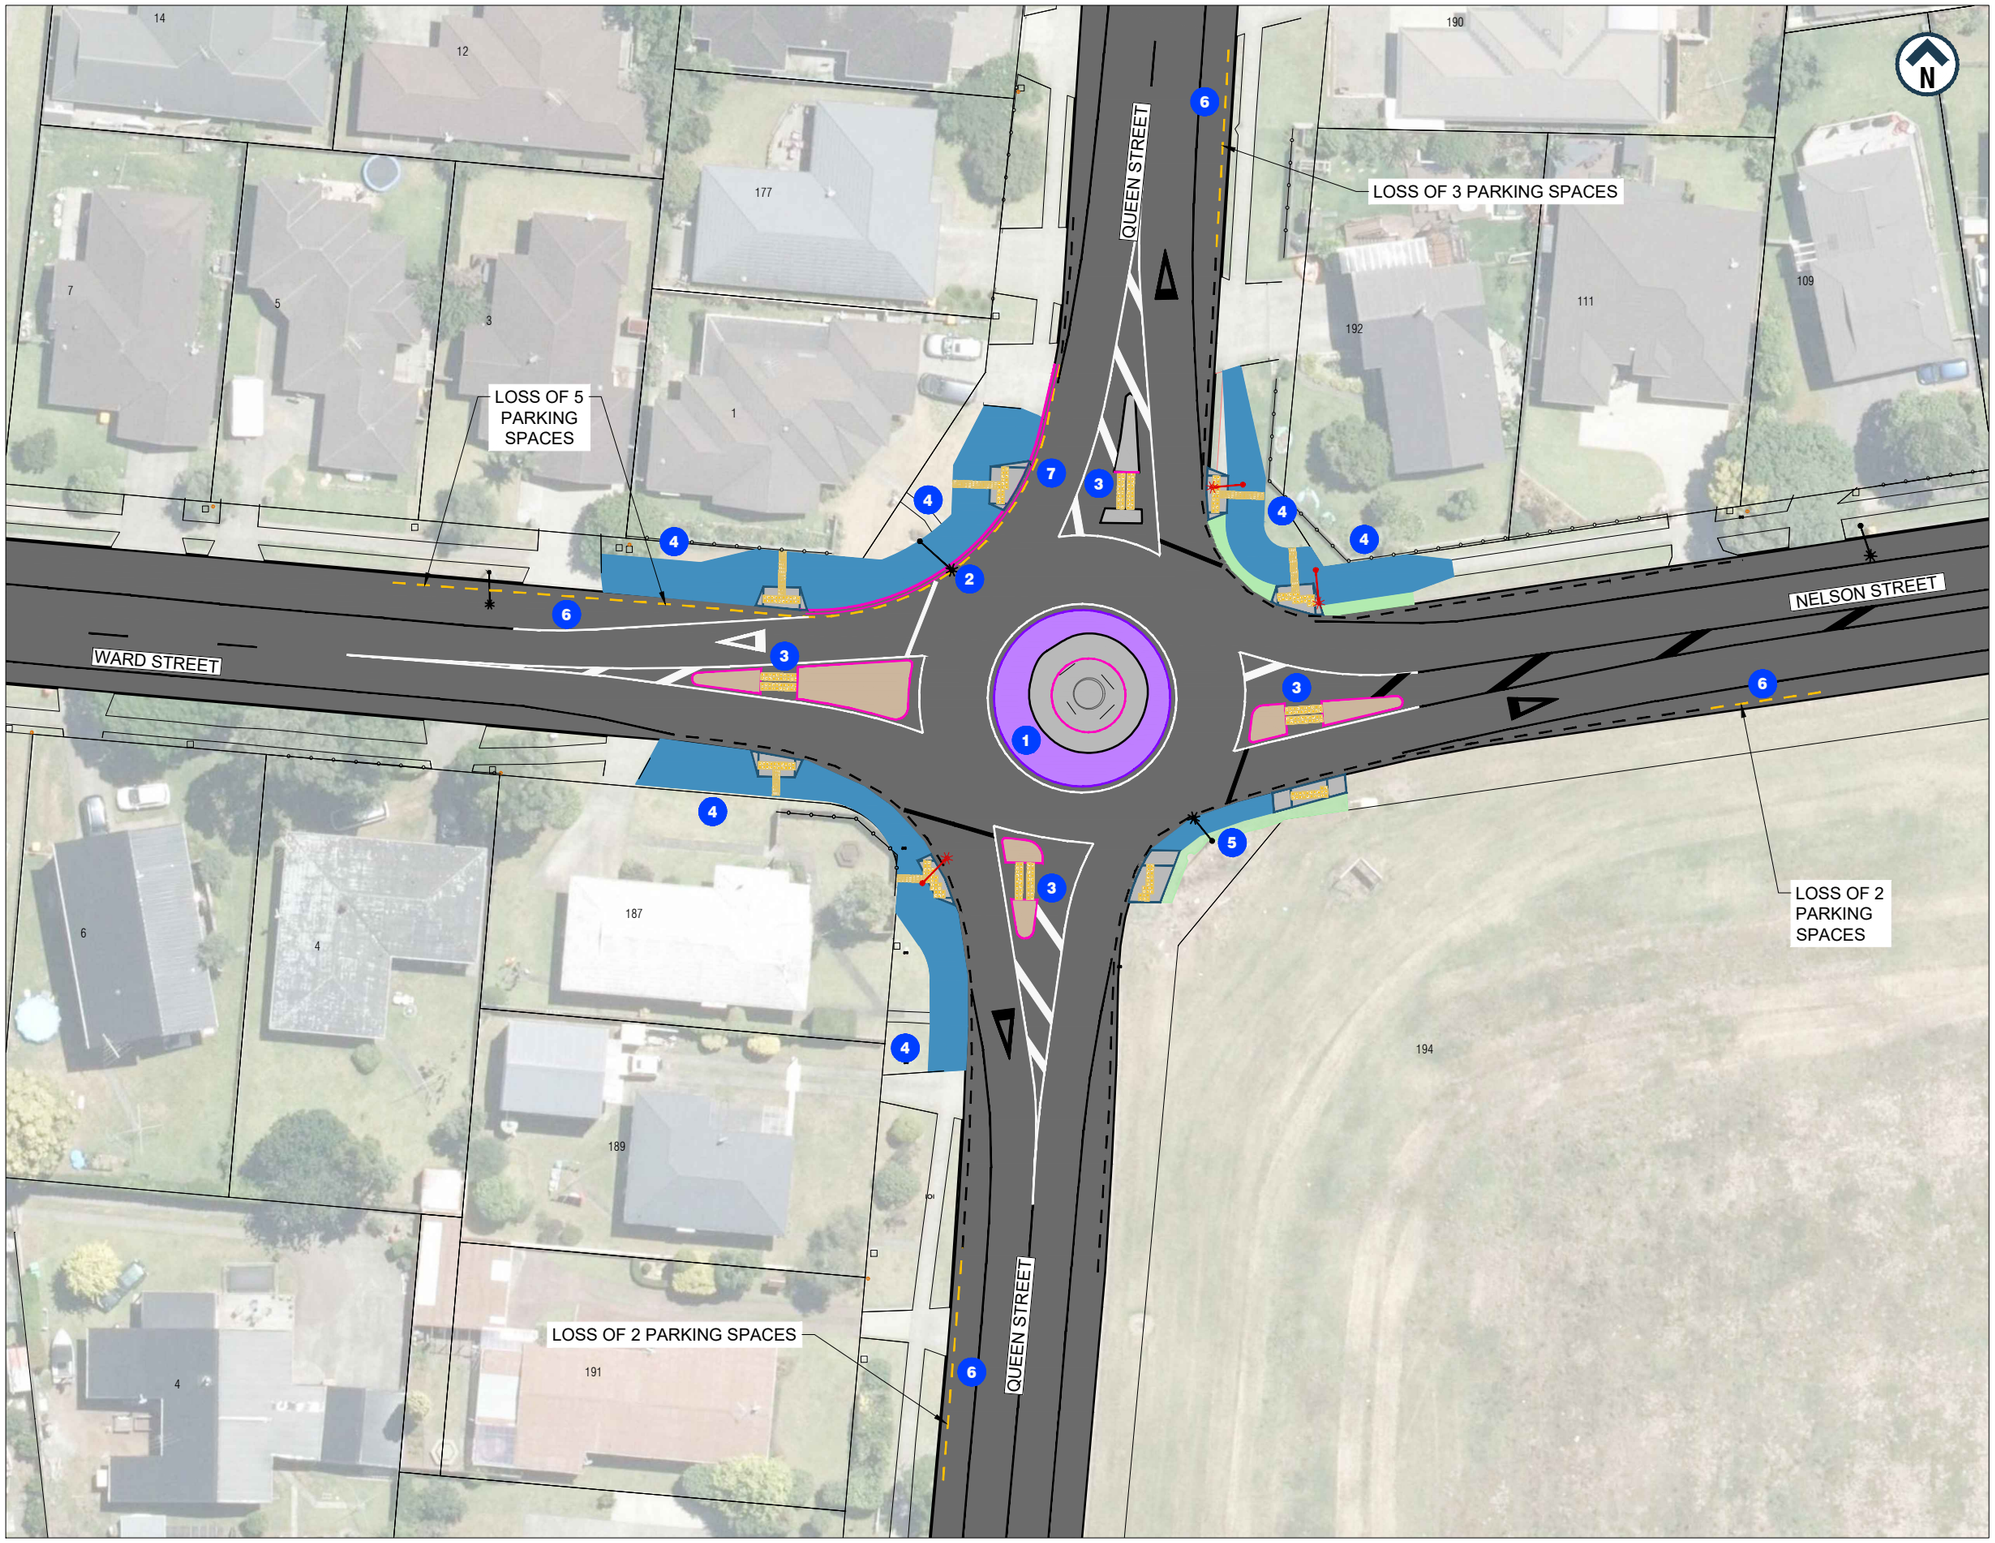


KEY

1. WIDENED ROUNDABOUT APRON
2. AMENDED KERB LINE
3. PROPOSED TRAFFIC ISLAND MODIFICATION
4. WIDENED FOOTPATH
5. NEW FOOTPATH
6. NEW NO STOPPING LINES AT ALL TIMES (BROKEN YELLOW LINES)

LEGEND

- EXISTING ROAD MARKING
- NEW ROAD MARKING
- NEW KERB AND CHANNEL
- EXISTING TRAFFIC ISLAND
- NEW TRAFFIC ISLAND
- NEW OR WIDENED FOOTPATH
- NEW OR RECONSTRUCTED PRAM CROSSING
- NEW TACTILE PAVERS
- WIDENED ROUNDABOUT APRON
- REINSTATED GRASS BERM
- EXISTING STREET LIGHT
- STREET LIGHT TO BE RELOCATED

Auckland Council
Te Kaunihera o Tāmaki Makaurau

AUCKLAND COUNCIL
WARD STREET / QUEEN STREET / NELSON STREET INTERSECTION IMPROVEMENTS

Status Stamp	FOR CONSULTATION
Date Stamp	
A1 Scales	1:500
A3 Scales	1:1000
Drawing No.	PTS-P23012-012_EC_v2
Rev.	A

DO NOT SCALE - IF IN DOUBT, ASK
200mm 150 100
ORIGINAL SIZE A1