
DO NOT SCALE – IF IN DOUBT ASK

200mm 150 100 90 80 70 60 50 40 30 20 10 0

A1 ORIGINAL SIZE

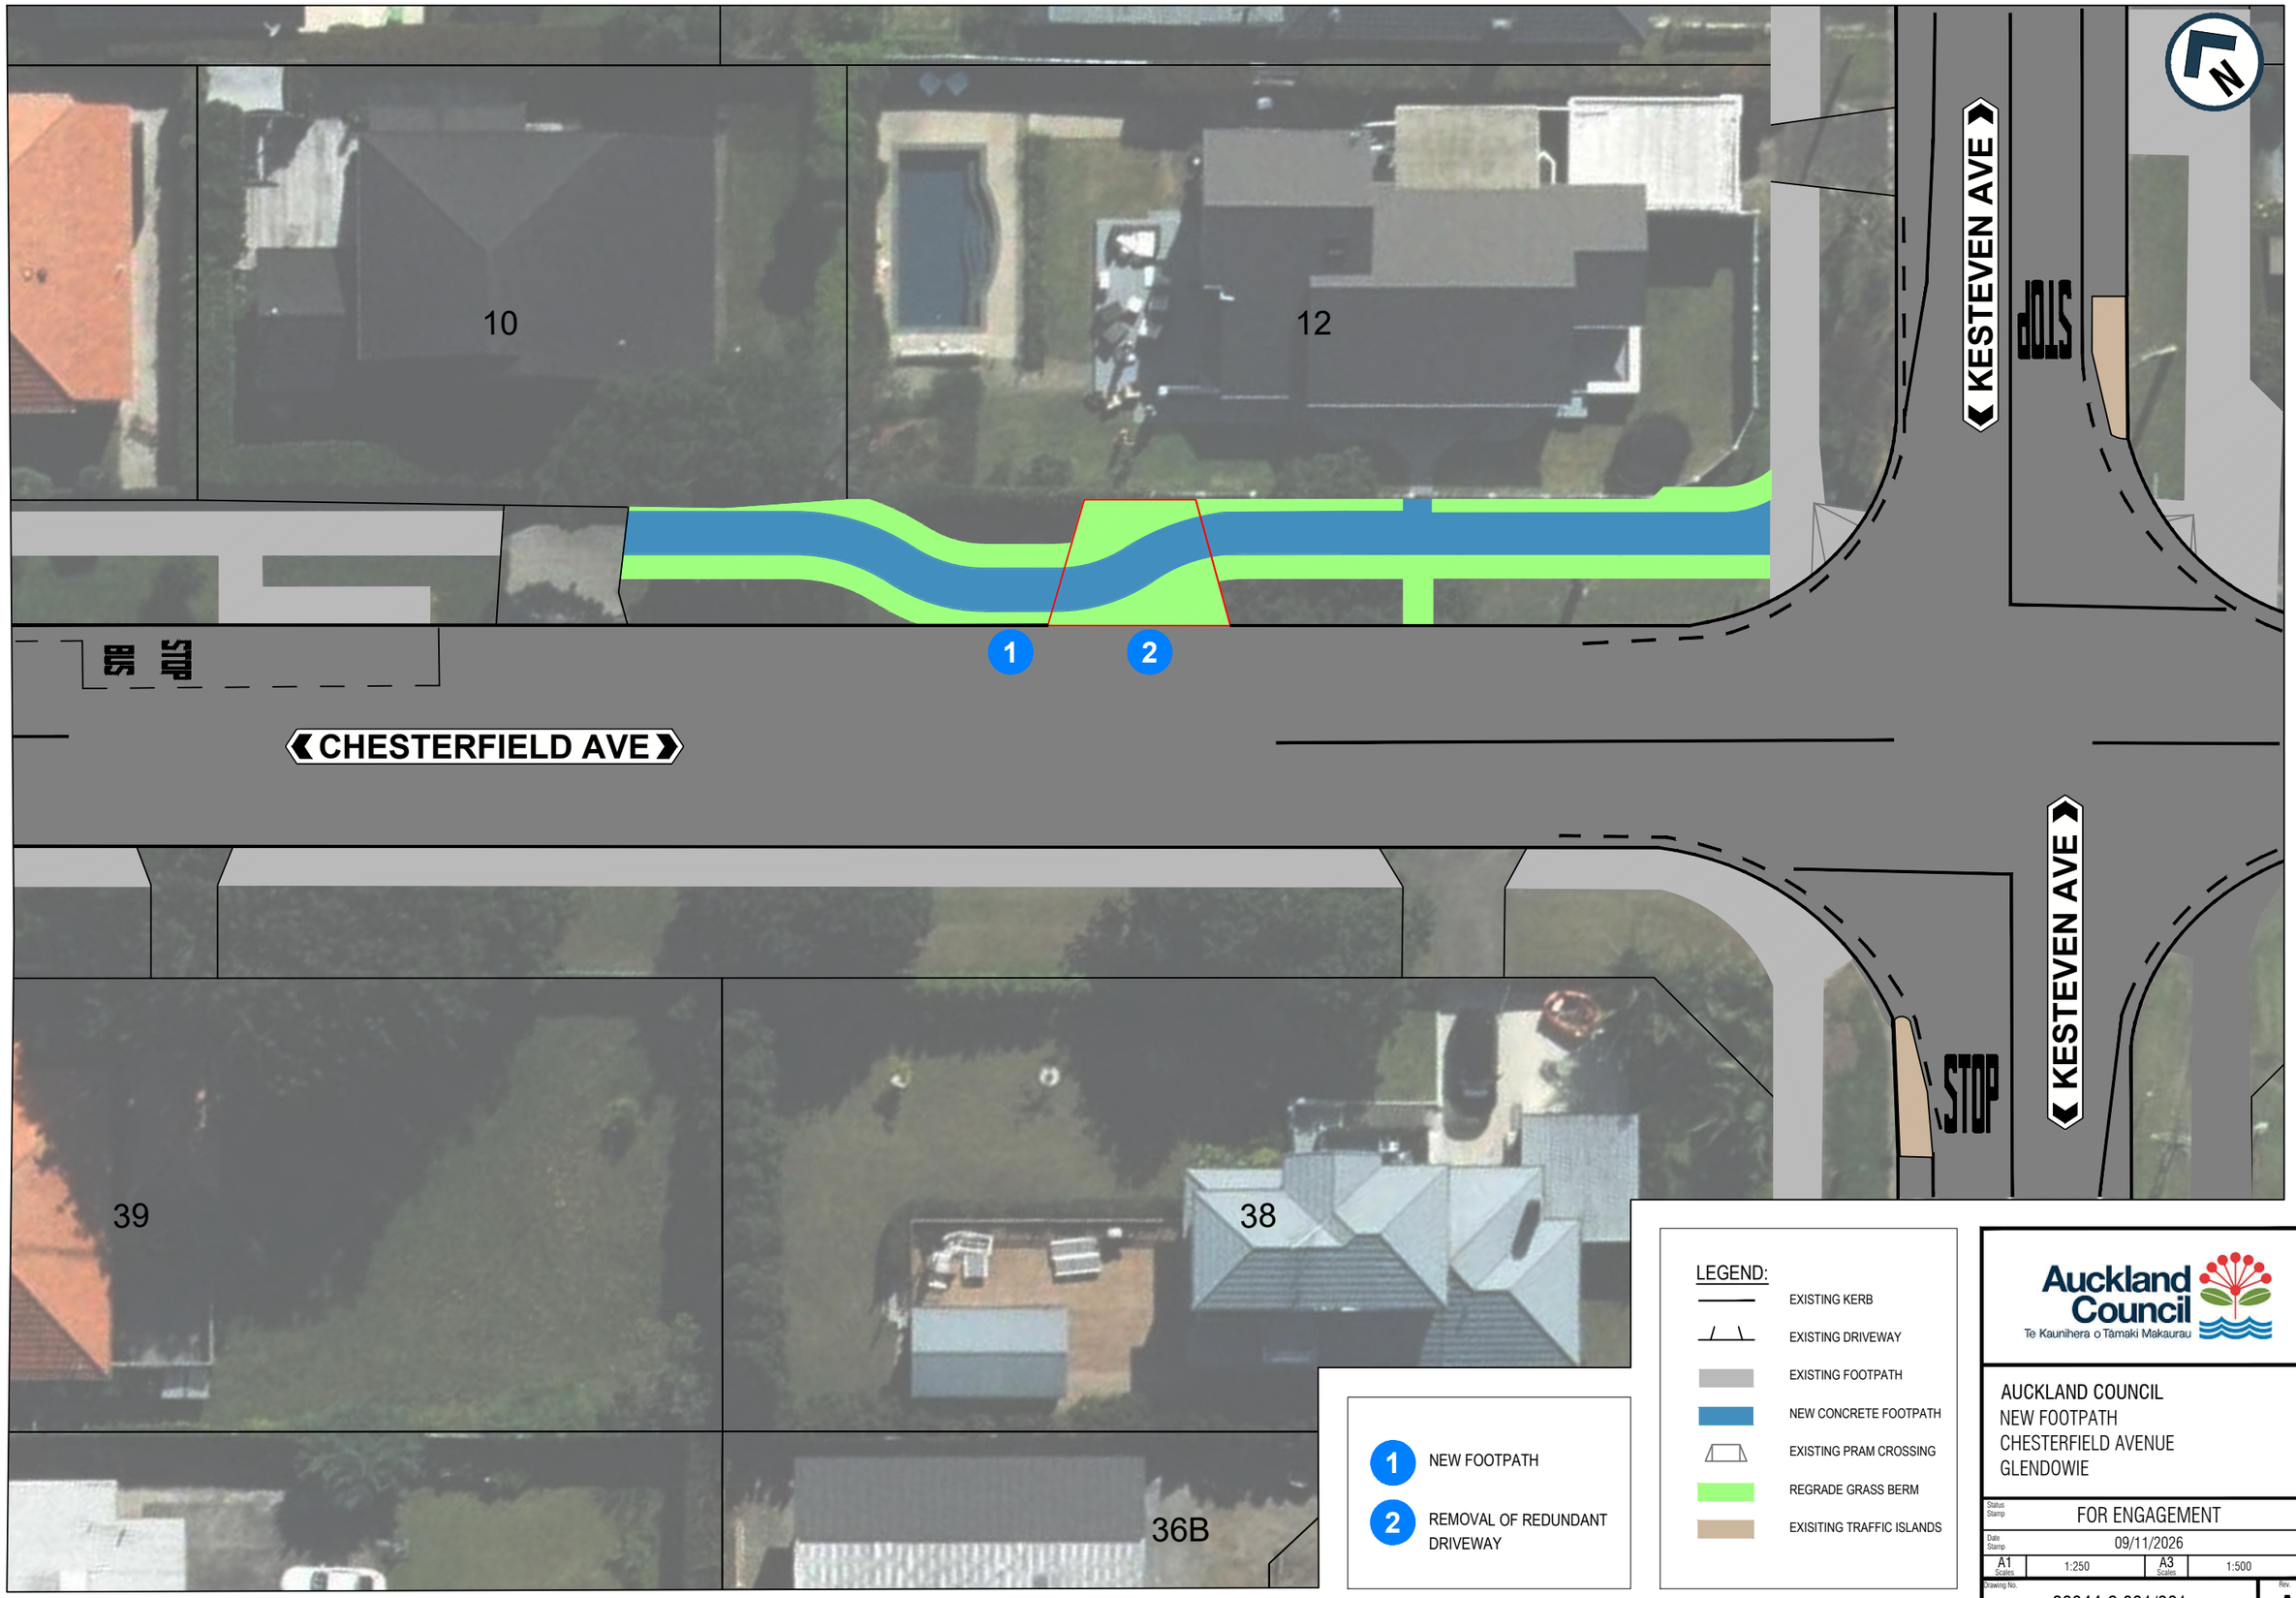

1 NEW FOOTPATH

2 REMOVAL OF REDUNDANT DRIVEWAY

LEGEND:

- EXISTING KERB
- EXISTING DRIVEWAY
- EXISTING FOOTPATH
- NEW CONCRETE FOOTPATH
- EXISTING PRAM CROSSING
- REGRADE GRASS BERM
- EXISITING TRAFFIC ISLANDS

Auckland Council
Te Kaunihera o Tāmaki Makaurau

AUCKLAND COUNCIL
NEW FOOTPATH
CHESTERFIELD AVENUE
GLENDOWIE

Status Stamp	FOR ENGAGEMENT
Date Stamp	09/11/2026
A1 Scales	1:250
A3 Scales	1:500
Drawing No.	26044-9 001/001
Rev.	A