
DO NOT SCALE - IF IN DOUBT ASK

ORIGINAL SIZE A1

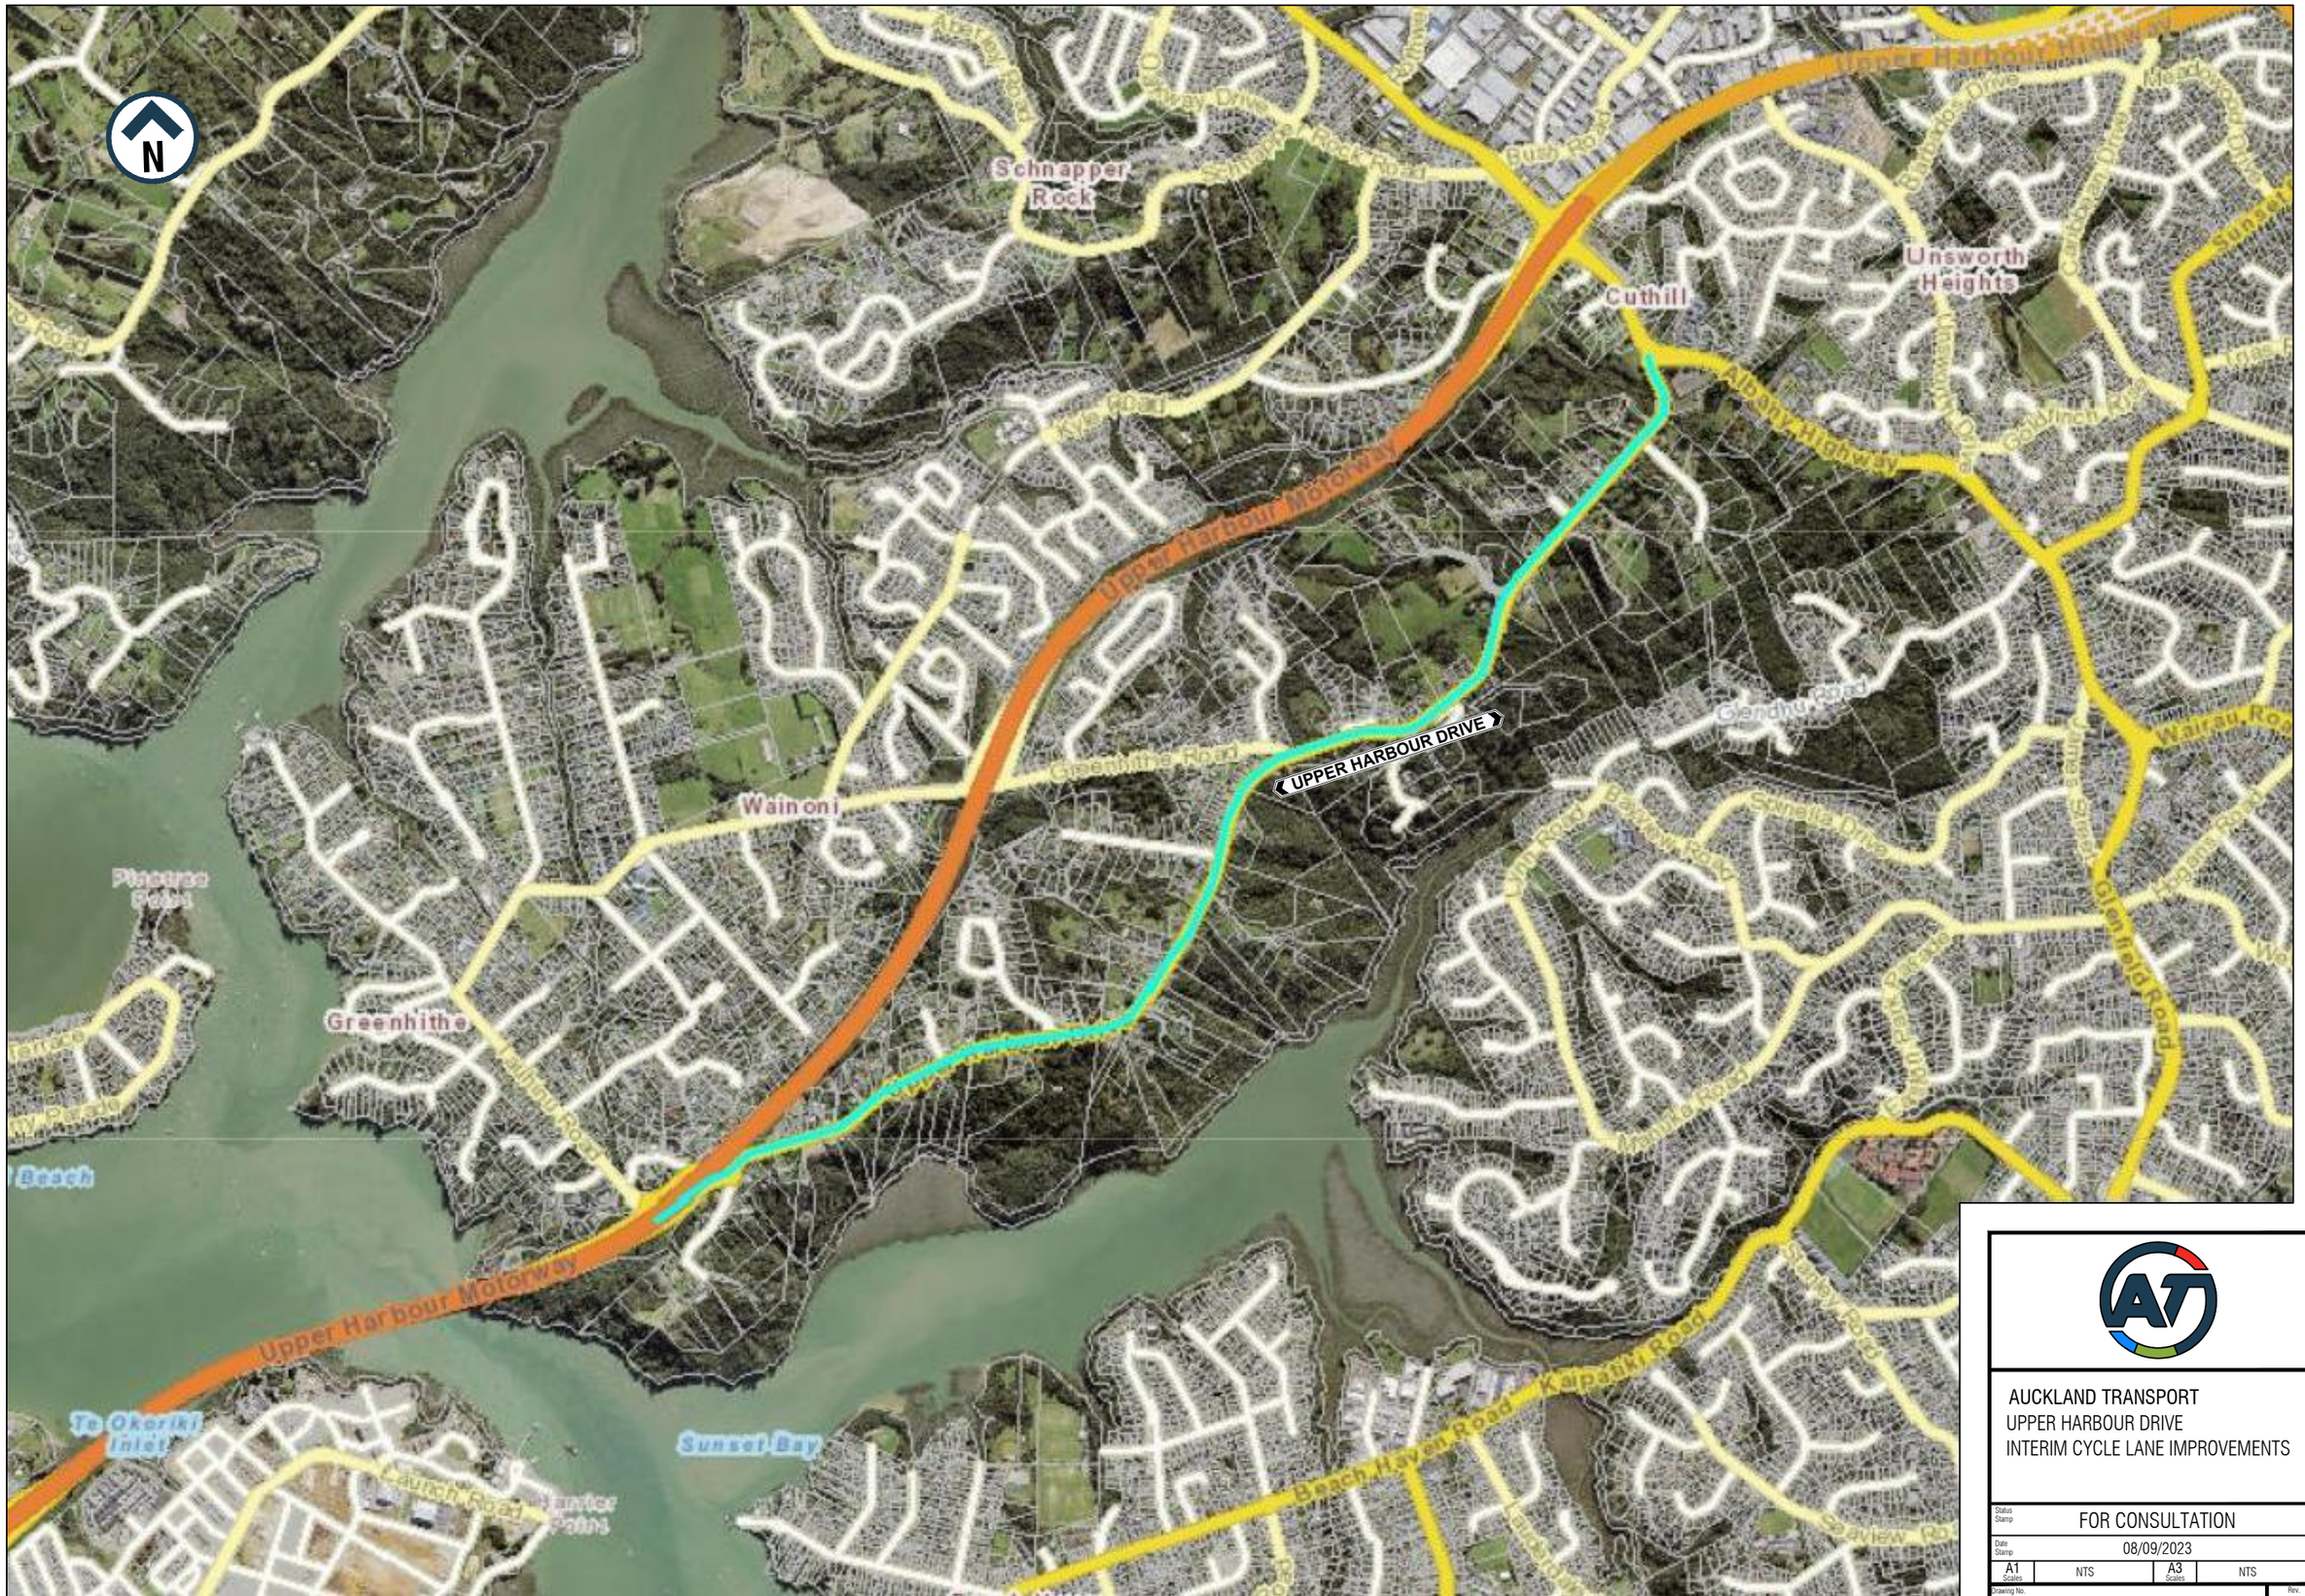



AUCKLAND TRANSPORT

UPPER HARBOUR DRIVE

INTERIM CYCLE LANE IMPROVEMENTS

Status Stamp	FOR CONSULTATION
Date Stamp	08/09/2023
A1 Scales	NTS
A3 Scales	NTS
Drawing No.	PAGE 0 OF 7
Rev.	A

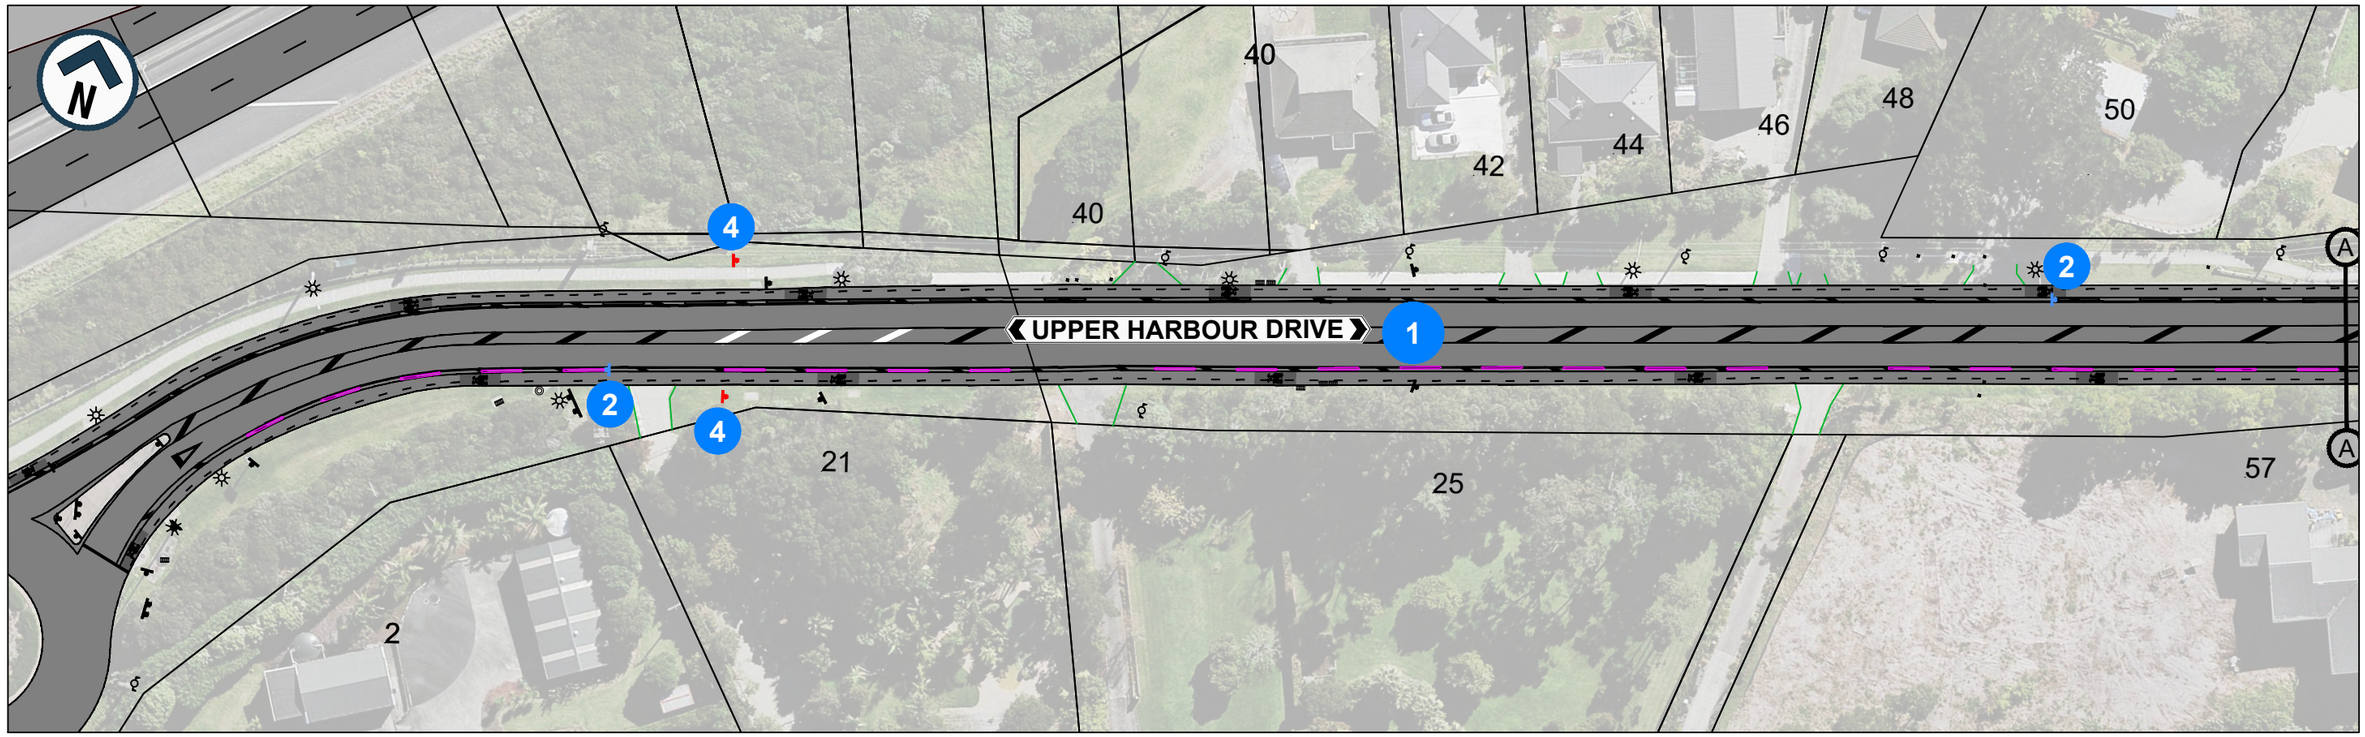

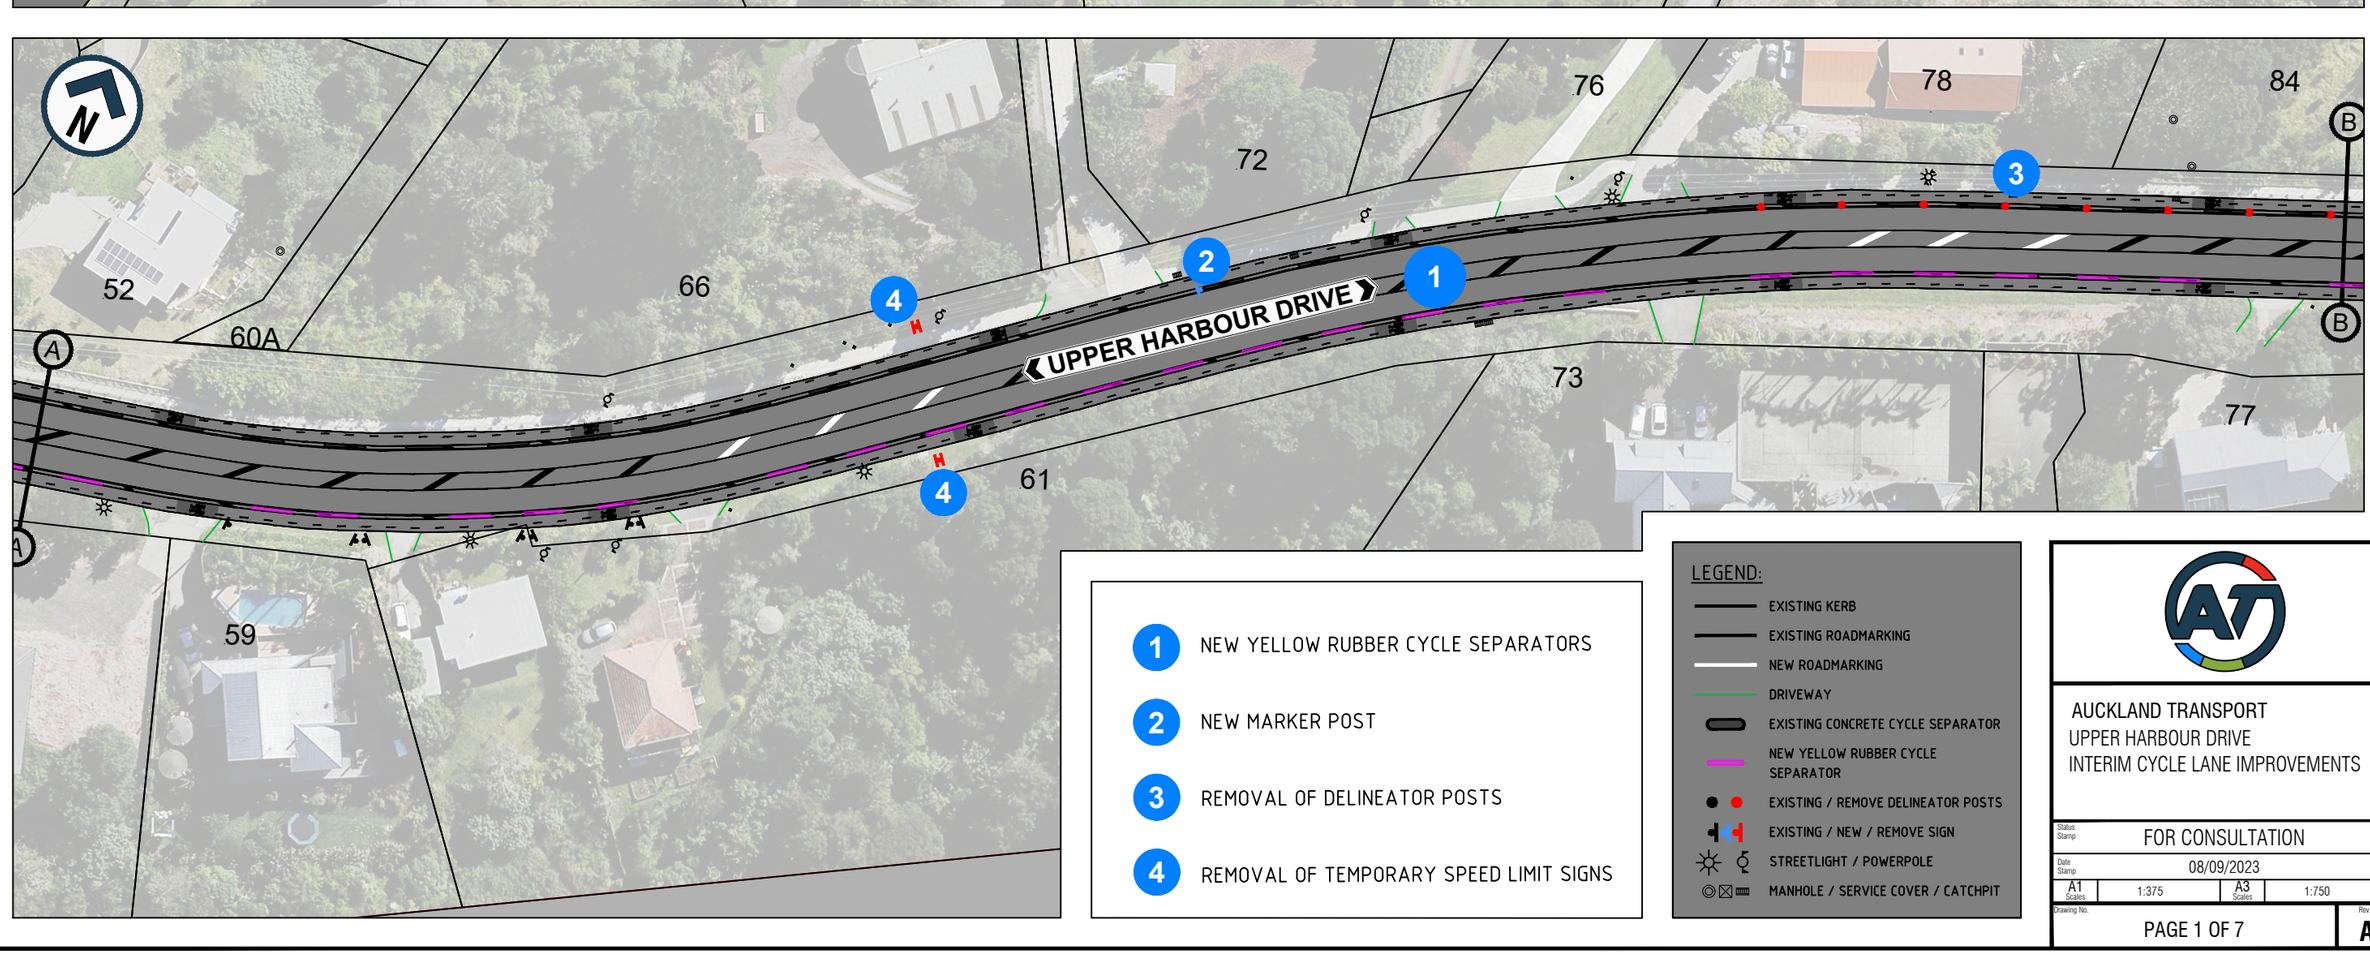

1 NEW YELLOW RUBBER CYCLE SEPARATORS

2 NEW MARKER POST

3 REMOVAL OF DELINEATOR POSTS

4 REMOVAL OF TEMPORARY SPEED LIMIT SIGNS

LEGEND:


- EXISTING KERB
- EXISTING ROADMARKING
- NEW ROADMARKING
- DRIVEWAY
- EXISTING CONCRETE CYCLE SEPARATOR
- NEW YELLOW RUBBER CYCLE SEPARATOR
- EXISTING / REMOVE DELINEATOR POSTS
- EXISTING / NEW / REMOVE SIGN
- STREETLIGHT / POWERPOLE
- MANHOLE / SERVICE COVER / CATCHPIT


AUCKLAND TRANSPORT
UPPER HARBOUR DRIVE
INTERIM CYCLE LANE IMPROVEMENTS

Status Stamp	FOR CONSULTATION
Date Stamp	08/09/2023
A1 Scales	1:375
A3 Scales	1:750
Drawing No.	PAGE 1 OF 7
Rev.	A

DO NOT SCALE - IF IN DOUBT, ASK
200mm
150
100
90
80
70
60
50
40
30
20
10
0
A1
ORIGINAL SIZE

DO NOT SCALE - IF IN DOUBT, ASK

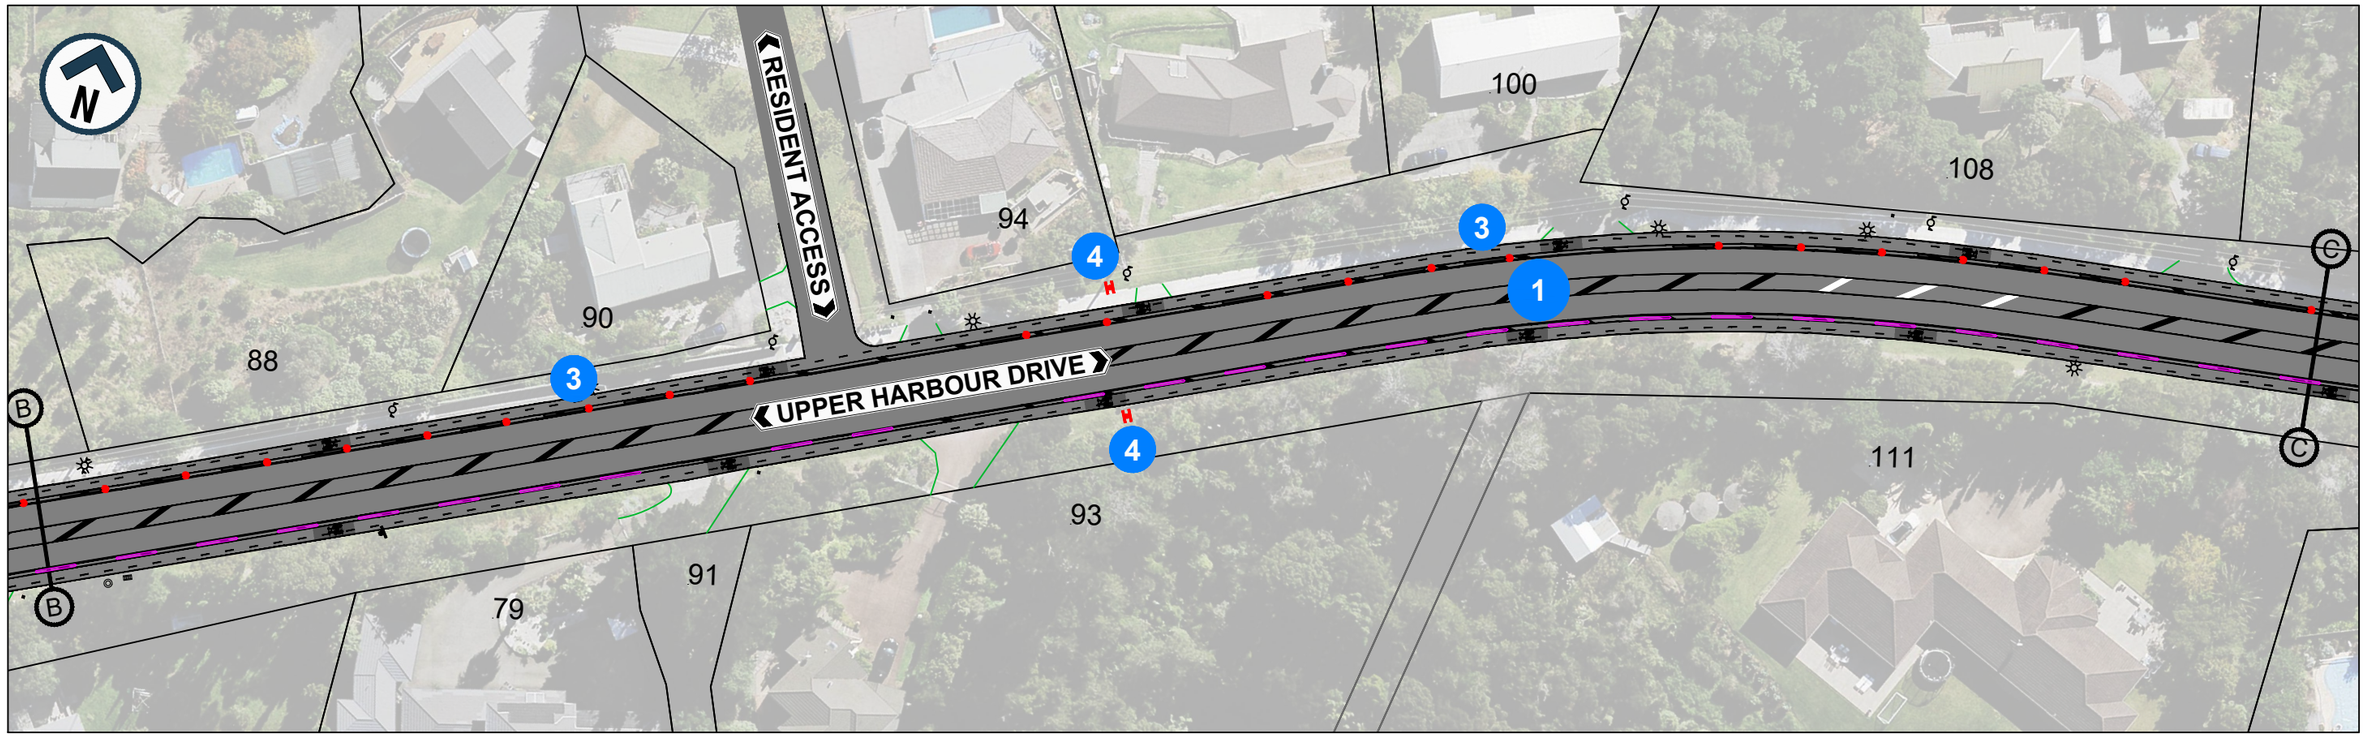

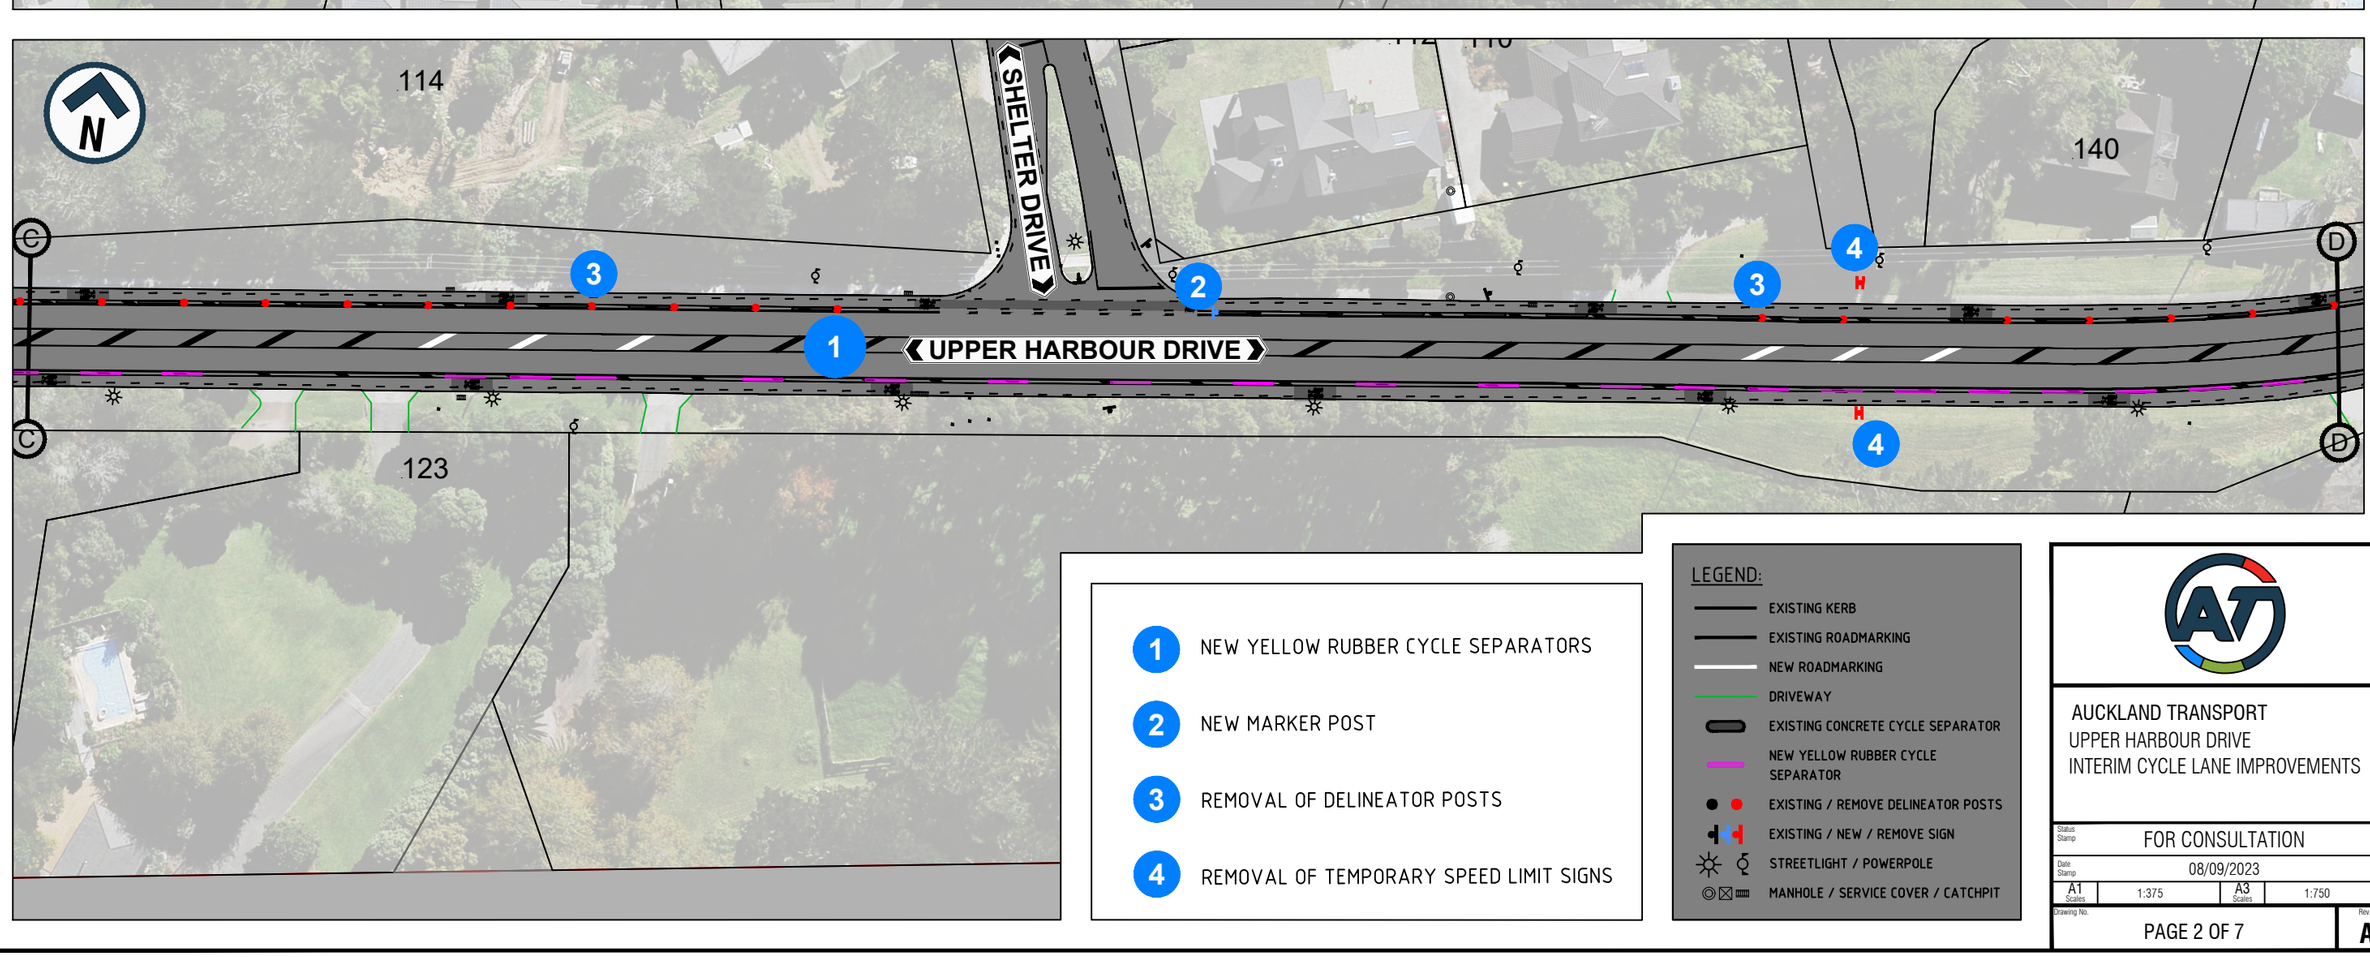

1 NEW YELLOW RUBBER CYCLE SEPARATORS

2 NEW MARKER POST

3 REMOVAL OF DELINEATOR POSTS

4 REMOVAL OF TEMPORARY SPEED LIMIT SIGNS


LEGEND:


- EXISTING KERB
- EXISTING ROADMARKING
- NEW ROADMARKING
- DRIVEWAY
- EXISTING CONCRETE CYCLE SEPARATOR
- NEW YELLOW RUBBER CYCLE SEPARATOR
- EXISTING / REMOVE DELINEATOR POSTS
- EXISTING / NEW / REMOVE SIGN
- STREETLIGHT / POWERPOLE
- MANHOLE / SERVICE COVER / CATCHPIT

AUCKLAND TRANSPORT
UPPER HARBOUR DRIVE
INTERIM CYCLE LANE IMPROVEMENTS

Status Stamp	FOR CONSULTATION
Date Stamp	08/09/2023
A1 Scales	1:375
A3 Scales	1:750
Drawing No.	PAGE 2 OF 7
Rev.	A

A1 ORIGINAL SIZE

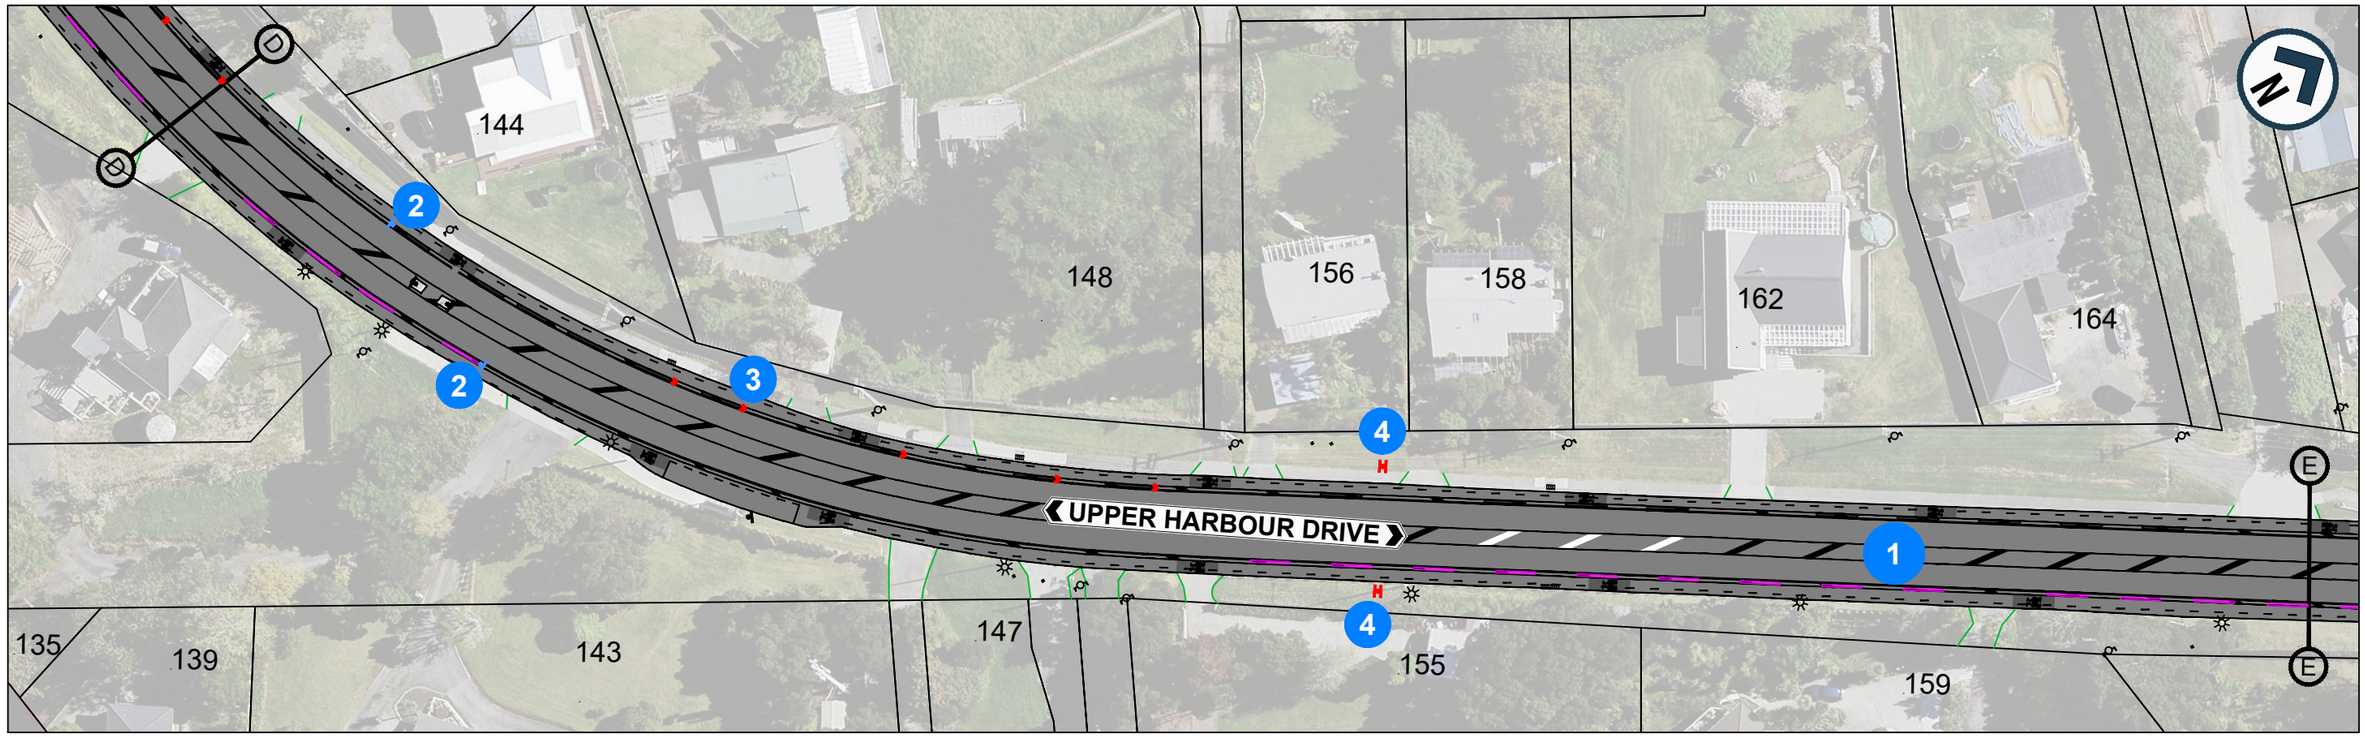

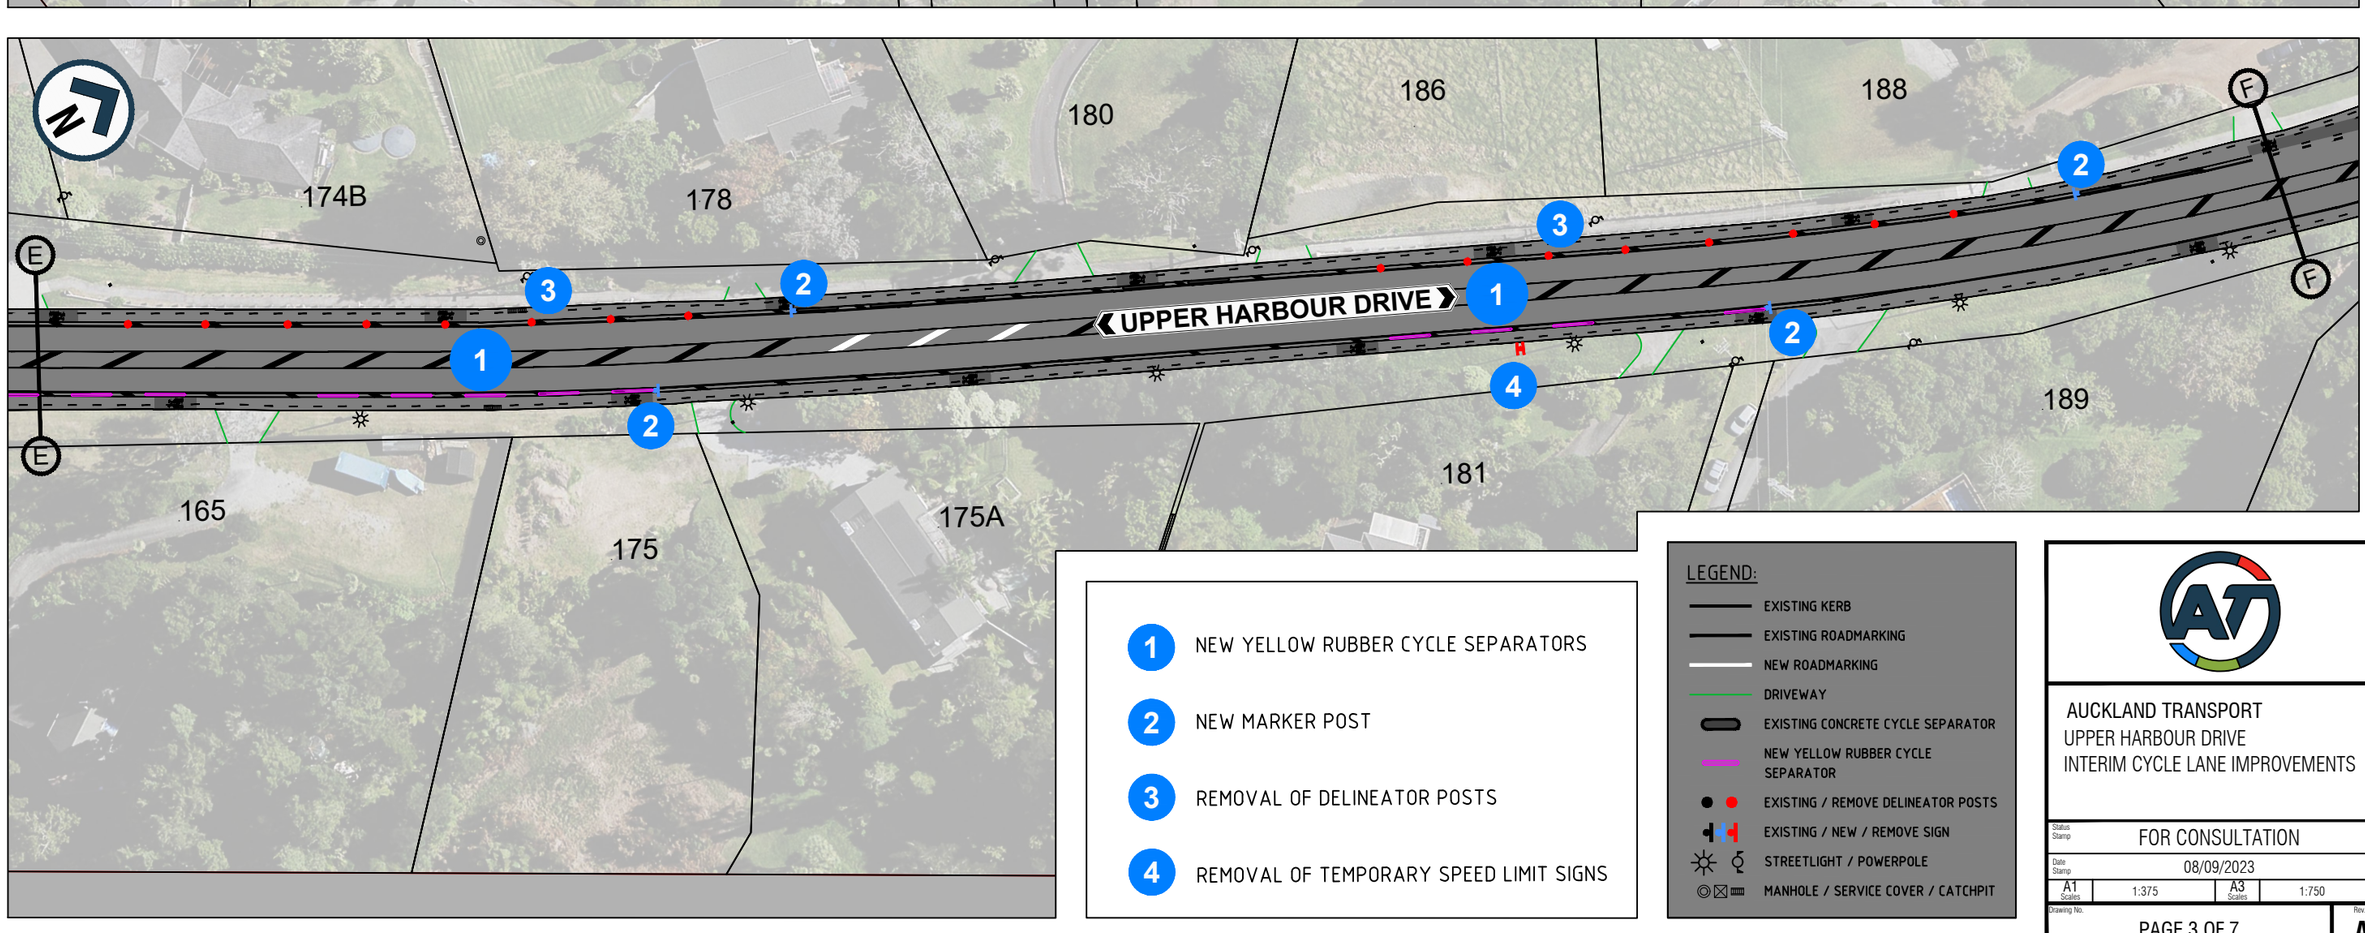

1 NEW YELLOW RUBBER CYCLE SEPARATORS

2 NEW MARKER POST

3 REMOVAL OF DELINEATOR POSTS

4 REMOVAL OF TEMPORARY SPEED LIMIT SIGNS

LEGEND:

- EXISTING KERB
- EXISTING ROADMARKING
- NEW ROADMARKING
- DRIVEWAY
- EXISTING CONCRETE CYCLE SEPARATOR
- NEW YELLOW RUBBER CYCLE SEPARATOR
- EXISTING / REMOVE DELINEATOR POSTS
- EXISTING / NEW / REMOVE SIGN
- STREETLIGHT / POWERPOLE
- MANHOLE / SERVICE COVER / CATCHPIT

AUCKLAND TRANSPORT


UPPER HARBOUR DRIVE


INTERIM CYCLE LANE IMPROVEMENTS

Status Stamp	FOR CONSULTATION
Date Stamp	08/09/2023
A1 Scales	1:375
A3 Scales	1:750
Drawing No.	PAGE 3 OF 7
Rev.	A

DO NOT SCALE - IF IN DOUBT, ASK

A1 ORIGINAL SIZE

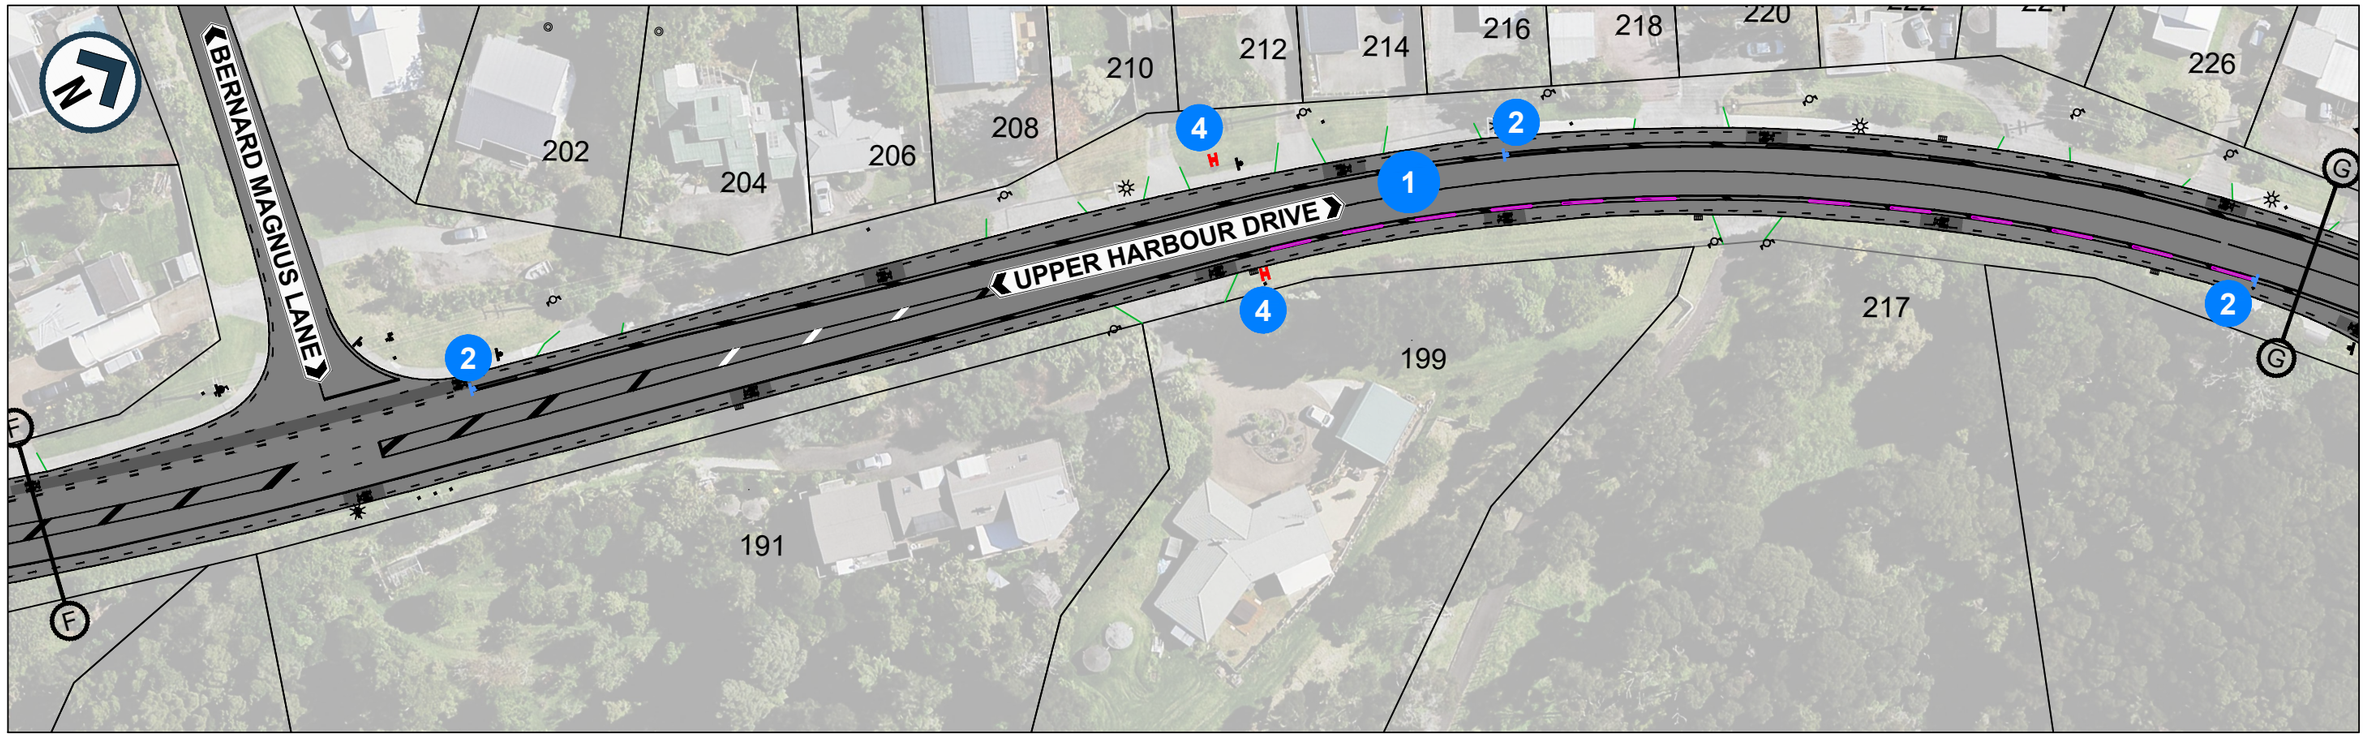

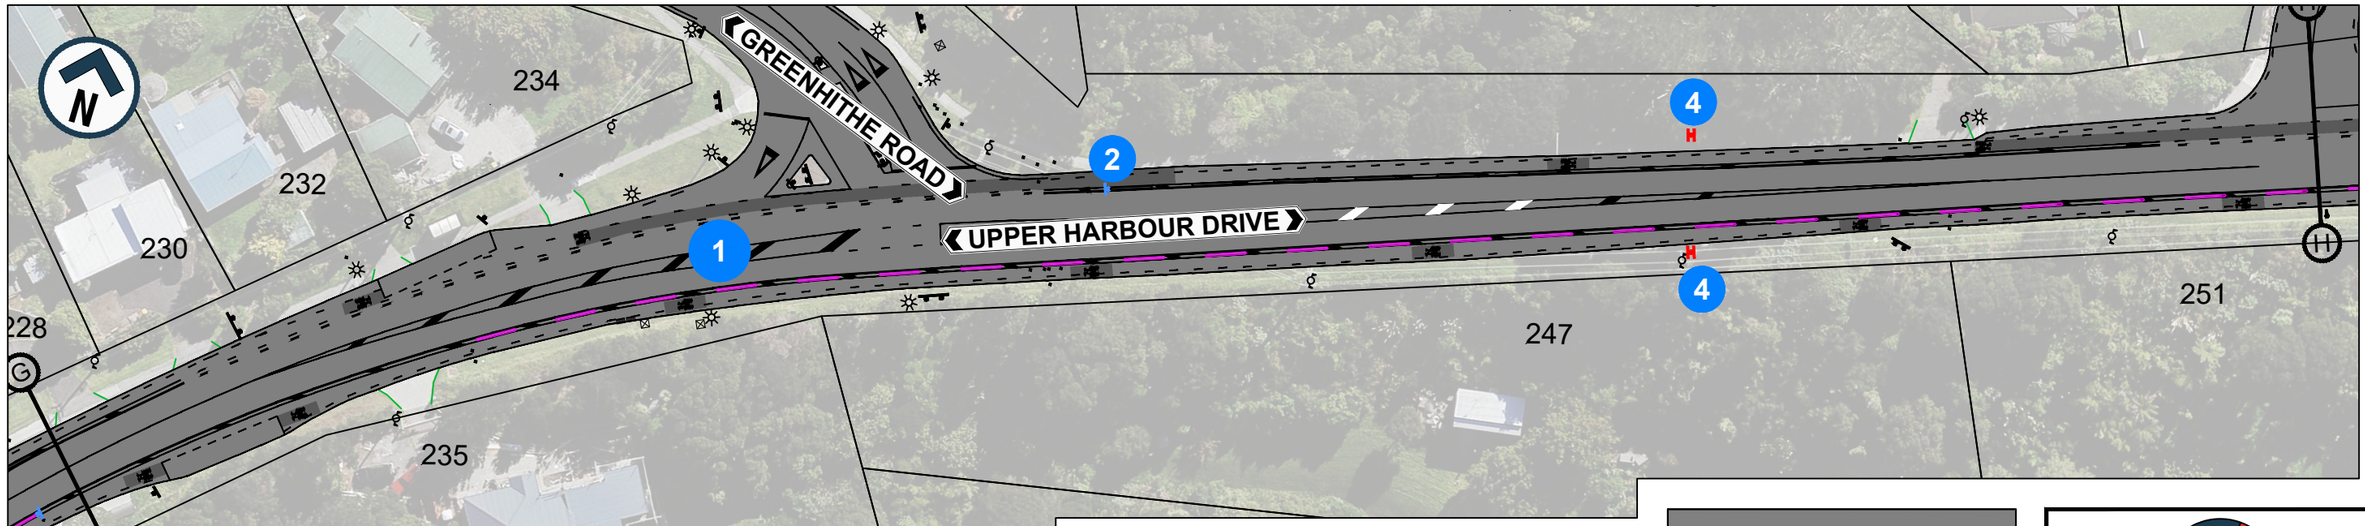

1 NEW YELLOW RUBBER CYCLE SEPARATORS

2 NEW MARKER POST

3 REMOVAL OF DELINEATOR POSTS

4 REMOVAL OF TEMPORARY SPEED LIMIT SIGNS


LEGEND:


- EXISTING KERB
- EXISTING ROADMARKING
- NEW ROADMARKING
- DRIVEWAY
- EXISTING CONCRETE CYCLE SEPARATOR
- NEW YELLOW RUBBER CYCLE SEPARATOR
- EXISTING / REMOVE DELINEATOR POSTS
- EXISTING / NEW / REMOVE SIGN
- STREETLIGHT / POWERPOLE
- MANHOLE / SERVICE COVER / CATCHPIT

AUCKLAND TRANSPORT
UPPER HARBOUR DRIVE
INTERIM CYCLE LANE IMPROVEMENTS

Status Stamp	FOR CONSULTATION
Date Stamp	08/09/2023
A1 Scales	1:375
A3 Scales	1:750
Drawing No.	PAGE 4 OF 7
Rev.	A

DO NOT SCALE - IF IN DOUBT, ASK
ORIGINAL SIZE A1

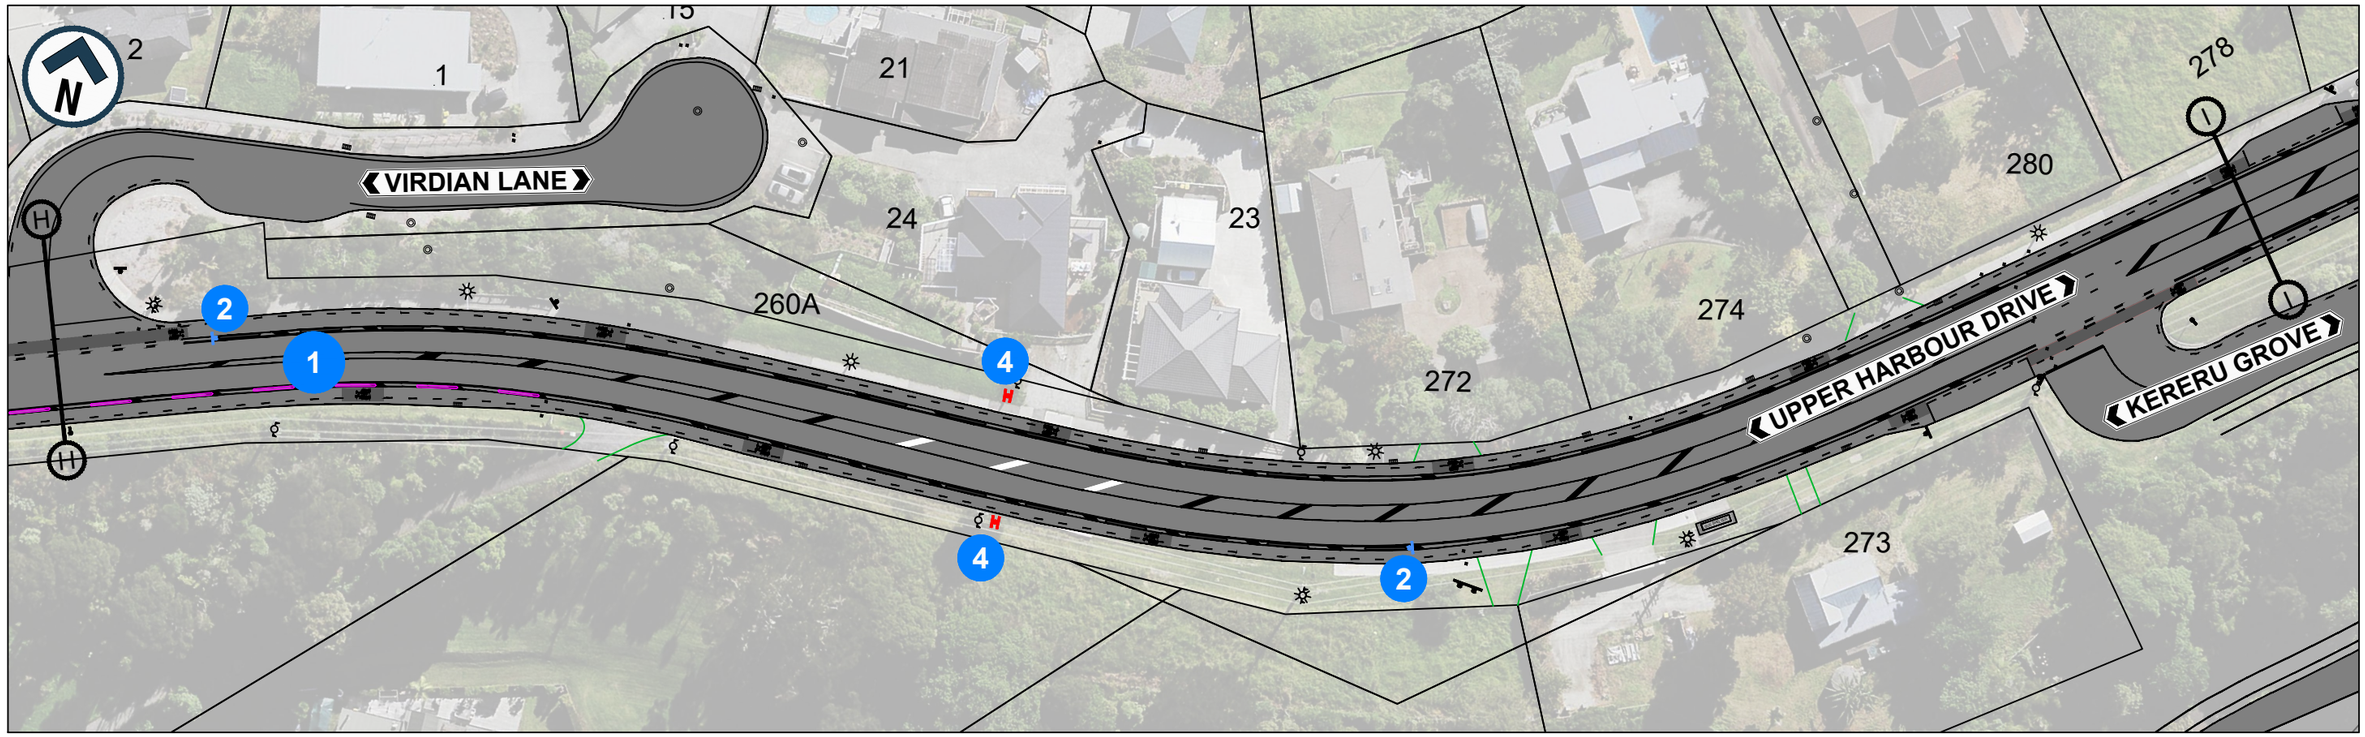

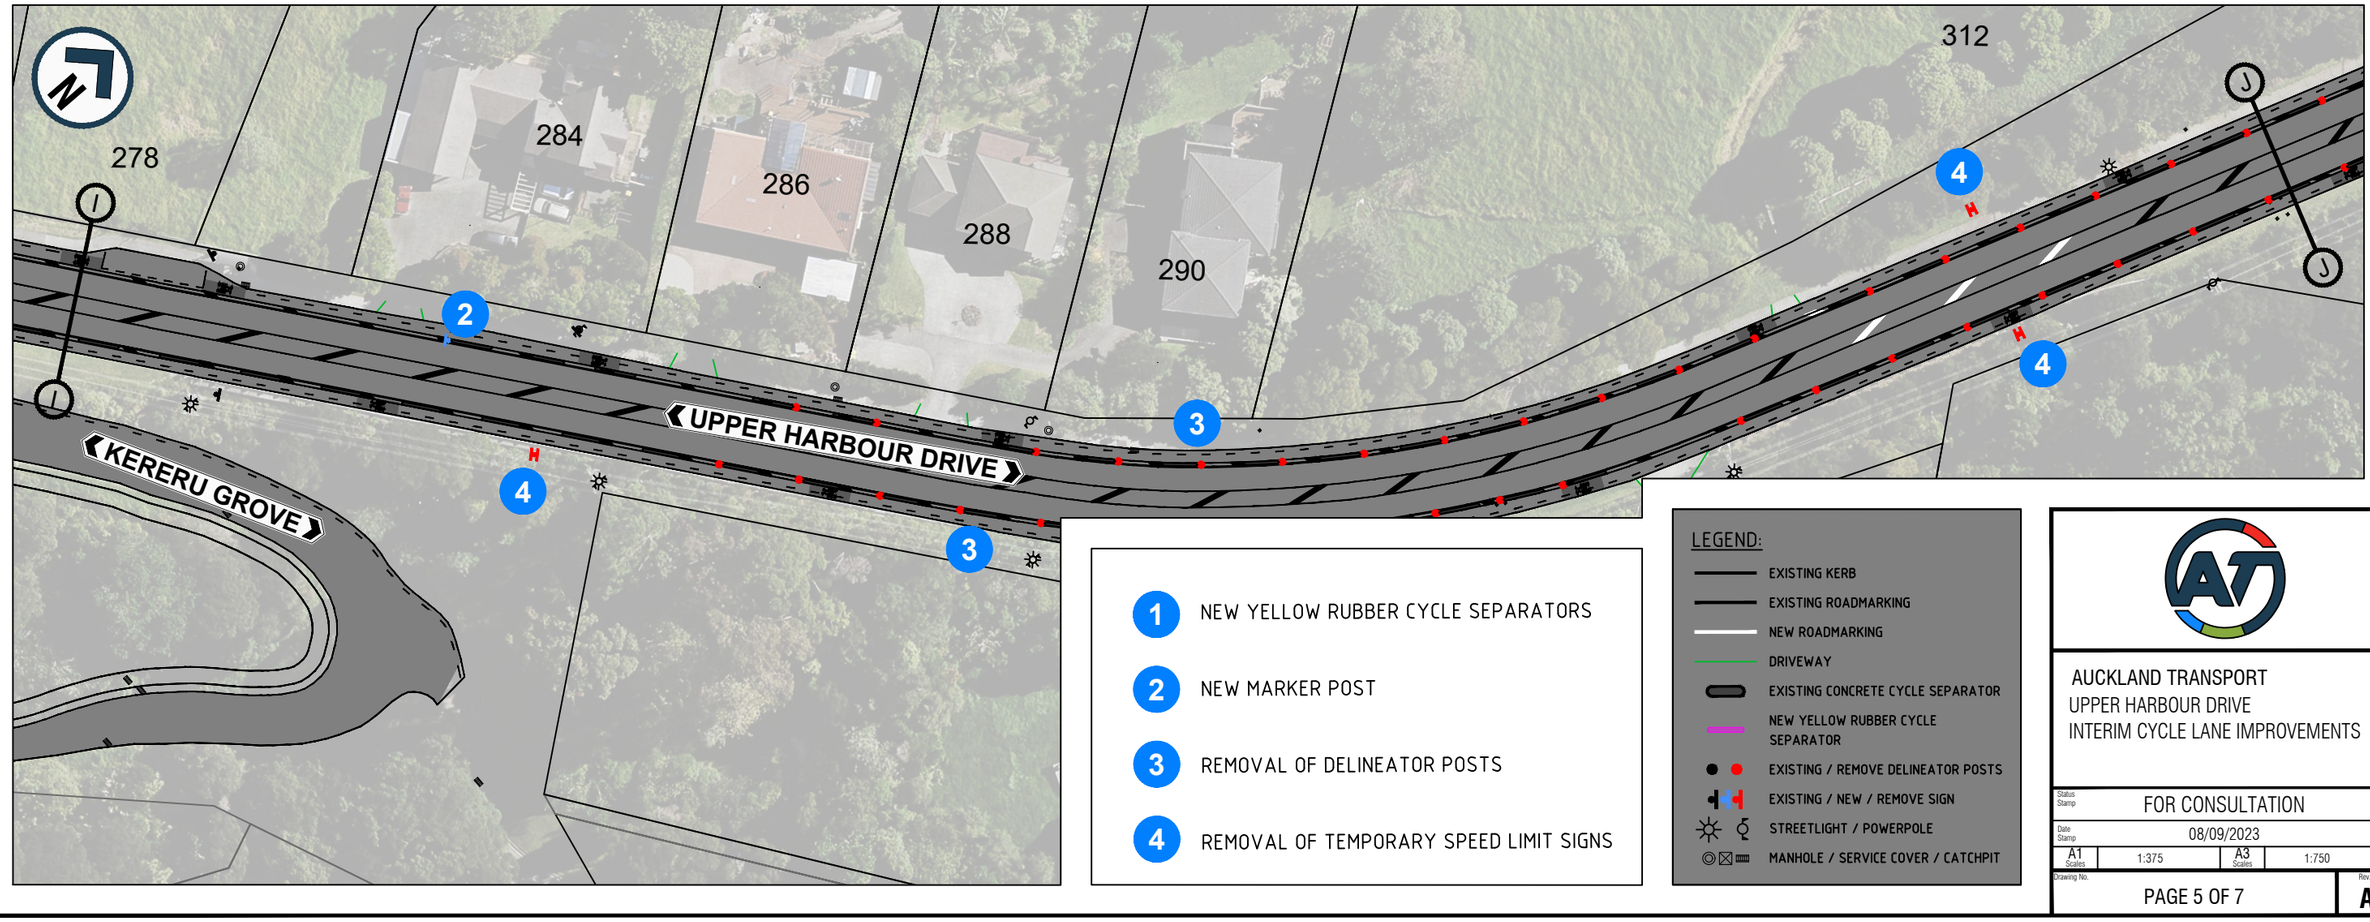

1 NEW YELLOW RUBBER CYCLE SEPARATORS

2 NEW MARKER POST

3 REMOVAL OF DELINEATOR POSTS

4 REMOVAL OF TEMPORARY SPEED LIMIT SIGNS

LEGEND:

- EXISTING KERB
- EXISTING ROADMARKING
- NEW ROADMARKING
- DRIVEWAY
- EXISTING CONCRETE CYCLE SEPARATOR
- NEW YELLOW RUBBER CYCLE SEPARATOR
- EXISTING / REMOVE DELINEATOR POSTS
- EXISTING / NEW / REMOVE SIGN
- STREETLIGHT / POWERPOLE
- MANHOLE / SERVICE COVER / CATCHPIT

AUCKLAND TRANSPORT
UPPER HARBOUR DRIVE
INTERIM CYCLE LANE IMPROVEMENTS

Status Stamp	FOR CONSULTATION
Date Stamp	08/09/2023
A1 Scales	1:375
A3 Scales	1:750
Drawing No.	PAGE 5 OF 7
Rev.	A


DO NOT SCALE - IF IN DOUBT, ASK
ORIGINAL SIZE A1

DO NOT SCALE - IF IN DOUBT, ASK

200mm

150

A1 ORIGINAL SIZE

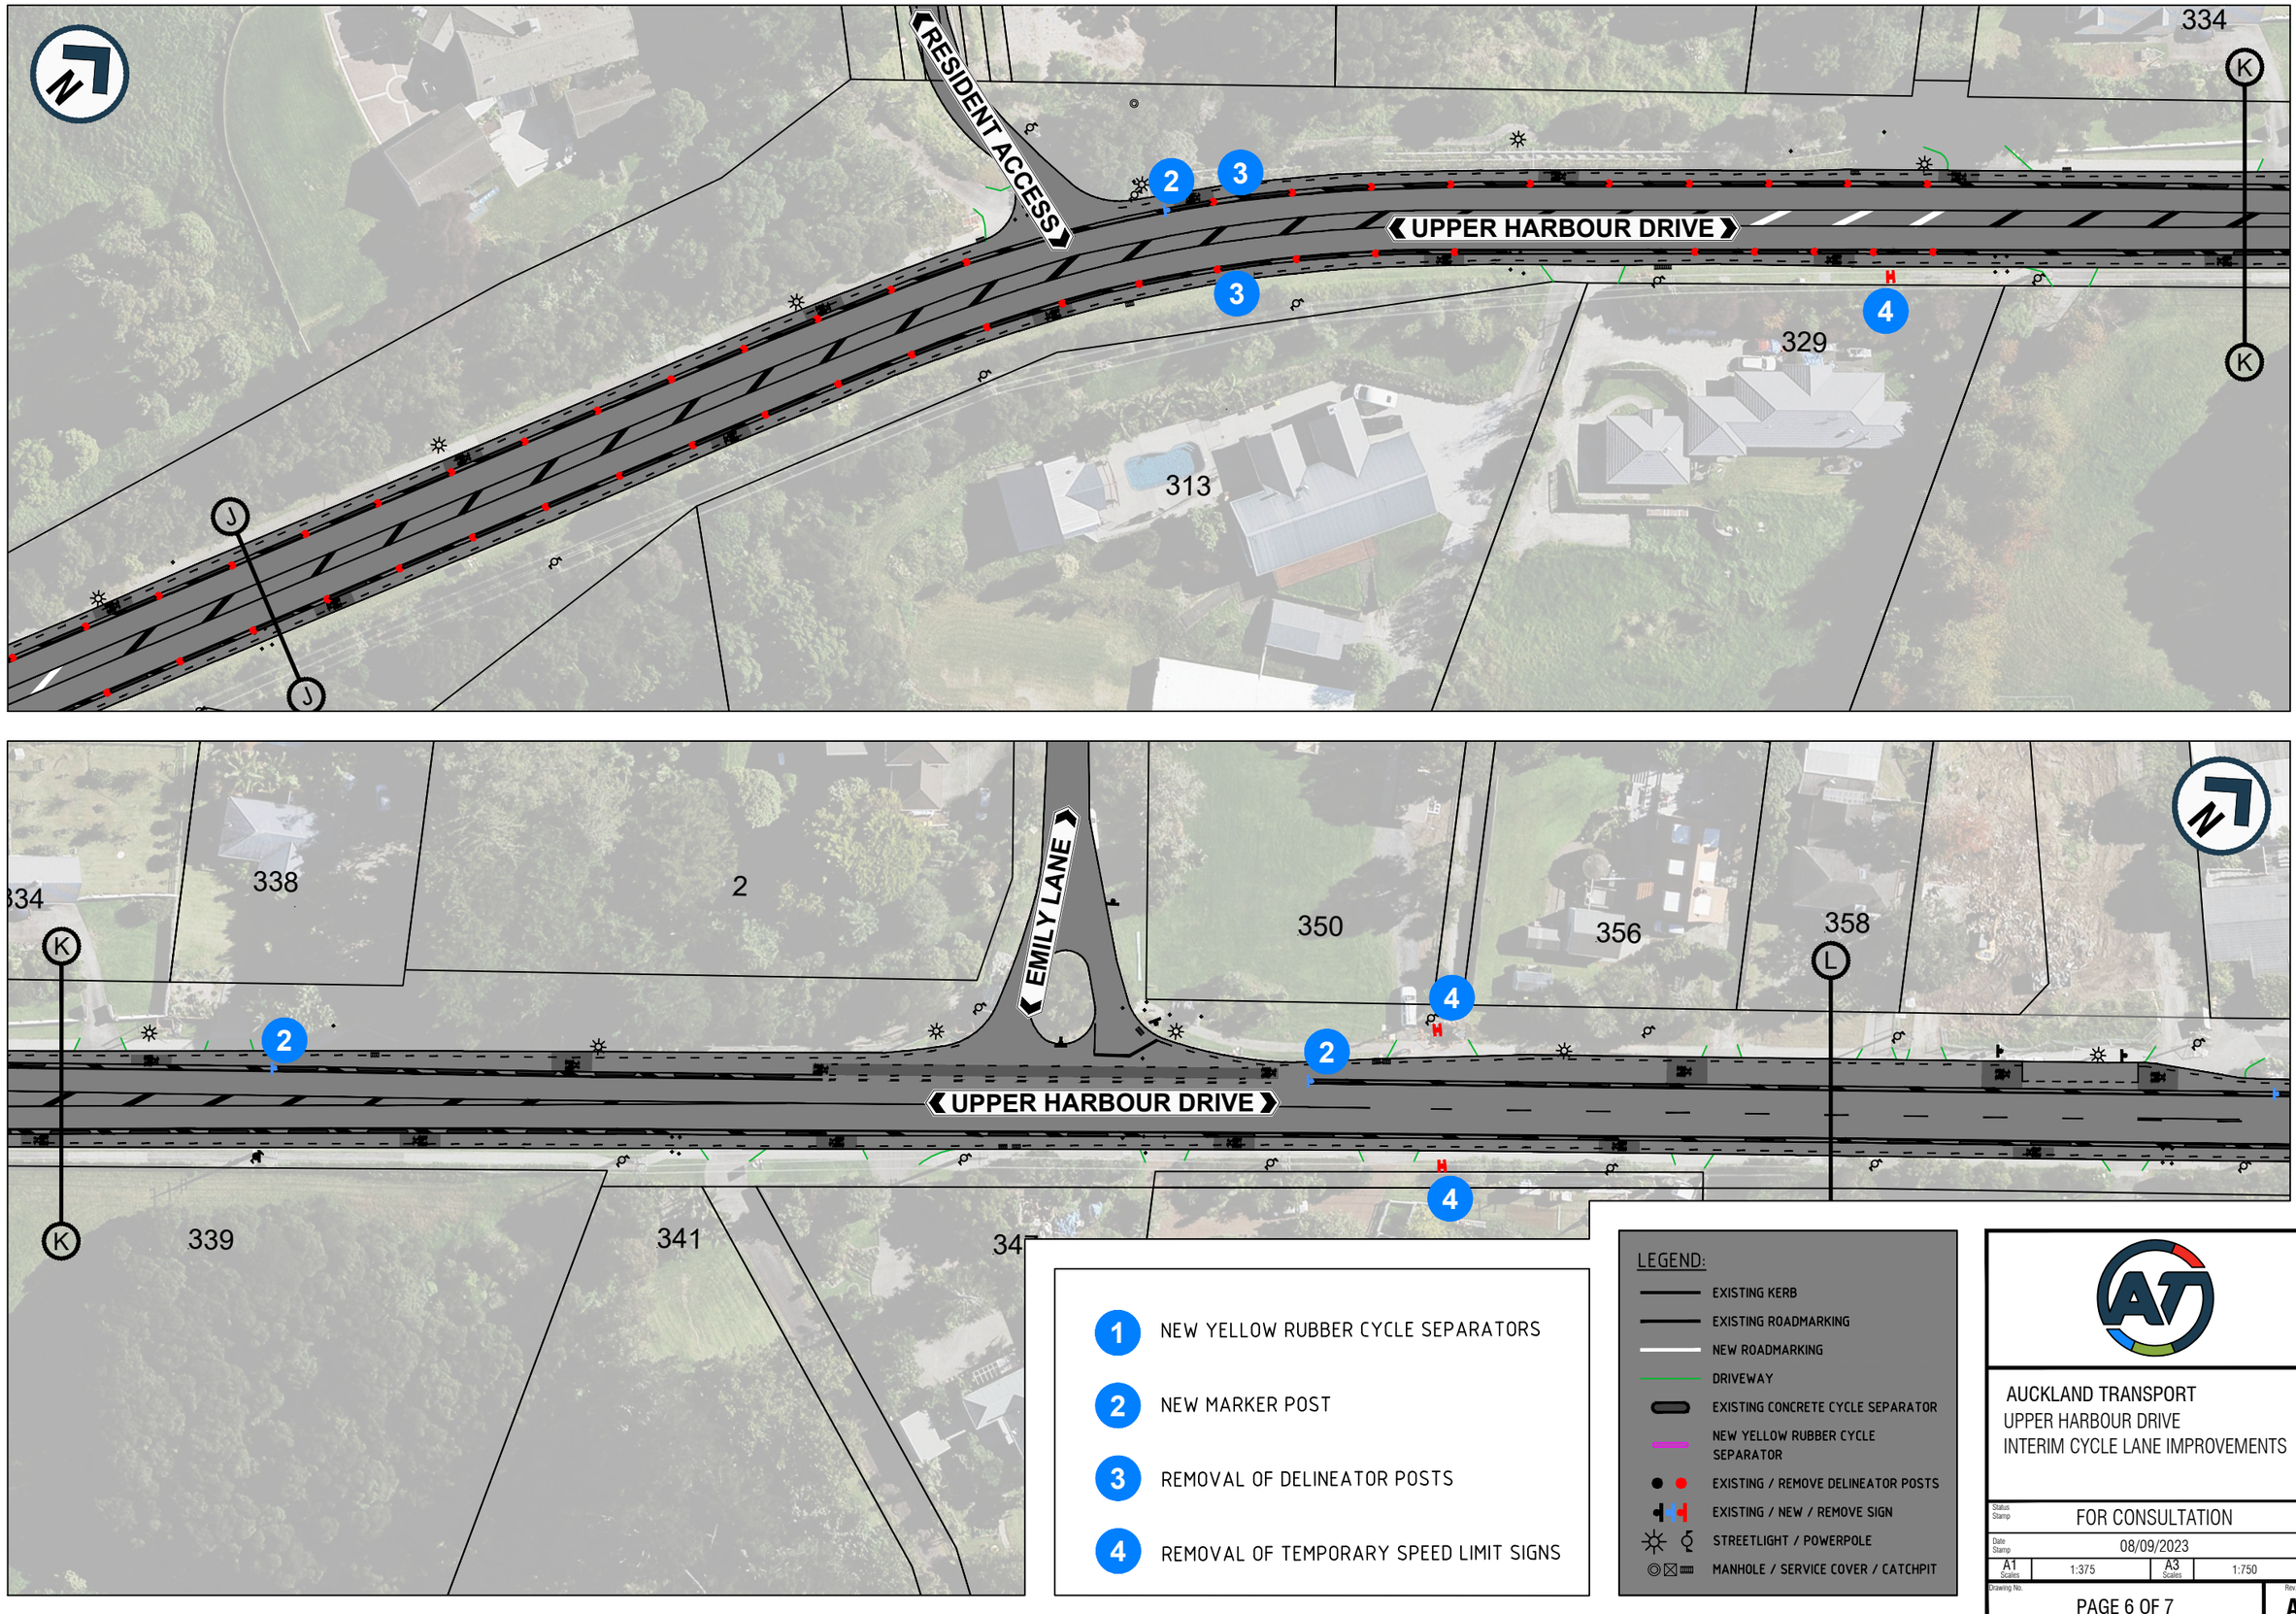

1 NEW YELLOW RUBBER CYCLE SEPARATORS

2 NEW MARKER POST

3 REMOVAL OF DELINEATOR POSTS


4 REMOVAL OF TEMPORARY SPEED LIMIT SIGNS


LEGEND:

- EXISTING KERB
- EXISTING ROADMARKING
- NEW ROADMARKING
- DRIVEWAY
- EXISTING CONCRETE CYCLE SEPARATOR
- NEW YELLOW RUBBER CYCLE SEPARATOR
- EXISTING / REMOVE DELINEATOR POSTS
- EXISTING / NEW / REMOVE SIGN
- STREETLIGHT / POWERPOLE
- MANHOLE / SERVICE COVER / CATCHPIT

AUCKLAND TRANSPORT
UPPER HARBOUR DRIVE
INTERIM CYCLE LANE IMPROVEMENTS

Status Stamp	FOR CONSULTATION
Date Stamp	08/09/2023
A1 Scales	1:375
A3 Scales	1:750
Drawing No.	PAGE 6 OF 7
Rev.	A

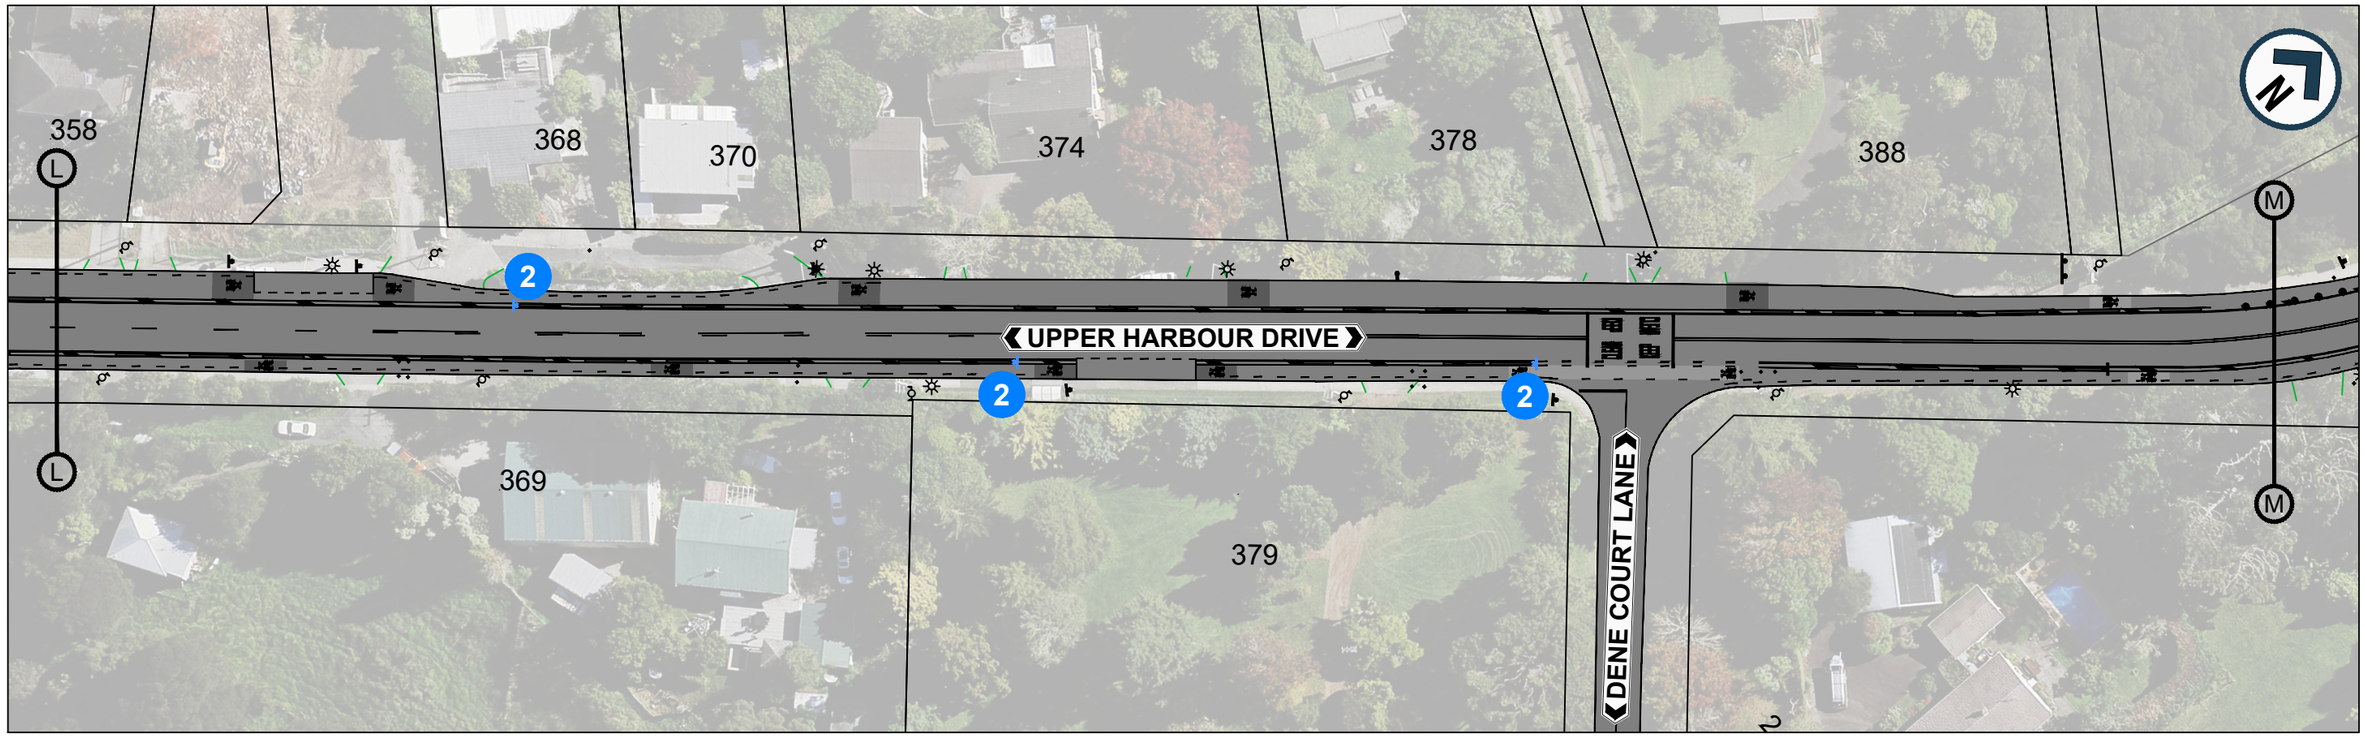

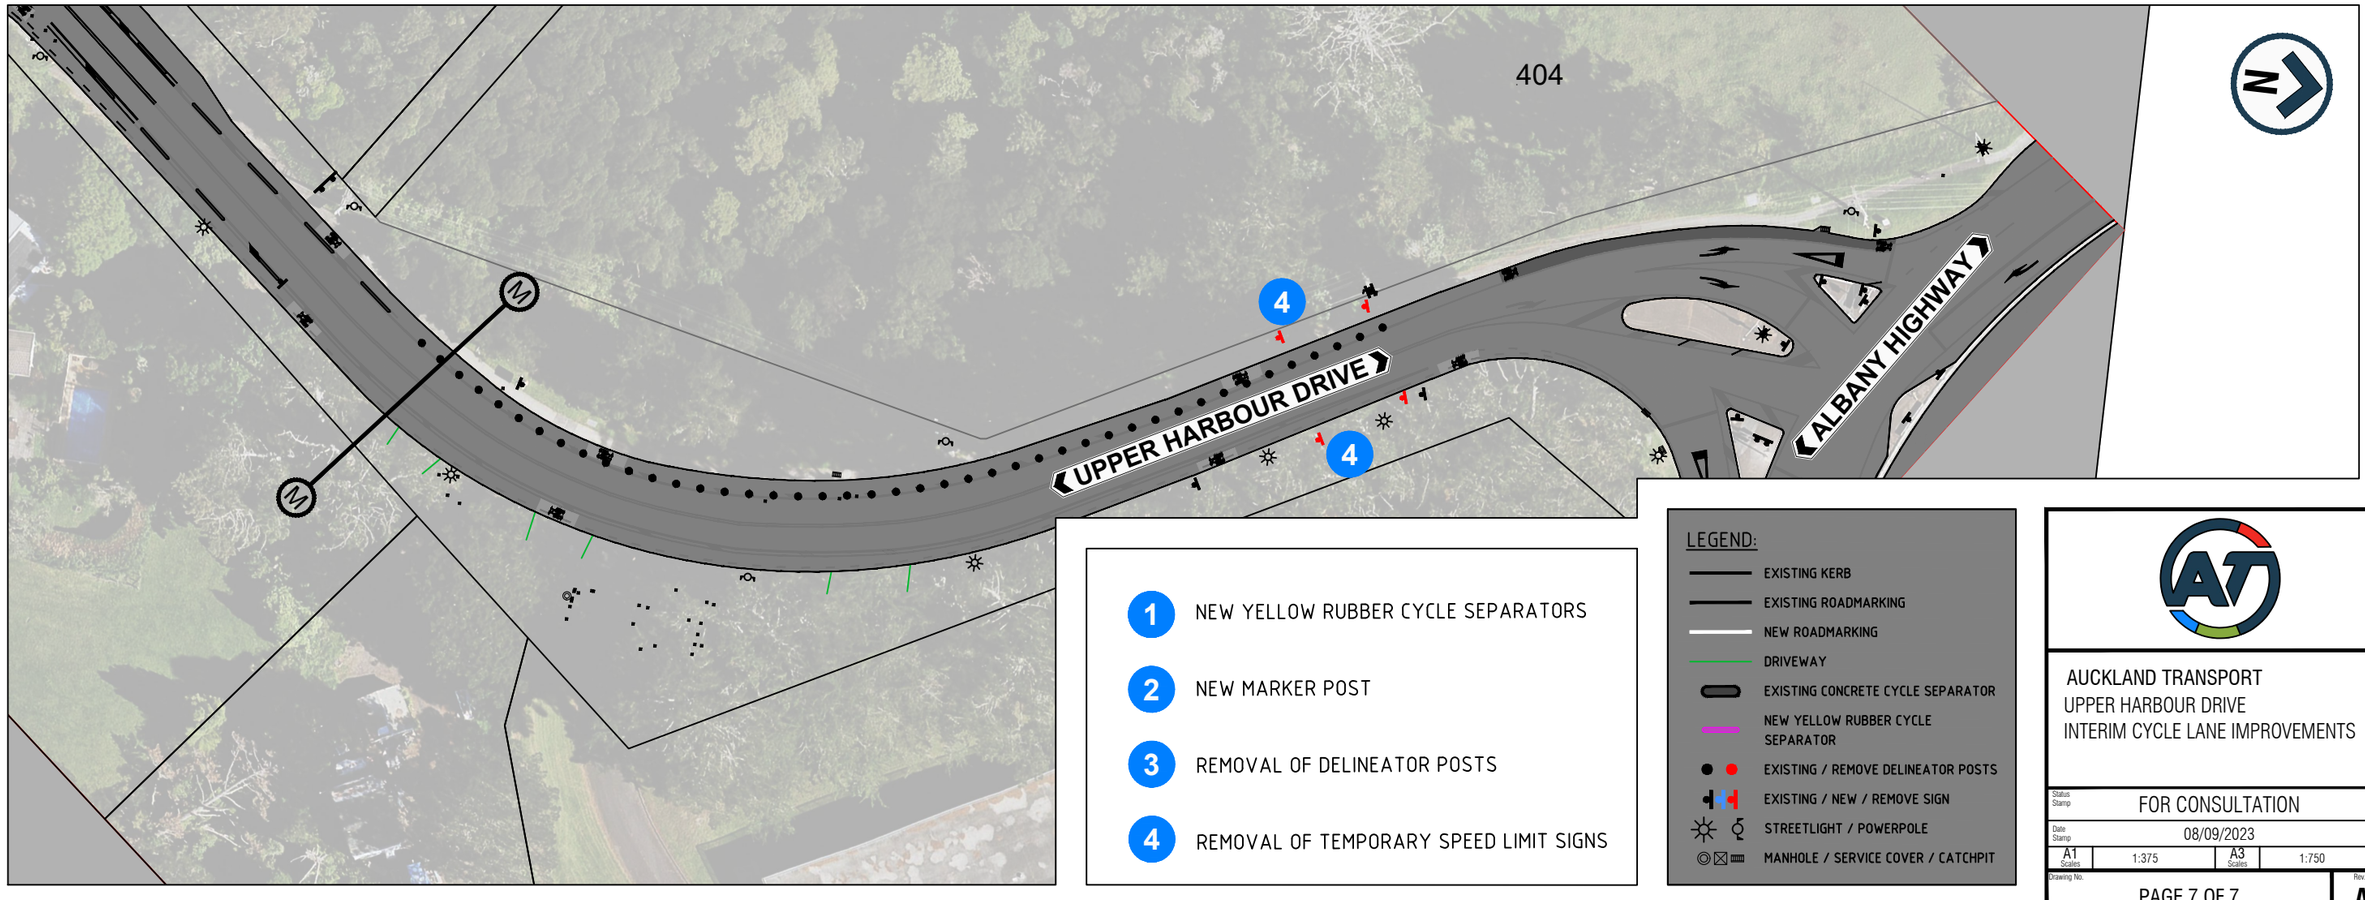

1 NEW YELLOW RUBBER CYCLE SEPARATORS

2 NEW MARKER POST

3 REMOVAL OF DELINEATOR POSTS

4 REMOVAL OF TEMPORARY SPEED LIMIT SIGNS

LEGEND:

- EXISTING KERB
- EXISTING ROADMARKING
- NEW ROADMARKING
- DRIVEWAY
- EXISTING CONCRETE CYCLE SEPARATOR
- NEW YELLOW RUBBER CYCLE SEPARATOR
- EXISTING / REMOVE DELINEATOR POSTS
- EXISTING / NEW / REMOVE SIGN
- STREETLIGHT / POWERPOLE
- MANHOLE / SERVICE COVER / CATCHPIT

AUCKLAND TRANSPORT
UPPER HARBOUR DRIVE
INTERIM CYCLE LANE IMPROVEMENTS

Status Stamp	FOR CONSULTATION
Date Stamp	08/09/2023
A1 Scales	1:375
A3 Scales	1:750
Drawing No.	PAGE 7 OF 7
Rev.	A

DO NOT SCALE - IF IN DOUBT, ASK
ORIGINAL SIZE A1