C:\Users\BurhanElliga Limited\Projects - Documents\Auckland Transport\2026\23 Dominion Road Safe Route Detailed Design\05 Design & Drawings\03 Drawings\Concept Plans\A1-2024-046-G.dwg

DO NOT SCALE - IF IN DOUBT, ASK

ORIGINAL SIZE A1







Auckland Council

Project: DOMINION ROAD PARALLEL ROUTES REFRESH

Drawing Title: DOMINION ROAD QUEST ROUTE WEST
SHEET 24 OF 50

Drawing Status: **PUBLIC ENGAGEMENT**

Drawing No. AT-2024-046-G24

Revision **A**

C:\Users\Burhan.Eliga Limited\Projects - Documents\Auckland Transport\2026\23 Dominion Road Safe Route Detailed Design\05 Design & Drawings\03 Drawings\Concept Plans\A1-2024-046-G.dwg
DO NOT SCALE - IF IN DOUBT ASK
ORIGINAL SIZE A1

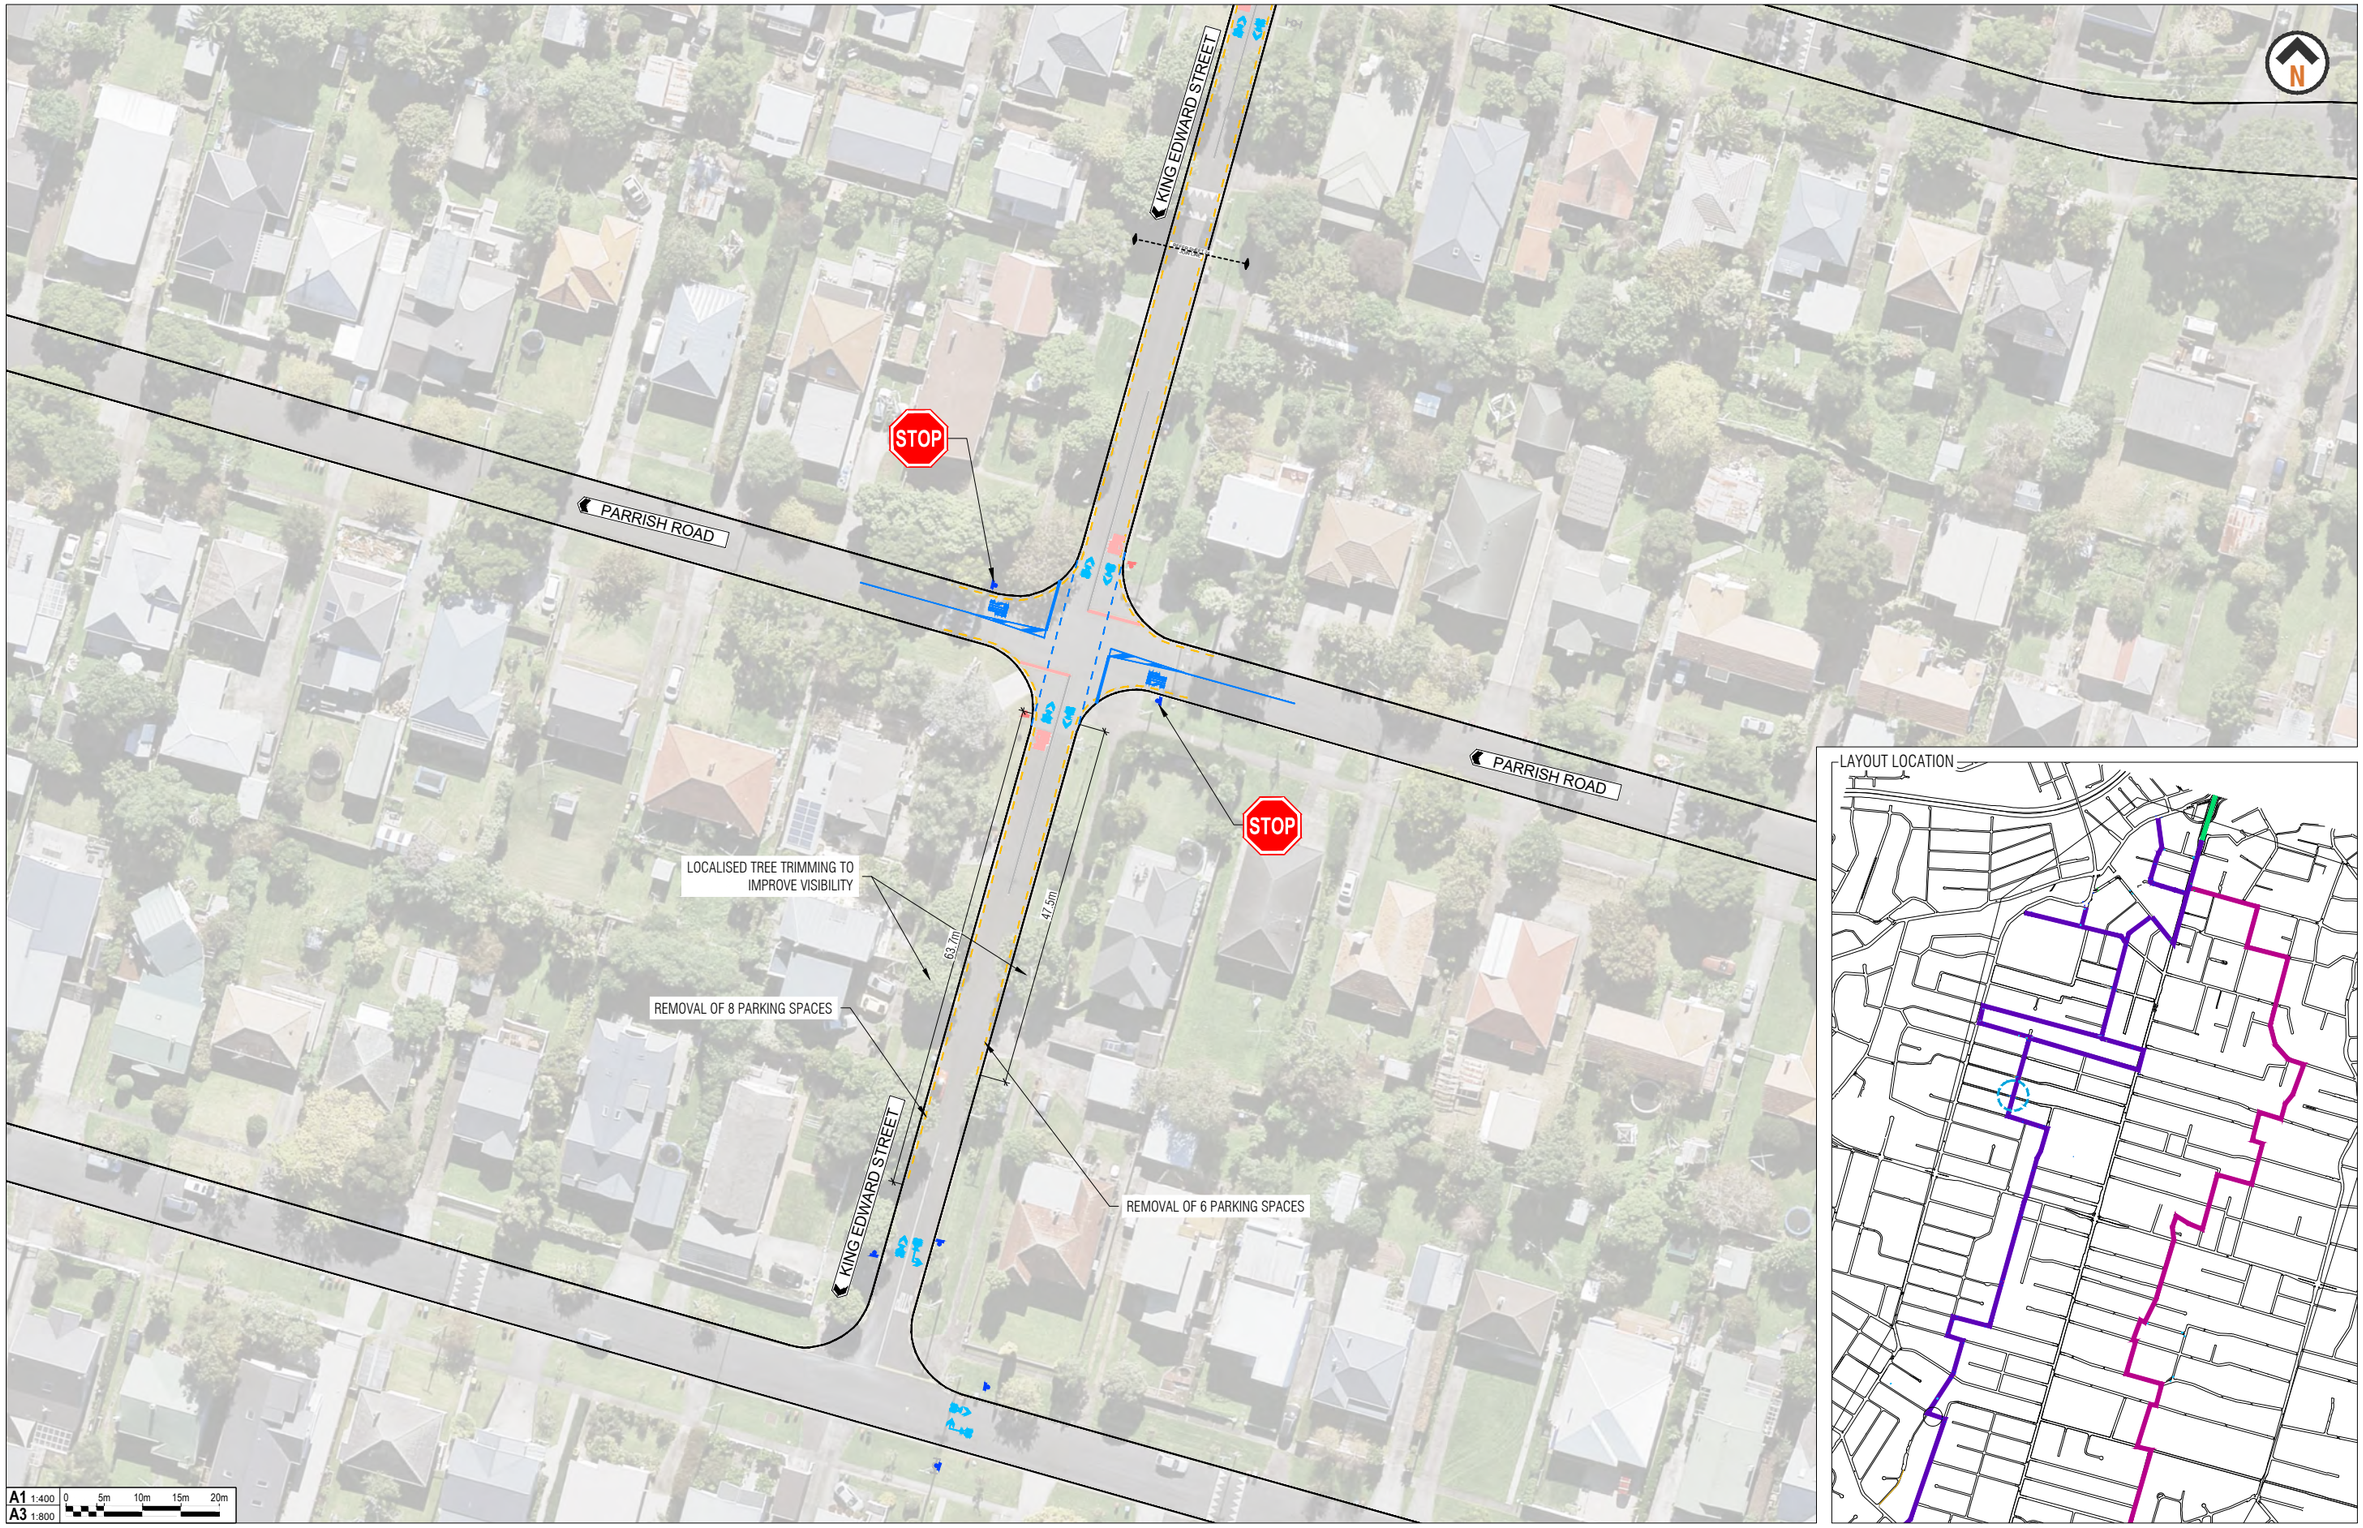


LAYOUT LOCATION



Auckland Council

Project: DOMINION ROAD PARALLEL ROUTES REFRESH

Drawing Title: DOMINION ROAD QUEST ROUTE WEST
SHEET 25 OF 50

Drawing Status: **PUBLIC ENGAGEMENT**

Drawing No. AT-2024-046-G25

Revision **A**

C:\Users\BurhanElliga Limited\Projects – Documents\Auckland Transport\2026\23 Dominion Road Safe Route Detailed Design\05 Design & Drawings\03 Drawings\Concept Plans\A1-2024-046-G.dwg

DO NOT SCALE - IF IN DOUBT, ASK

ORIGINAL SIZE A1

KING EDWARD STREET

CAMBOURNE ROAD

GORING ROAD

LAYOUT LOCATION

A1 1:150
A3 1:300
0 3m 5m 7.5m

Auckland Council

| | |
|---|---|
| Project: | DOMINION ROAD PARALLEL ROUTES REFRESH |
| Drawing Title: | DOMINION ROAD QUEST ROUTE WEST<br>SHEET 26 OF 50 |
| Drawing Status: | **PUBLIC ENGAGEMENT** |
| Drawing No. | AT-2024-046-G26 |
| Revision | **A** |

C:\Users\Burhan\Elgia Limited\Projects - Documents\Auckland Transport\2026\23 Dominion Road Safe Route Detailed Design\05 Design & Drawings\03 Drawings\Concept Plans\AT-2024-046-G.dwg




LAYOUT LOCATION



DO NOT SCALE - IF IN DOUBT ASK

100mm 90 80 70 60 50 40 30 20 10 0

A1

ORIGINAL SIZE

Auckland Council

Project: DOMINION ROAD PARALLEL ROUTES REFRESH

Drawing Title: DOMINION ROAD QUEST ROUTE WEST
SHEET 27 OF 50

Drawing Status: **PUBLIC ENGAGEMENT**

Drawing No. AT-2024-046-G27

Revision **A**