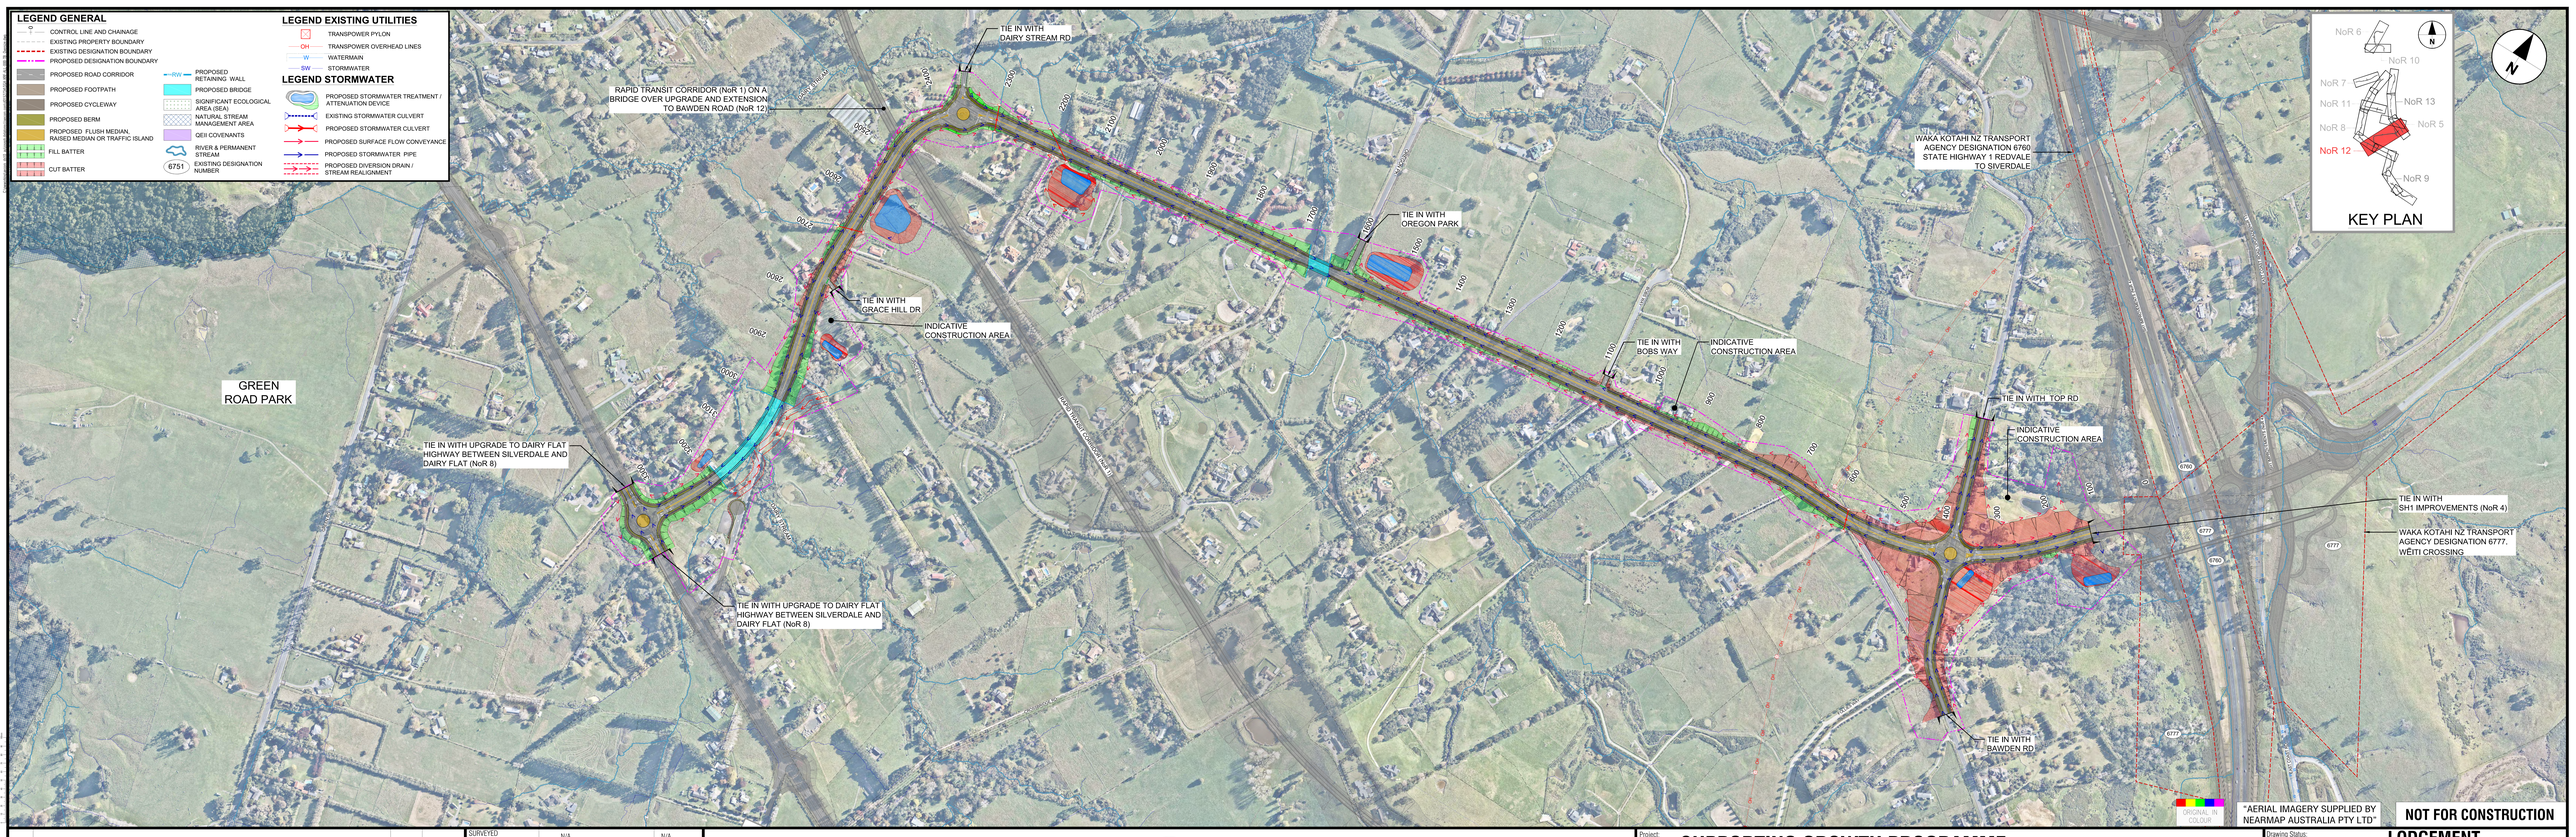

REV	REVISIONS	DRAWN	DATE
C	THIRD ISSUE FOR LODGEMENT OF NOTICE OF REQUIREMENT	JDT	JUL. 2023
B	SECOND ISSUE FOR SOFT LODGEMENT	JDT	MAY 2023
A	DRAFT ISSUE FOR REVIEW	JDT	FEB. 2023

SURVEYED	N/A	N/A
DRAWN	I MILLER	01.12.2022
DRAWING CHECK	J. DELA TORRE	01.12.2022
DESIGN	P. HADWIN	01.12.2022
DESIGN REVIEW	M. BARRIENTOS	01.12.2022
APPROVED	B. BUSNARDO	07.07.2023

TE TUPU NGĀTAHI Supporting Growth

WAKA KOTAHI NZ TRANSPORT AGENCY

Project: **SUPPORTING GROWTH PROGRAMME NORTH**

Drawing Title: GENERAL ARRANGEMENT LAYOUT PLAN
UPGRADE AND EXTENSION TO BAWDEN ROAD (NoR 12)

Drawing Status: **LODGEMENT**

Drawing Date: 07.07.2023

A1 Scales	1:1000	A3 Scales	1:2000

Discipline: GENERAL

Drawing No.: SGA-DRG-NTH-100-GE-4000

Revision: C