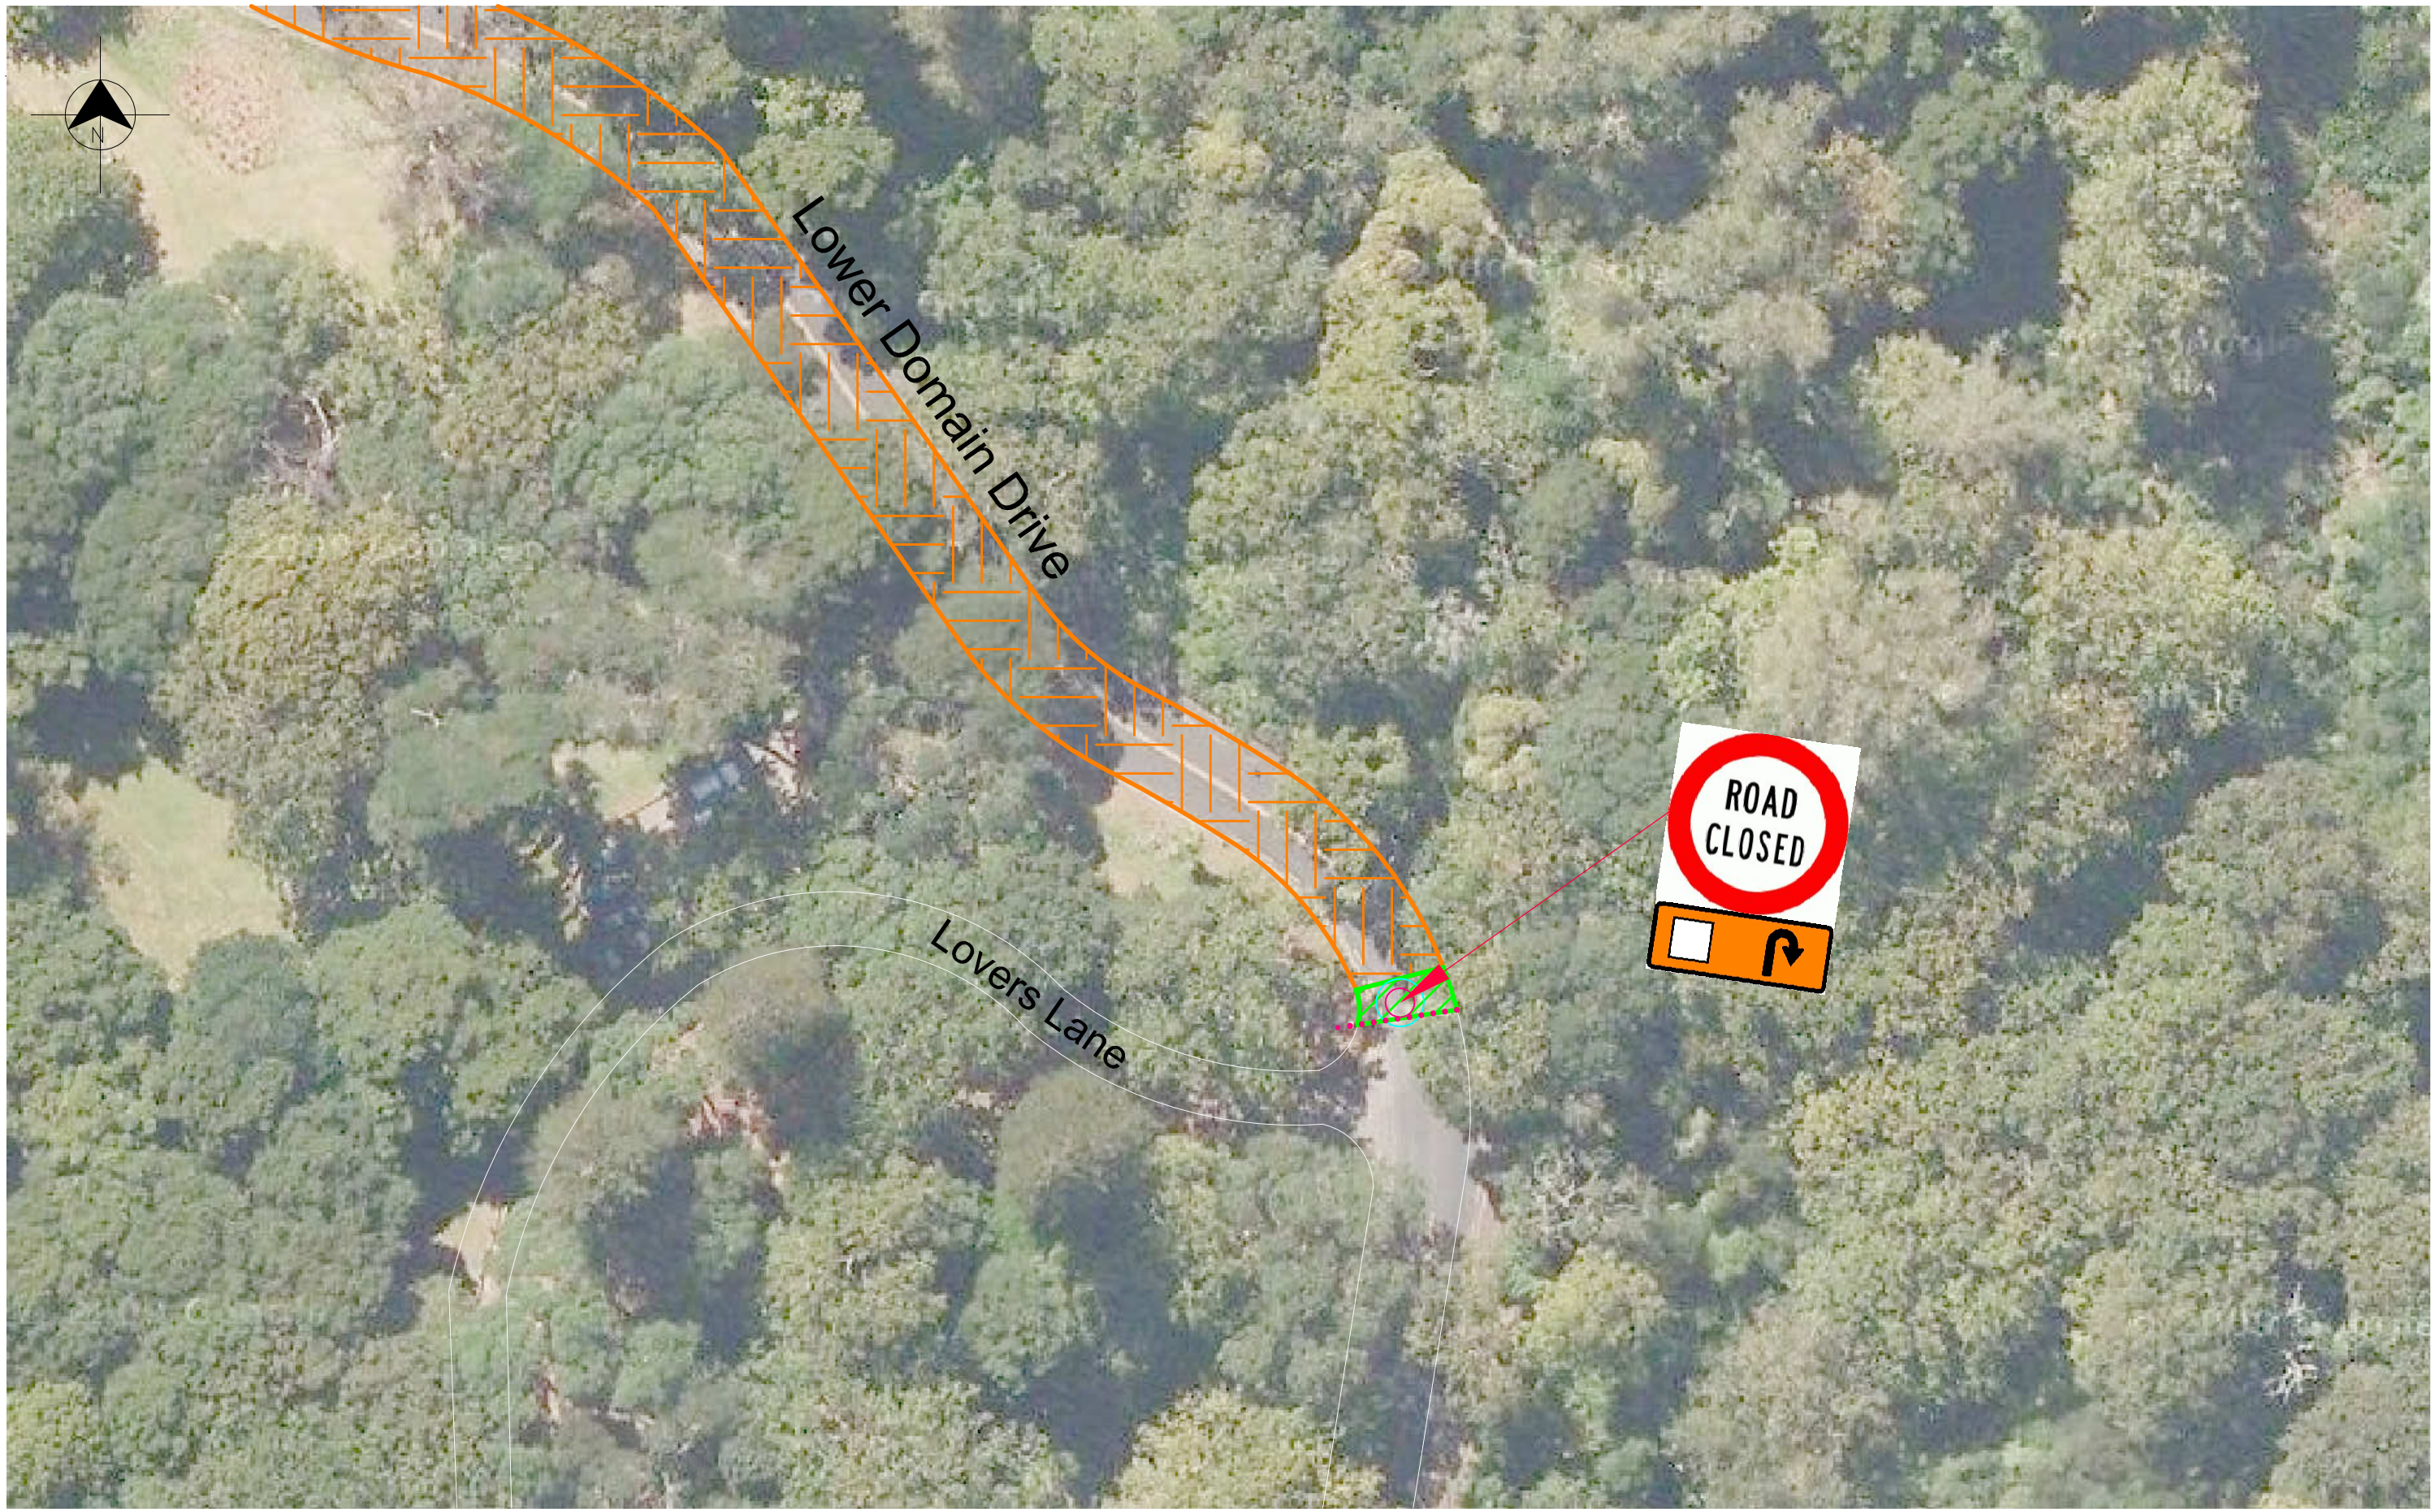

Work Area
Safety Zone
Cones

Amendment	By	Date

Designed		Vijay W	JUL 2012
Drawn		Vijay W	JUL 2012
Approved		Justin S	JUL 2012

This drawing and its contents are the property of HEB Construction Ltd. Any unauthorised reproduction in full or part is forbidden.

HEB Traffic

Auckland Transport
Lower Domain Drive
Access to Lovers Lane Carpark

Scale: NTS A3

Drawing No.
Lower Domain 040C

Orlginal Sheet slze A3 420 x 297