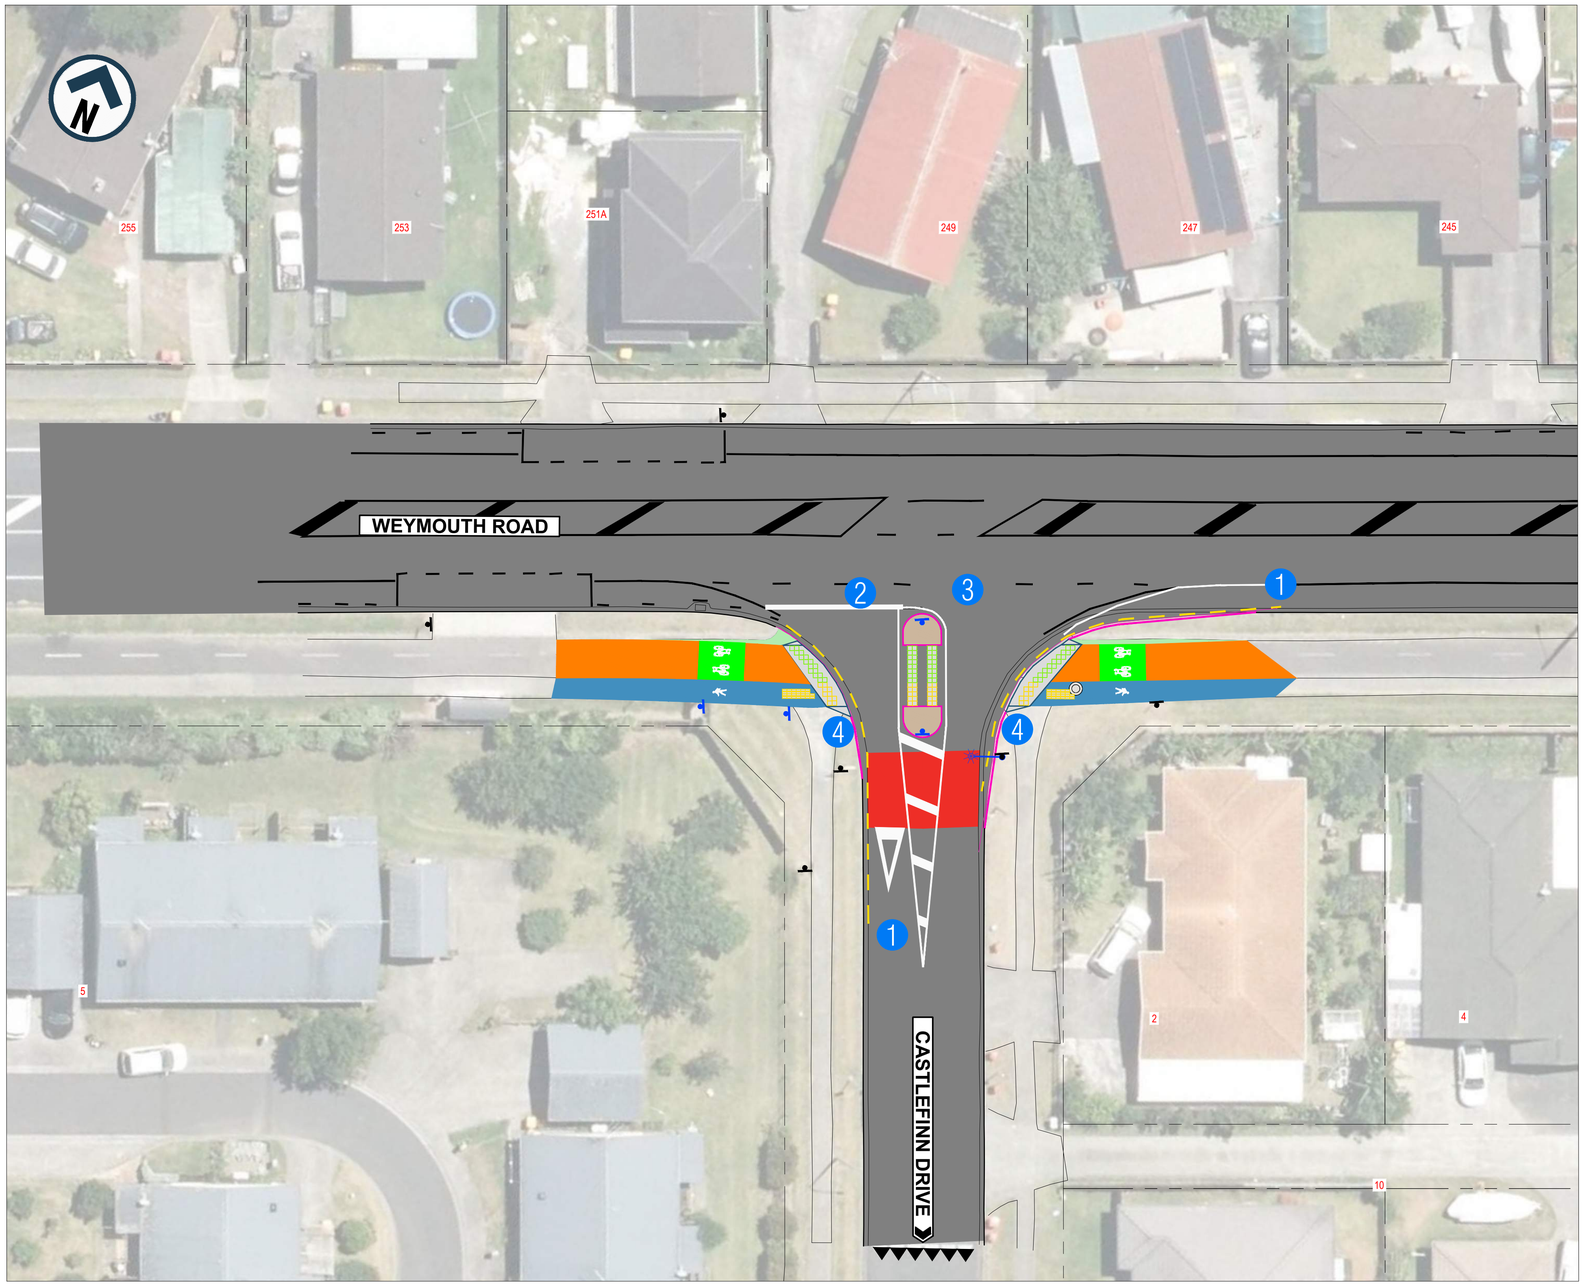


LEGEND

- EXISTING KERB AND CHANNEL
- PROPOSED KERB AND CHANNEL
- EXISTING ROAD MARKING
- PROPOSED WHITE ROAD MARKING
- PROPOSED BROKEN YELLOW ROAD MARKING
- PROPOSED CYCLE LANE SURFACING
- EXISTING PRAM CROSSING
- PROPOSED PRAM CROSSING
- PROPOSED CYCLE / PEDESTRIAN TACTILE PAVERS
- PROPOSED DIRECTIONAL TACTILE PAVERS
- EXISTING RED SURFACING
- PROPOSED TRAFFIC ISLAND
- PROPOSED FOOTPATH
- PROPOSED CYCLE LANE
- PROPOSED GRASS BERM / LANDSCAPING
- EXISTING TRAFFIC SIGN
- NEW TRAFFIC SIGN
- EXISTING TREE
- ROAD CORRIDOR
- PROPERTY BOUNDARY

KEY

1. NEW BROKEN YELLOW MARKING
2. RELOCATED LIMIT LINE
3. NEW REFUGE CROSSING
4. TRIMMED EXISTING KERB

DO NOT SCALE - IF IN DOUBT, ASK

200mm

ORIGINAL SIZE A1

0 2 4 6 8 10m

SCALE 1:200 AT ORIGINAL SIZE

Auckland Council

AUCKLAND COUNCIL
MANUREWA PEDESTRIAN IMPROVEMENTS
CASTLEFINN DRIVE


Status Stamp	ENGAGEMENT
Date Stamp	29/10/2026
A1 Scales	1:200
A3 Scales	1:400
Drawing No.	12701712-00-00-DRG-CI-G032
Rev.	A

LEGEND

- EXISTING KERB AND CHANNEL
- PROPOSED KERB AND CHANNEL
- EXISTING ROAD MARKING
- PROPOSED WHITE ROAD MARKING
- PROPOSED BROKEN YELLOW ROAD MARKING
- EXISTING PRAM CROSSING
- PROPOSED PRAM CROSSING
- PROPOSED TACTILE PAVERS
- PROPOSED DIRECTIONAL TACTILE PAVERS
- EXISTING RED SURFACING
- EXISTING TRAFFIC ISLAND
- PROPOSED TRAFFIC ISLAND
- PROPOSED FOOTPATH
- PROPOSED GRASS BERM / LANDSCAPING
- EXISTING TRAFFIC SIGN
- NEW TRAFFIC SIGN
- ROAD CORRIDOR
- PROPERTY BOUNDARY

KEY

1. NEW BROKEN YELLOW MARKING
2. NEW REFUGE CROSSING

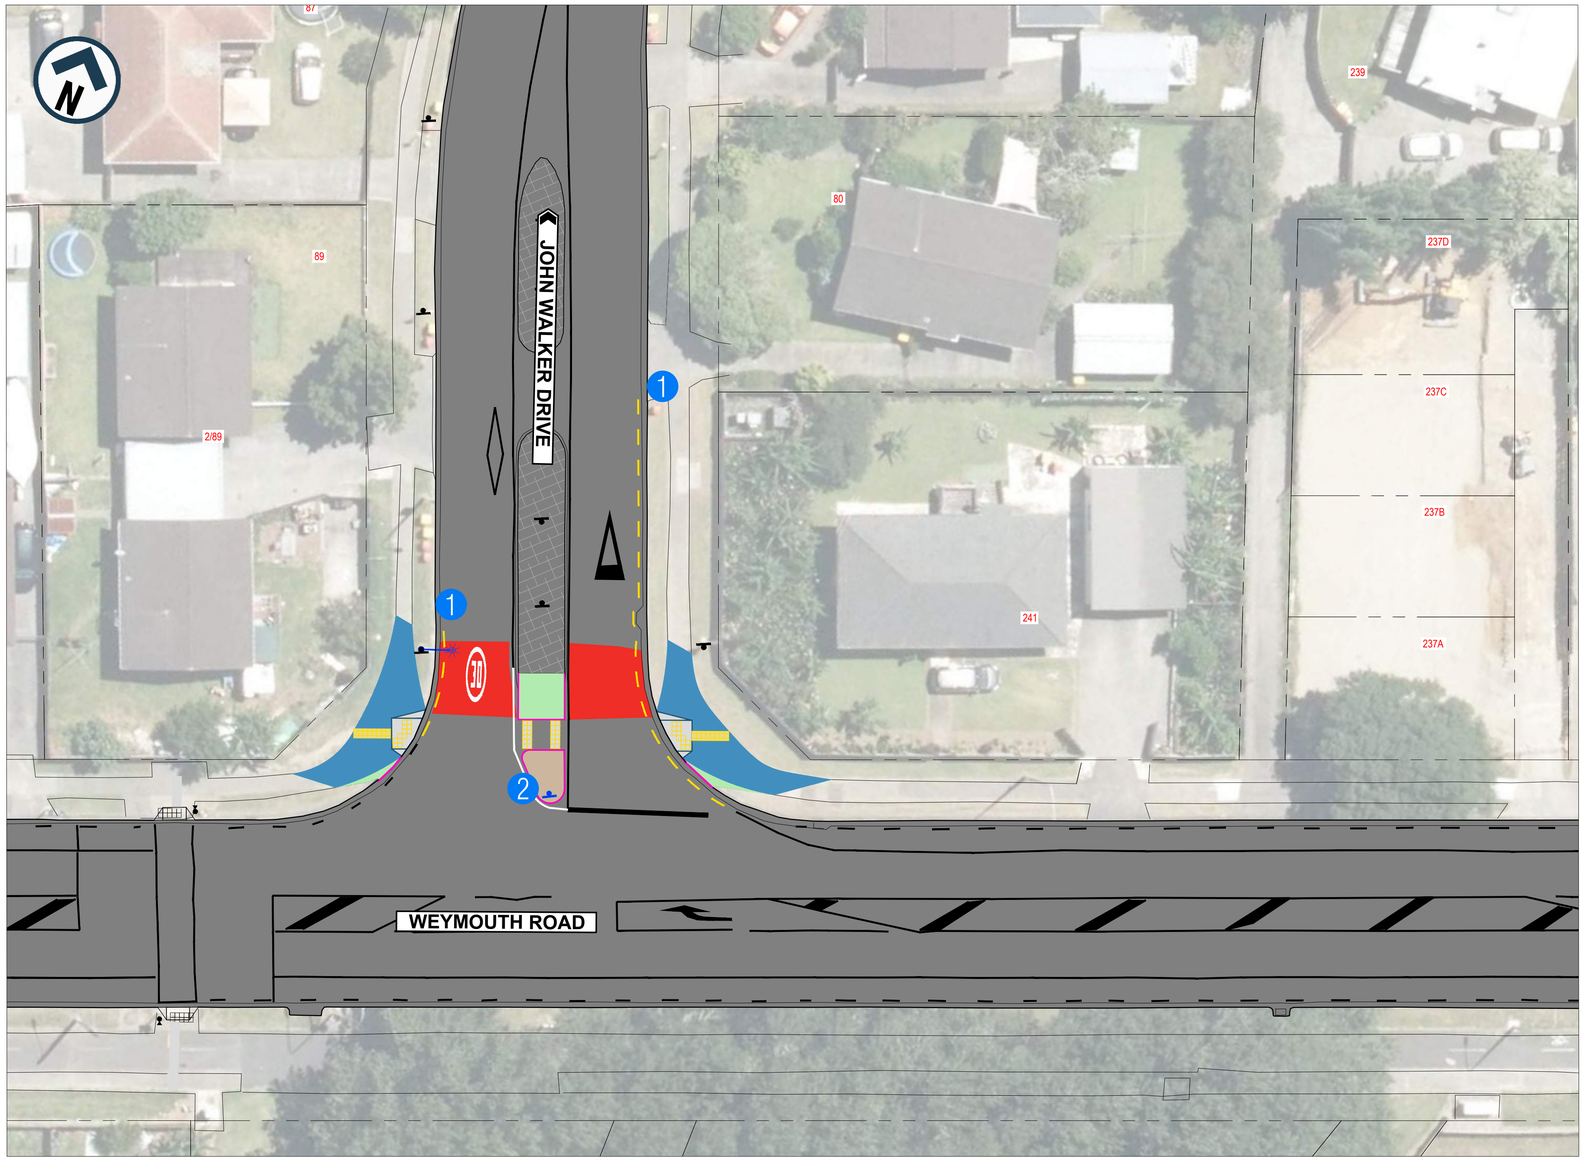

DO NOT SCALE - IF IN DOUBT, ASK

200mm

ORIGINAL SIZE A1


0 2 4 6 8 10m

SCALE 1:200 AT ORIGINAL SIZE

Auckland Council
Te Kaunihera o Tāmaki Makaurau

AUCKLAND COUNCIL
MANUREWA PEDESTRIAN IMPROVEMENTS
JOHN WALKER DRIVE

Status Stamp	ENGAGEMENT
Date Stamp	29/10/2026
A1 Scales	1:200
A3 Scales	1:400
Drawing No.	12701712-00-00-DRG-CI-G033
Rev.	A

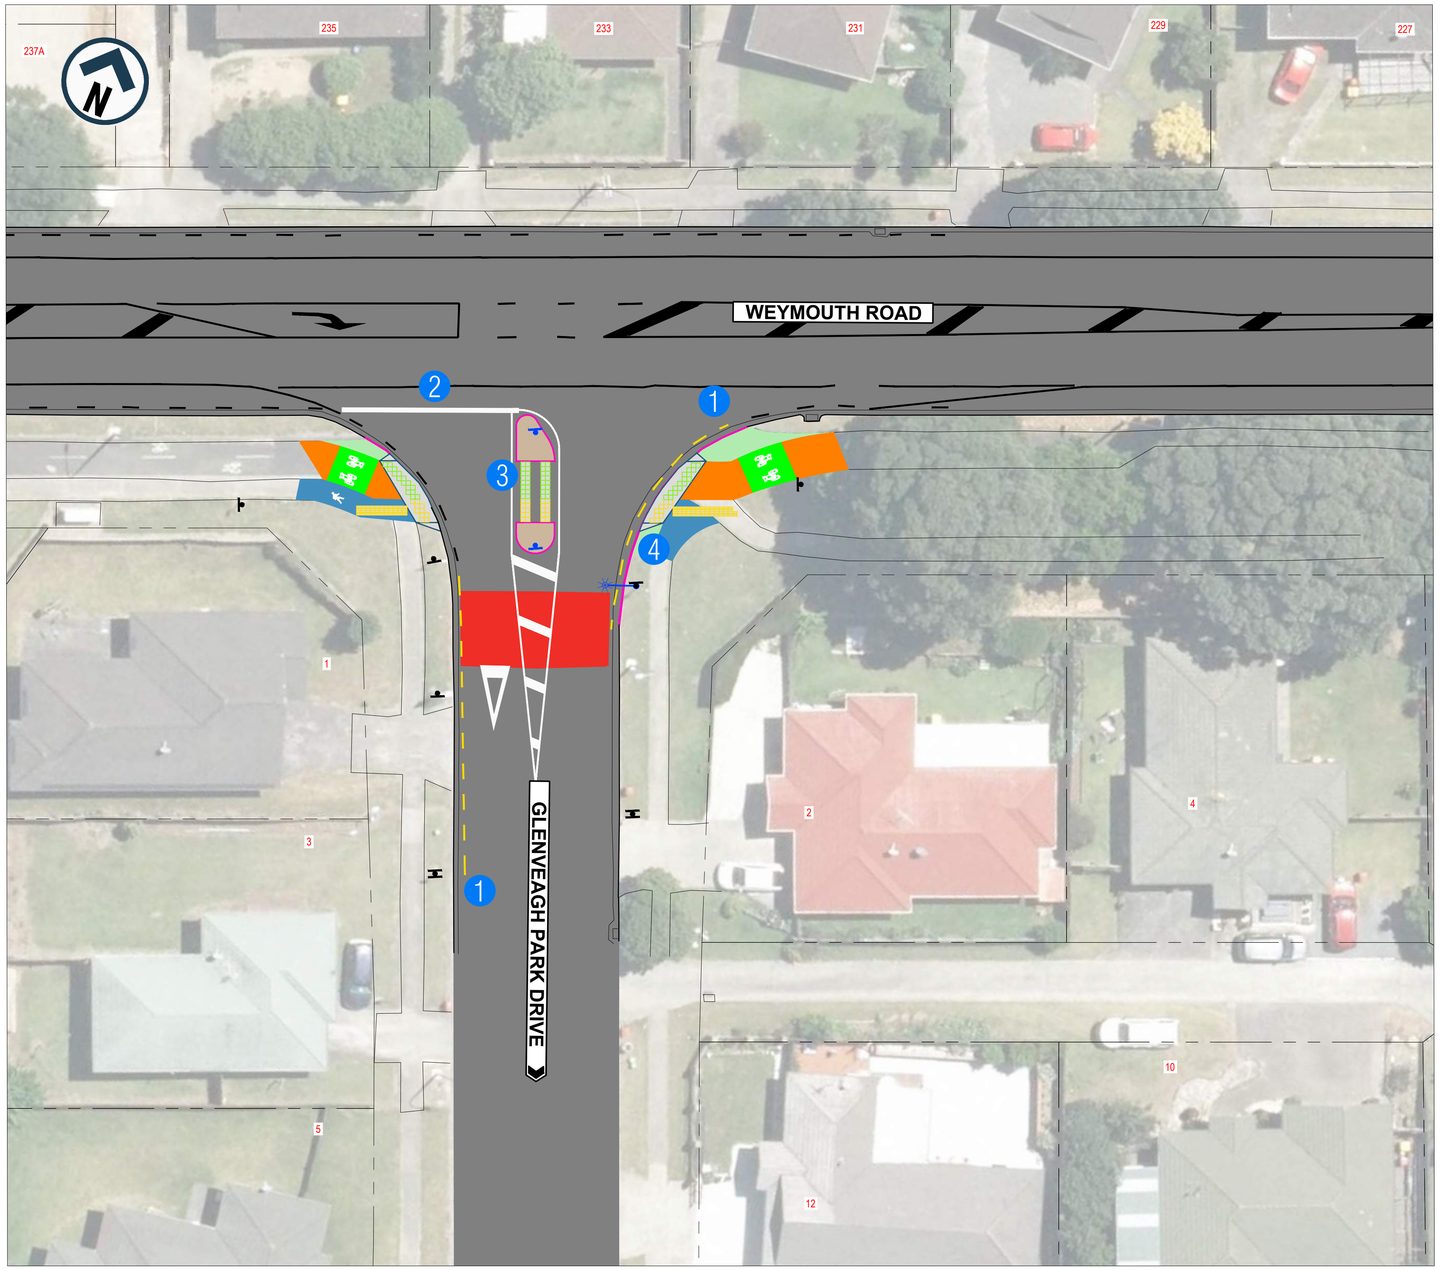

LEGEND

- EXISTING KERB AND CHANNEL
- PROPOSED KERB AND CHANNEL
- EXISTING ROAD MARKING
- PROPOSED WHITE ROAD MARKING
- PROPOSED BROKEN YELLOW ROAD MARKING
- PROPOSED CYCLE LANE SURFACING
- EXISTING PRAM CROSSING
- PROPOSED PRAM CROSSING
- PROPOSED CYCLE / PEDESTRIAN TACTILE PAVERS
- PROPOSED DIRECTIONAL TACTILE PAVERS
- EXISTING RED SURFACING
- PROPOSED TRAFFIC ISLAND
- PROPOSED FOOTPATH
- PROPOSED CYCLE LANE
- PROPOSED GRASS BERM / LANDSCAPING
- EXISTING TRAFFIC SIGN
- NEW TRAFFIC SIGN
- EXISTING TREE
- ROAD CORRIDOR
- PROPERTY BOUNDARY

KEY

1. NEW BROKEN YELLOW MARKING
2. RELOCATED LIMIT LINE
3. NEW REFUGE CROSSING
4. TRIMMED EXISTING KERB

0 2 4 6 8 10m
SCALE 1:200 AT ORIGINAL SIZE

DO NOT SCALE - IF IN DOUBT, ASK
200mm
ORIGINAL SIZE A1

Auckland Council
Te Kaunihera o Tāmaki Makaurau

AUCKLAND COUNCIL
MANUREWA PEDESTRIAN IMPROVEMENTS
GLENVEAGH PARK DRIVE

Status Stamp	ENGAGEMENT		
Date Stamp	29/10/2026		
A1 Scales	1:200	A3 Scales	1:400
Drawing No. 12701712-00-00-DRG-CI-G033		Rev. A	