

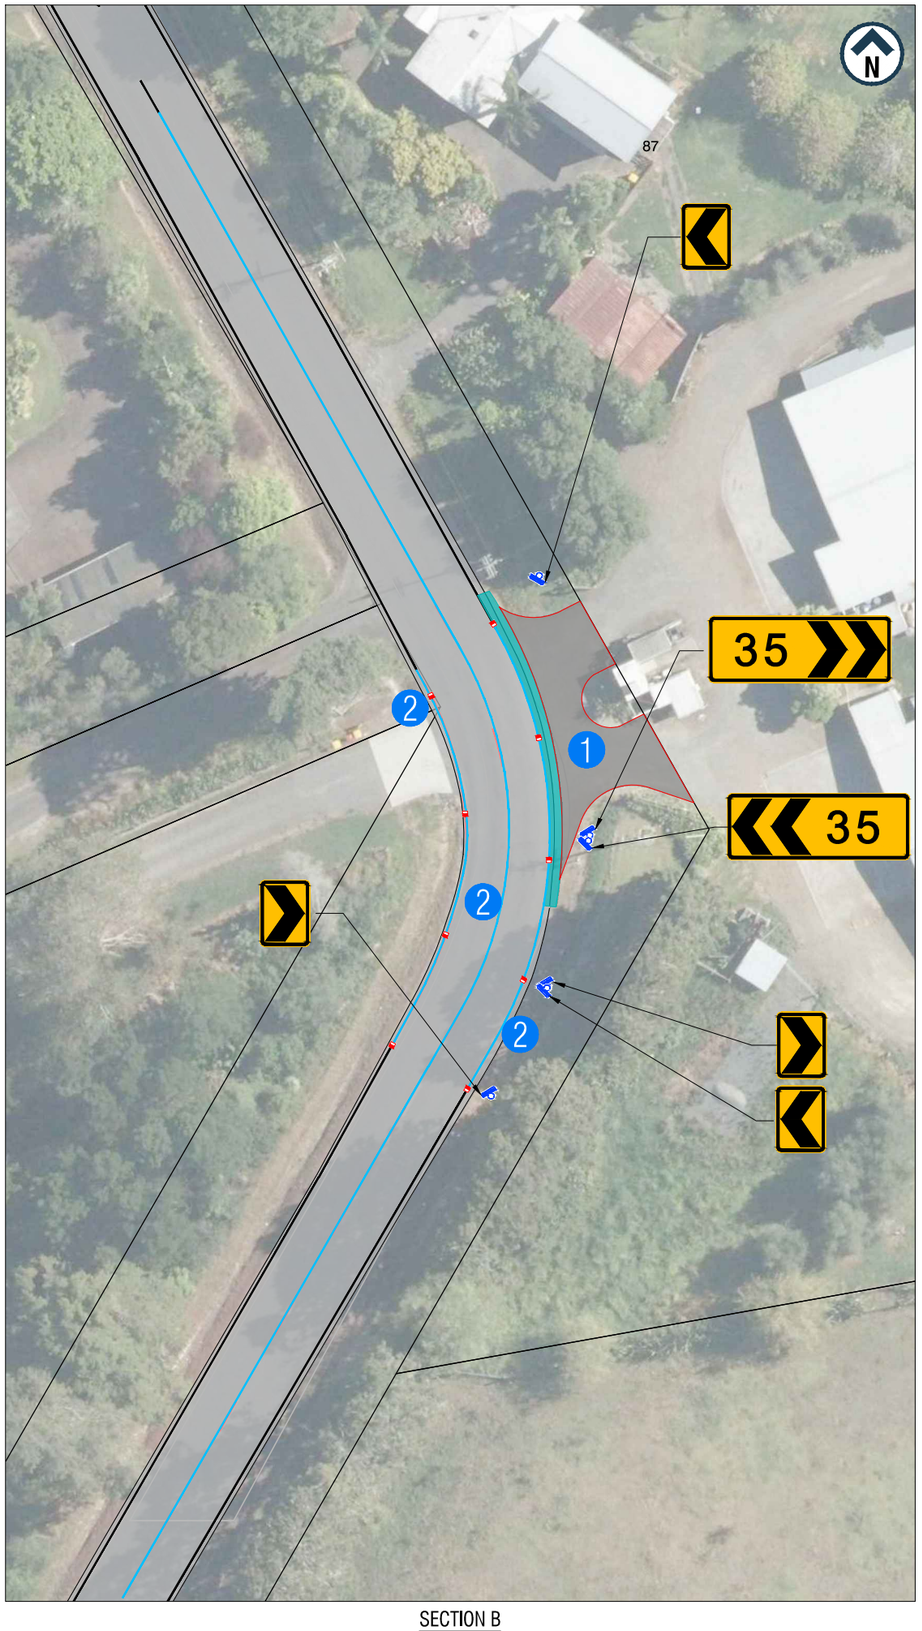



SECTION B
SCALE: 1:250

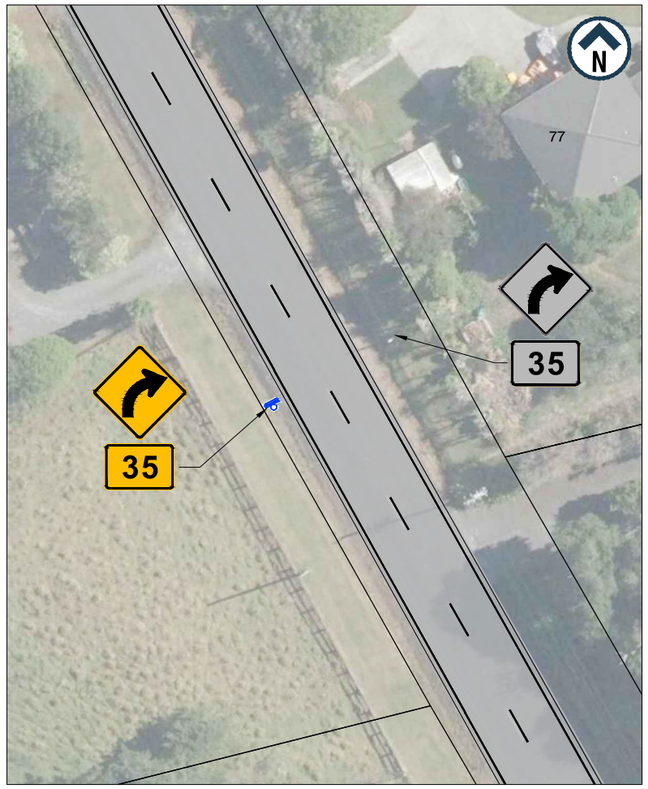

SECTION A
SCALE: 1:250

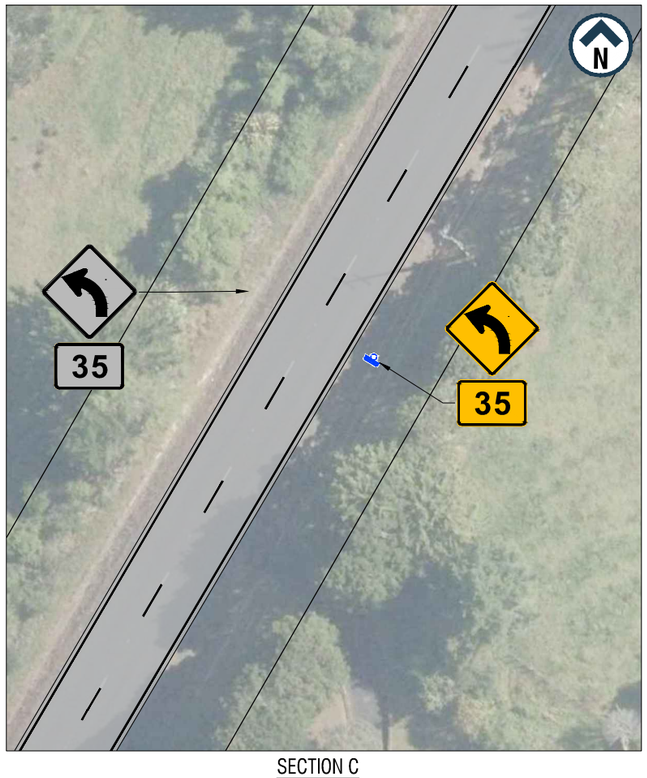

SECTION C
SCALE: 1:250

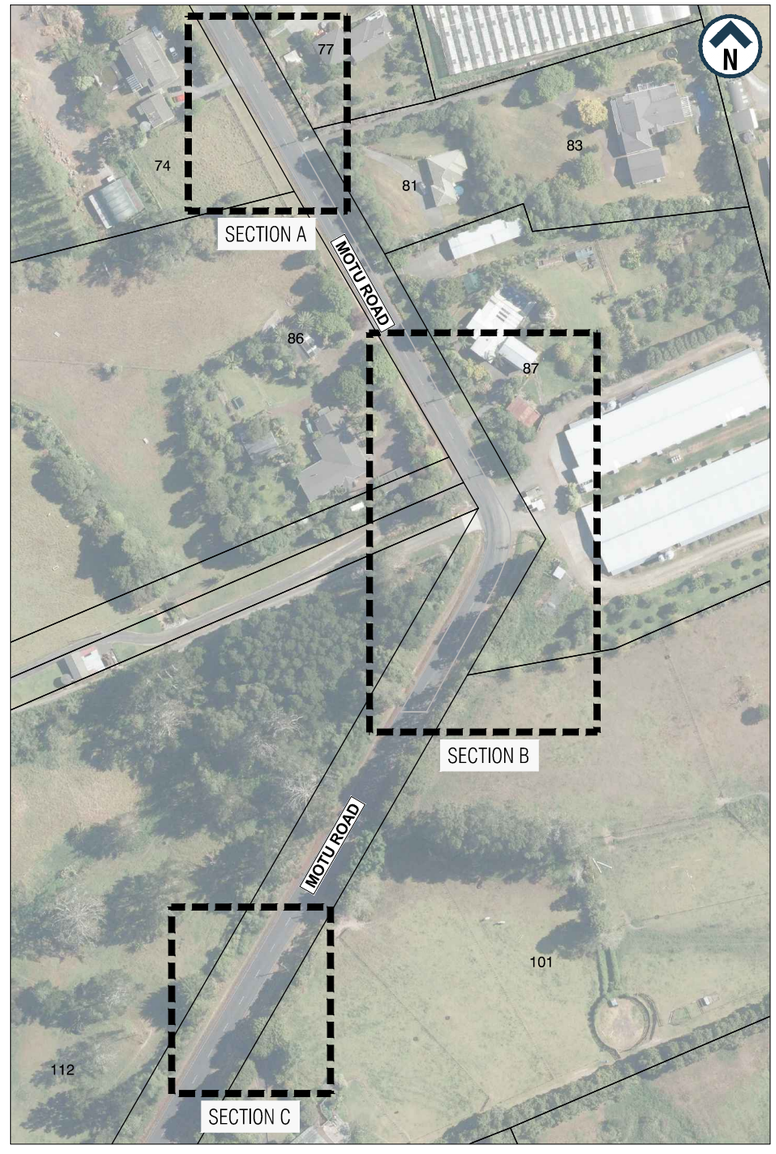

MOTU ROAD HORIZONTAL CURVE OVERVIEW
SCALE: 1:2000

NOTES

1. NEW SHOULDER SEAL AND REFORMED DRIVEWAY
2. NEW CENTRELINE AND REPAINTED EDGE LINE

LEGEND

- NEW AND REPAINTED WHITE ROAD MARKINGS
- EXISTING SIGN
- NEW / RELOCATED SIGN
- NEW RED RRPMs
- REFORMED DRIVEWAY
- NEW SHOULDER SEAL

Auckland Council
Te Kaunihera o Tamaki Makaurau

AUCKLAND COUNCIL
MOTU ROAD SAFETY IMPROVEMENTS

Status Stamp	FOR PUBLIC ENGAGEMENT
Date Stamp	28/10/2026
A1 Scales	AS SHOWN
A3 Scales	AS SHOWN
Drawing No.	2026-PTM737-01_T030
Rev.	1

DO NOT SCALE - IF IN DOUBT, ASK
200mm
150
ORIGINAL SIZE A1