
LEGEND GENERAL
CONTROL LINE AND CHAINAGE
EXISTING PROPERTY BOUNDARY
EXISTING DESIGNATION BOUNDARY
PROPOSED DESIGNATION BOUNDARY
PROPOSED ROAD CORRIDOR
PROPOSED FOOTPATH
PROPOSED CYCLEWAY
PROPOSED BERM
PROPOSED FLUSH MEDIAN, RAISED MEDIAN OR TRAFFIC ISLAND
FILL BATTER
CUT BATTER
PROPOSED RETAINING WALL
PROPOSED BRIDGE
SIGNIFICANT ECOLOGICAL AREA (SEA)
NATURAL STREAM MANAGEMENT AREA
QEII COVENANTS
RIVER & PERMANENT STREAM
6751 EXISTING DESIGNATION NUMBER
LEGEND EXISTING UTILITIES
TRANSPOWER PYLON
TRANSPOWER OVERHEAD LINES
WATERMAIN
STORMWATER
LEGEND STORMWATER
PROPOSED STORMWATER TREATMENT / ATTENUATION DEVICE
EXISTING STORMWATER CULVERT
PROPOSED STORMWATER CULVERT
PROPOSED SURFACE FLOW CONVEYANCE
PROPOSED STORMWATER PIPE
KEY PLAN
NoR 6
NoR 10
NoR 7
NoR 11
NoR 13
NoR 8
NoR 5
NoR 12
NoR 9
N
LUCAS PT
TWIN CRT
TIMBER CLN
LUCAS POINT
GEORGIA TCE
LUCAS WAY
LIBRARY LN
OTEHA VALLEY RD EXT
THE AVENUE
FISHWICKE LN
AGNES PL
PERSIA ST
STEVENSONS CRES
LUCAS CREEK
INDICATIVE CONSTRUCTION AREA
INDICATIVE CONSTRUCTION AREA
TIE IN WITH DAIRY FLAT HWAY
TIE IN WITH STEVENSONS CRES
NOTABLE TREE (AS IDENTIFIED IN THE AUCKLAND UNITARY PLAN)
TIE IN WITH HOBSON RD
HOBSON RD
MA CONTROL LINE - REFER DRAWINGS WITH CHAINAGE 9100
1000
900
800
700
600
500
400
300
200
100
0
1100
1200
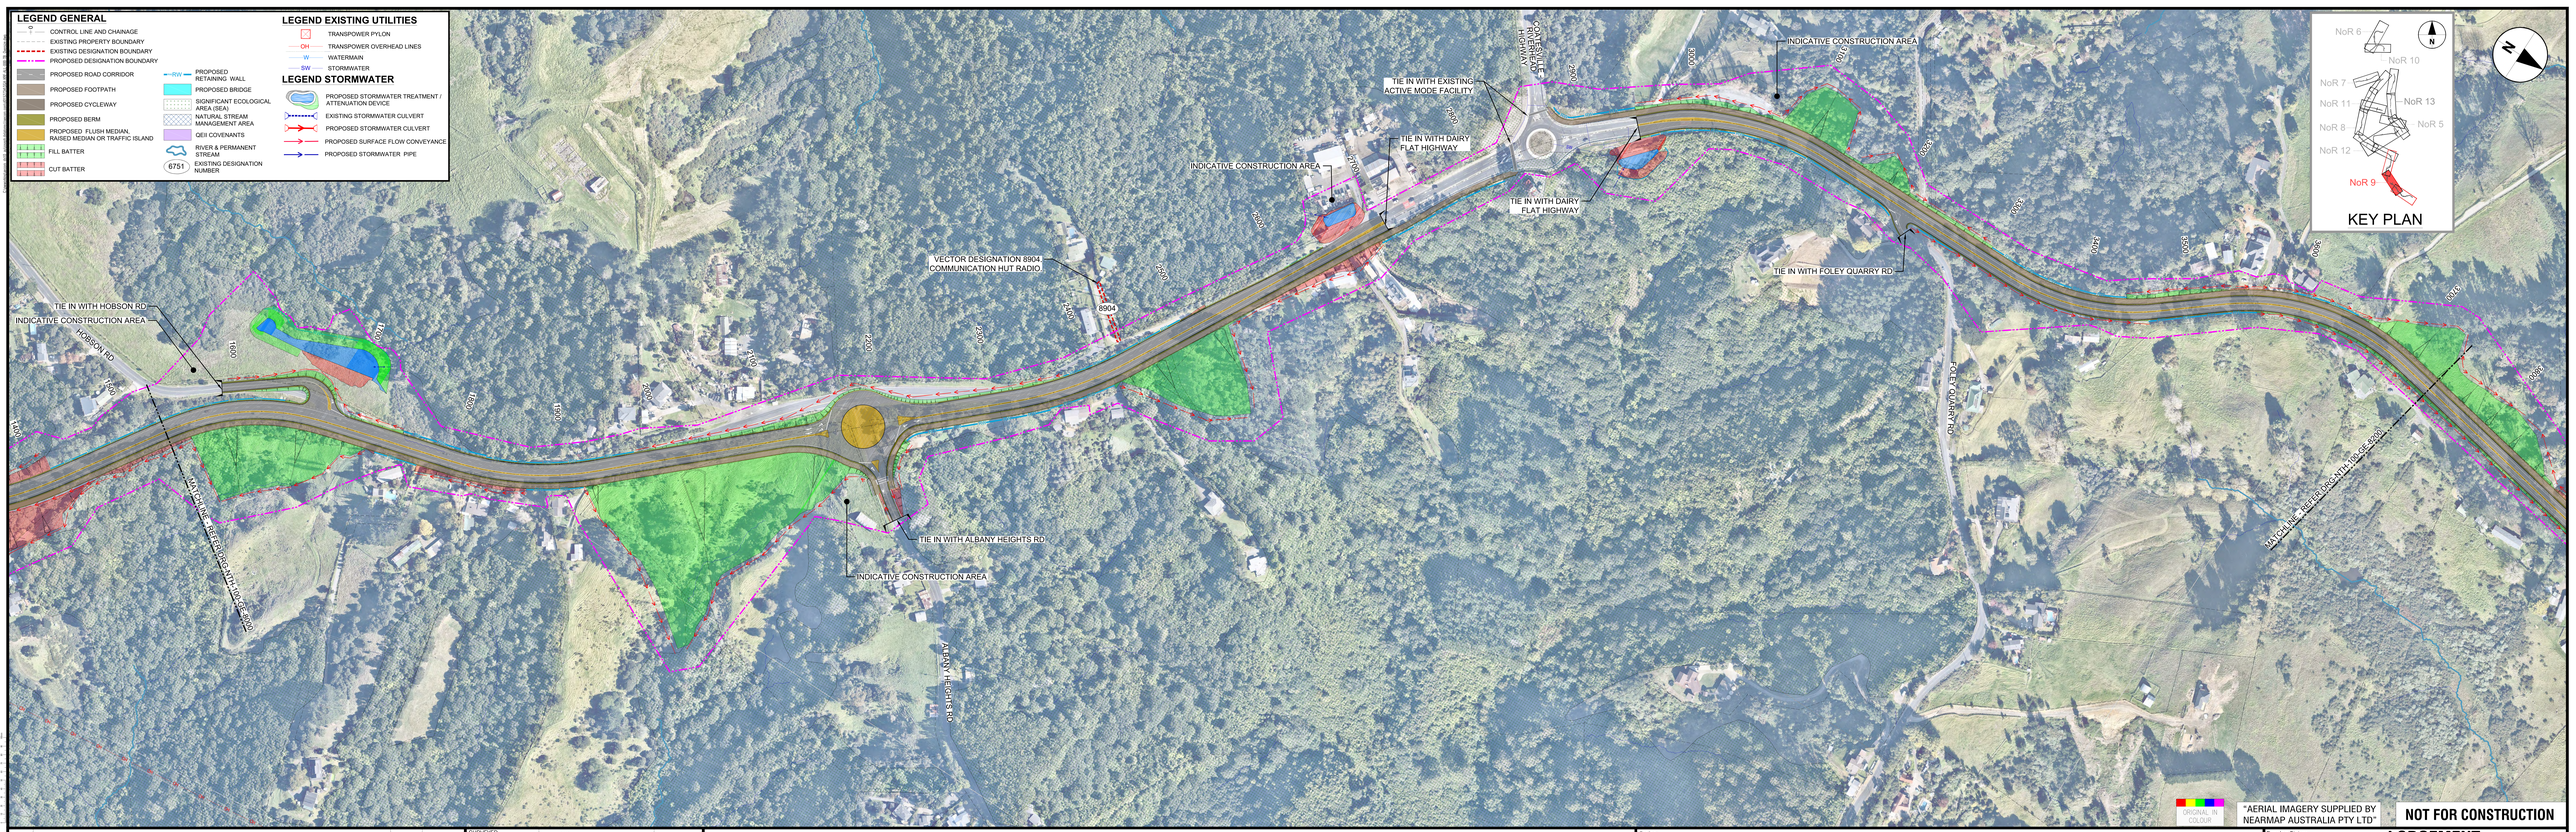

REV	REVISIONS	DRAWN	DATE
C	THIRD ISSUE FOR LODGEMENT OF NOTICE OF REQUIREMENT	JDT	JUL. 2023
B	SECOND ISSUE FOR SOFT LODGEMENT	JDT	MAY 2023
A	FIRST ISSUE FOR AEE AND SME REVIEW	JDT	15.03.2023

SURVEYED	N/A	N/A
DRAWN	I MILLER	15.03.2023
DRAWING CHECK	J. DELA TORRE	15.03.2023
DESIGN	P. HADWIN	15.03.2023
DESIGN REVIEW	M. BARRIENTOS	15.03.2023
APPROVED	B. BUSNARDO	07.07.2023

TE TUPU NGĀTAHI Supporting Growth

WAKA KOTAHI NZ TRANSPORT AGENCY

Project: **SUPPORTING GROWTH PROGRAMME NORTH**

Drawing Title: GENERAL ARRANGEMENT LAYOUT PLAN
DAIRY FLAT HIGHWAY UPGRADE RURAL SECTION (DUREY RD - ALBANY) (NoR 9) - SHEET 2 OF 3

Drawing Status: **LODGEMENT**

Drawing Date: 07.07.2023

A1 Scales	1:500	A3 Scales	1:1000

Discipline: GENERAL

Drawing No.: SGA-DRG-NTH-100-GE-8100

Revision: C



REV	REVISIONS	DRAWN	DATE
C	THIRD ISSUE FOR LODGEMENT OF NOTICE OF REQUIREMENT	JDT	JUL. 2023
B	SECOND ISSUE FOR SOFT LODGEMENT	JDT	MAY 2023
A	FIRST ISSUE FOR AEE AND SME REVIEW	JDT	15.03.2023

SURVEYED	N/A	N/A
DRAWN	I MILLER	15.03.2023
DRAWING CHECK	J. DELA TORRE	15.03.2023
DESIGN	P. HADWIN	15.03.2023
DESIGN REVIEW	M. BARRIENTOS	15.03.2023
APPROVED	B. BUSNARDO	07.07.2023

TE TUPU NGĀTAHI
Supporting Growth

WAKA KOTAHI
NZ TRANSPORT AGENCY

Project: **SUPPORTING GROWTH PROGRAMME**
NORTH

Drawing Title: GENERAL ARRANGEMENT LAYOUT PLAN
DAIRY FLAT HIGHWAY UPGRADE RURAL SECTION (DUREY RD - ALBANY) (NoR 9) - SHEET 3 OF 3

Drawing Status: **LODGEMENT**
Drawing Date: 07.07.2023
A1 Scales 1:500 | A3 Scales 1:1000
Discipline: GENERAL
Drawing No.: SGA-DRG-NTH-100-GE-8200
Revision: C