NOTE:

1. THE PROPOSED "DOMINION ROAD QUIET ROUTE" IS NOT INTENDED TO PERFORM AS A FORMAL CYCLING FACILITY, BUT RATHER A PARTIALLY INFORMAL ROUTE FOR LESS CONFIDENT CYCLISTS, CHILDREN OR ELDERLY USERS TO TRAVEL PARALLEL TO DOMINION ROAD, WHILST PROVIDING CONNECTION TO THE KEY LOCAL DESTINATIONS.
2. THE PLAN ONLY SHOWS PROPOSED ROUTE ALIGNMENTS AND DOES NOT IDENTIFY SECTIONS OF THE ROUTE REMOVED FROM THE EXISTING ROUTE MAP.

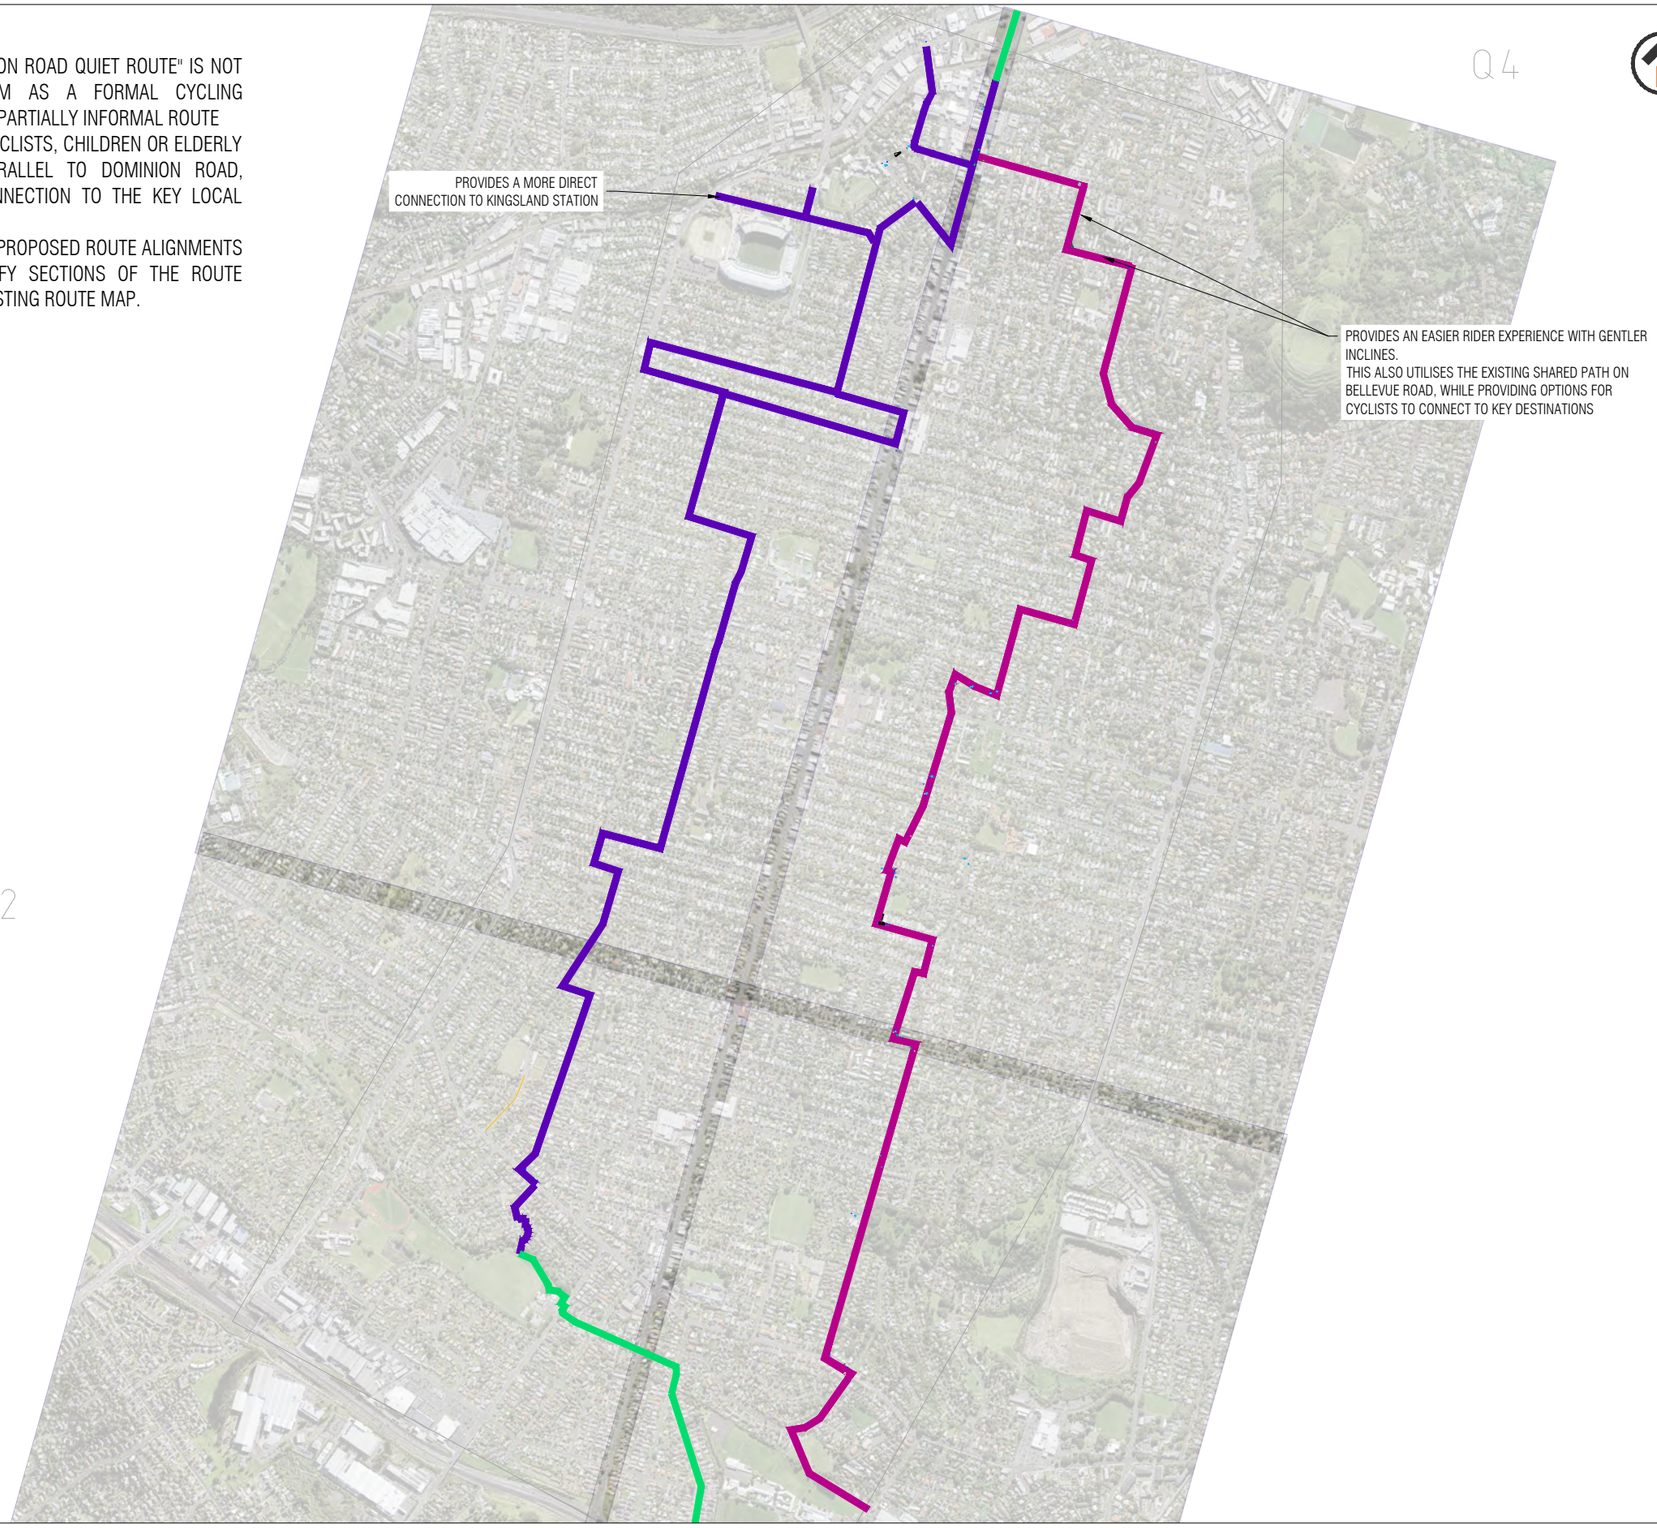

LEGEND

- PROPOSED QUIET ROUTE WEST
- PROPOSED QUIET ROUTE EAST
- EXISTING CYCLE ROUTE
- NEW SIGN / REMOVE SIGN
- NEW ROAD MARKING
- NEW PAVED AREA
- EXISTING STREETLIGHT
- EXISTING POWER POLE
- EXISTING KERB

C:\Users\BurhanElliga Limited\Projects - Documents\Auckland Transport\2026\23 Dominion Road Safe Route Detailed Design\05 Design & Drawings\03 Drawings\Concept Plans\AT-2024-046-G1.dwg

DO NOT SCALE - IF IN DOUBT, ASK

100mm 90 80 70 60 50 40 30 20 10 0

ORIGINAL SIZE A1

REV	REVISIONS	APPROVED	DATE
A			

Auckland Council

DESIGN
DESIGN MANAGER
APPROVED
DATE

eliga

Project: DOMINION ROAD PARALLEL ROUTES REFRESH

Drawing Title: DOMINION ROAD QUEST ROUTE EAST
GENERAL LAYOUT PLAN

Drawing Status: **PUBLIC ENGAGEMENT**

Drawing No. AT-2024-046-G100

Revision **A**

C:\Users\BumanElliga Limited\Projects - Documents\Auckland Transport\2026\23 Dominion Road Safe Route Detailed Design\05 Design & Drawings\03 Drawings\Concept Plans\AT-2024-046-G1.dwg

DO NOT SCALE - IF IN DOUBT, ASK

ORIGINAL SIZE A1

NOTES

ALL SIGNS ARE INDICATIVE ONLY



LAYOUT LOCATION

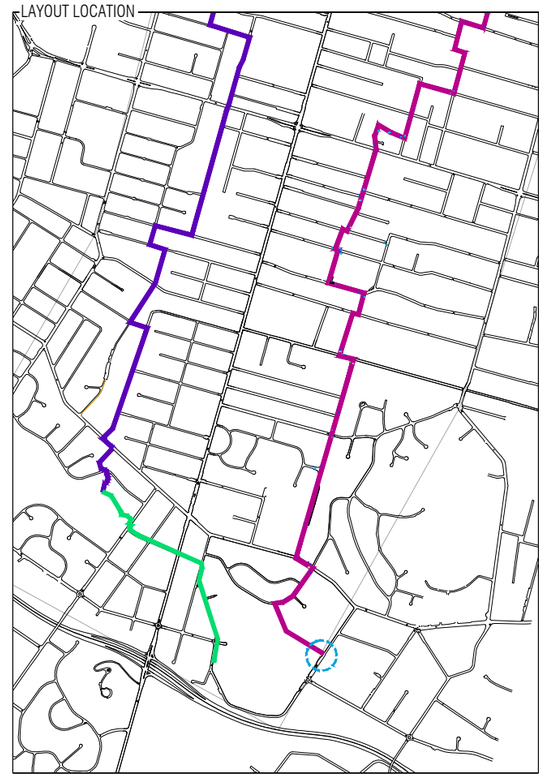

A1 1:150
A3 1:300
0 3m 5m 7.5m

Auckland Council

Project:	DOMINION ROAD PARALLEL ROUTES REFRESH
Drawing Title:	DOMINION ROAD QUEST ROUTE EAST SHEET 01 OF 33
Drawing Status:	**PUBLIC ENGAGEMENT**
Drawing No.	AT-2024-046-G101
Revision	A