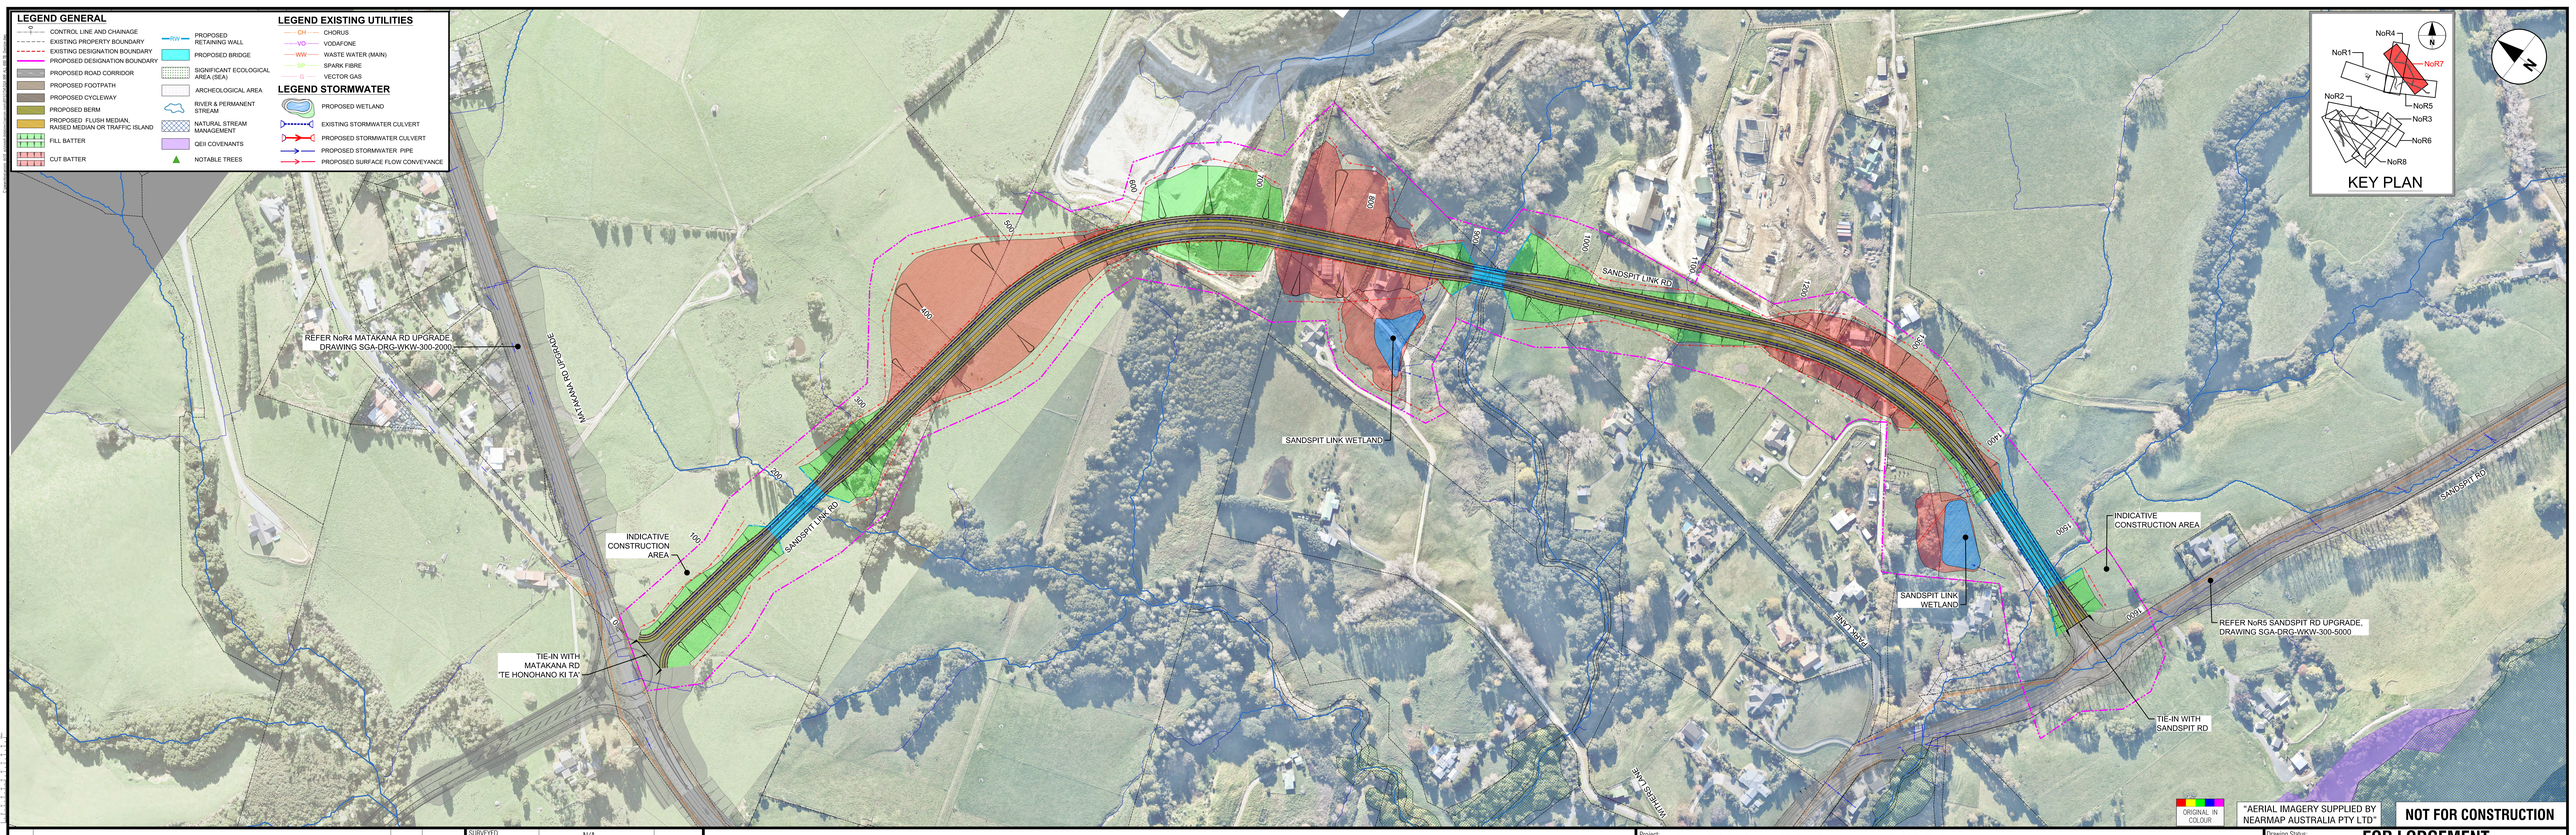
LEGEND GENERAL
CONTROL LINE AND CHAINAGE
EXISTING PROPERTY BOUNDARY
EXISTING DESIGNATION BOUNDARY
PROPOSED DESIGNATION BOUNDARY
PROPOSED ROAD CORRIDOR
PROPOSED FOOTPATH
PROPOSED CYCLEWAY
PROPOSED BERM
PROPOSED FLUSH MEDIAN, RAISED MEDIAN OR TRAFFIC ISLAND
FILL BATTER
CUT BATTER
PROPOSED RETAINING WALL
PROPOSED BRIDGE
SIGNIFICANT ECOLOGICAL AREA (SEA)
ARCHEOLOGICAL AREA
RIVER & PERMANENT STREAM
NATURAL STREAM MANAGEMENT
QEII COVENANTS
NOTABLE TREES
LEGEND EXISTING UTILITIES
CHORUS
VODAFONE
WASTE WATER (MAIN)
SPARK FIBRE
VECTOR GAS
LEGEND STORMWATER
PROPOSED WETLAND
EXISTING STORMWATER CULVERT
PROPOSED STORMWATER CULVERT
PROPOSED STORMWATER PIPE
PROPOSED SURFACE FLOW CONVEYANCE
KEY PLAN
NoR1
NoR2
NoR4
NoR5
NoR6
NoR7
NoR8
N
REFER NoR4 MATAKANA RD UPGRADE, DRAWING SGA-DRG-WKW-300-2000
MATAKANA RD UPGRADE
INDICATIVE CONSTRUCTION AREA
SANDSPIT LINK RD
SANDSPIT LINK WETLAND
TIE-IN WITH MATAKANA RD "TE HONOHANO KI TA"
INDICATIVE CONSTRUCTION AREA
SANDSPIT RD
REFER NoR5 SANDSPIT RD UPGRADE, DRAWING SGA-DRG-WKW-300-5000
TIE-IN WITH SANDSPIT RD
ENGLAND ROAD
WITTERS LANE
100
200
300
400
500
600
700
800
900
1000
1100
1200
1300
1400
1500
1600
1700
1800
1900
2000
2100
2200
2300
2400
2500
2600
2700
2800
2900
3000
3100
3200
3300
3400
3500
3600
3700
3800
3900
4000