
DO NOT SCALE - IF IN DOUBT ASK

200mm 150 100 90 80 70 60 50 40 30 20 10 0

A1 ORIGINAL SIZE

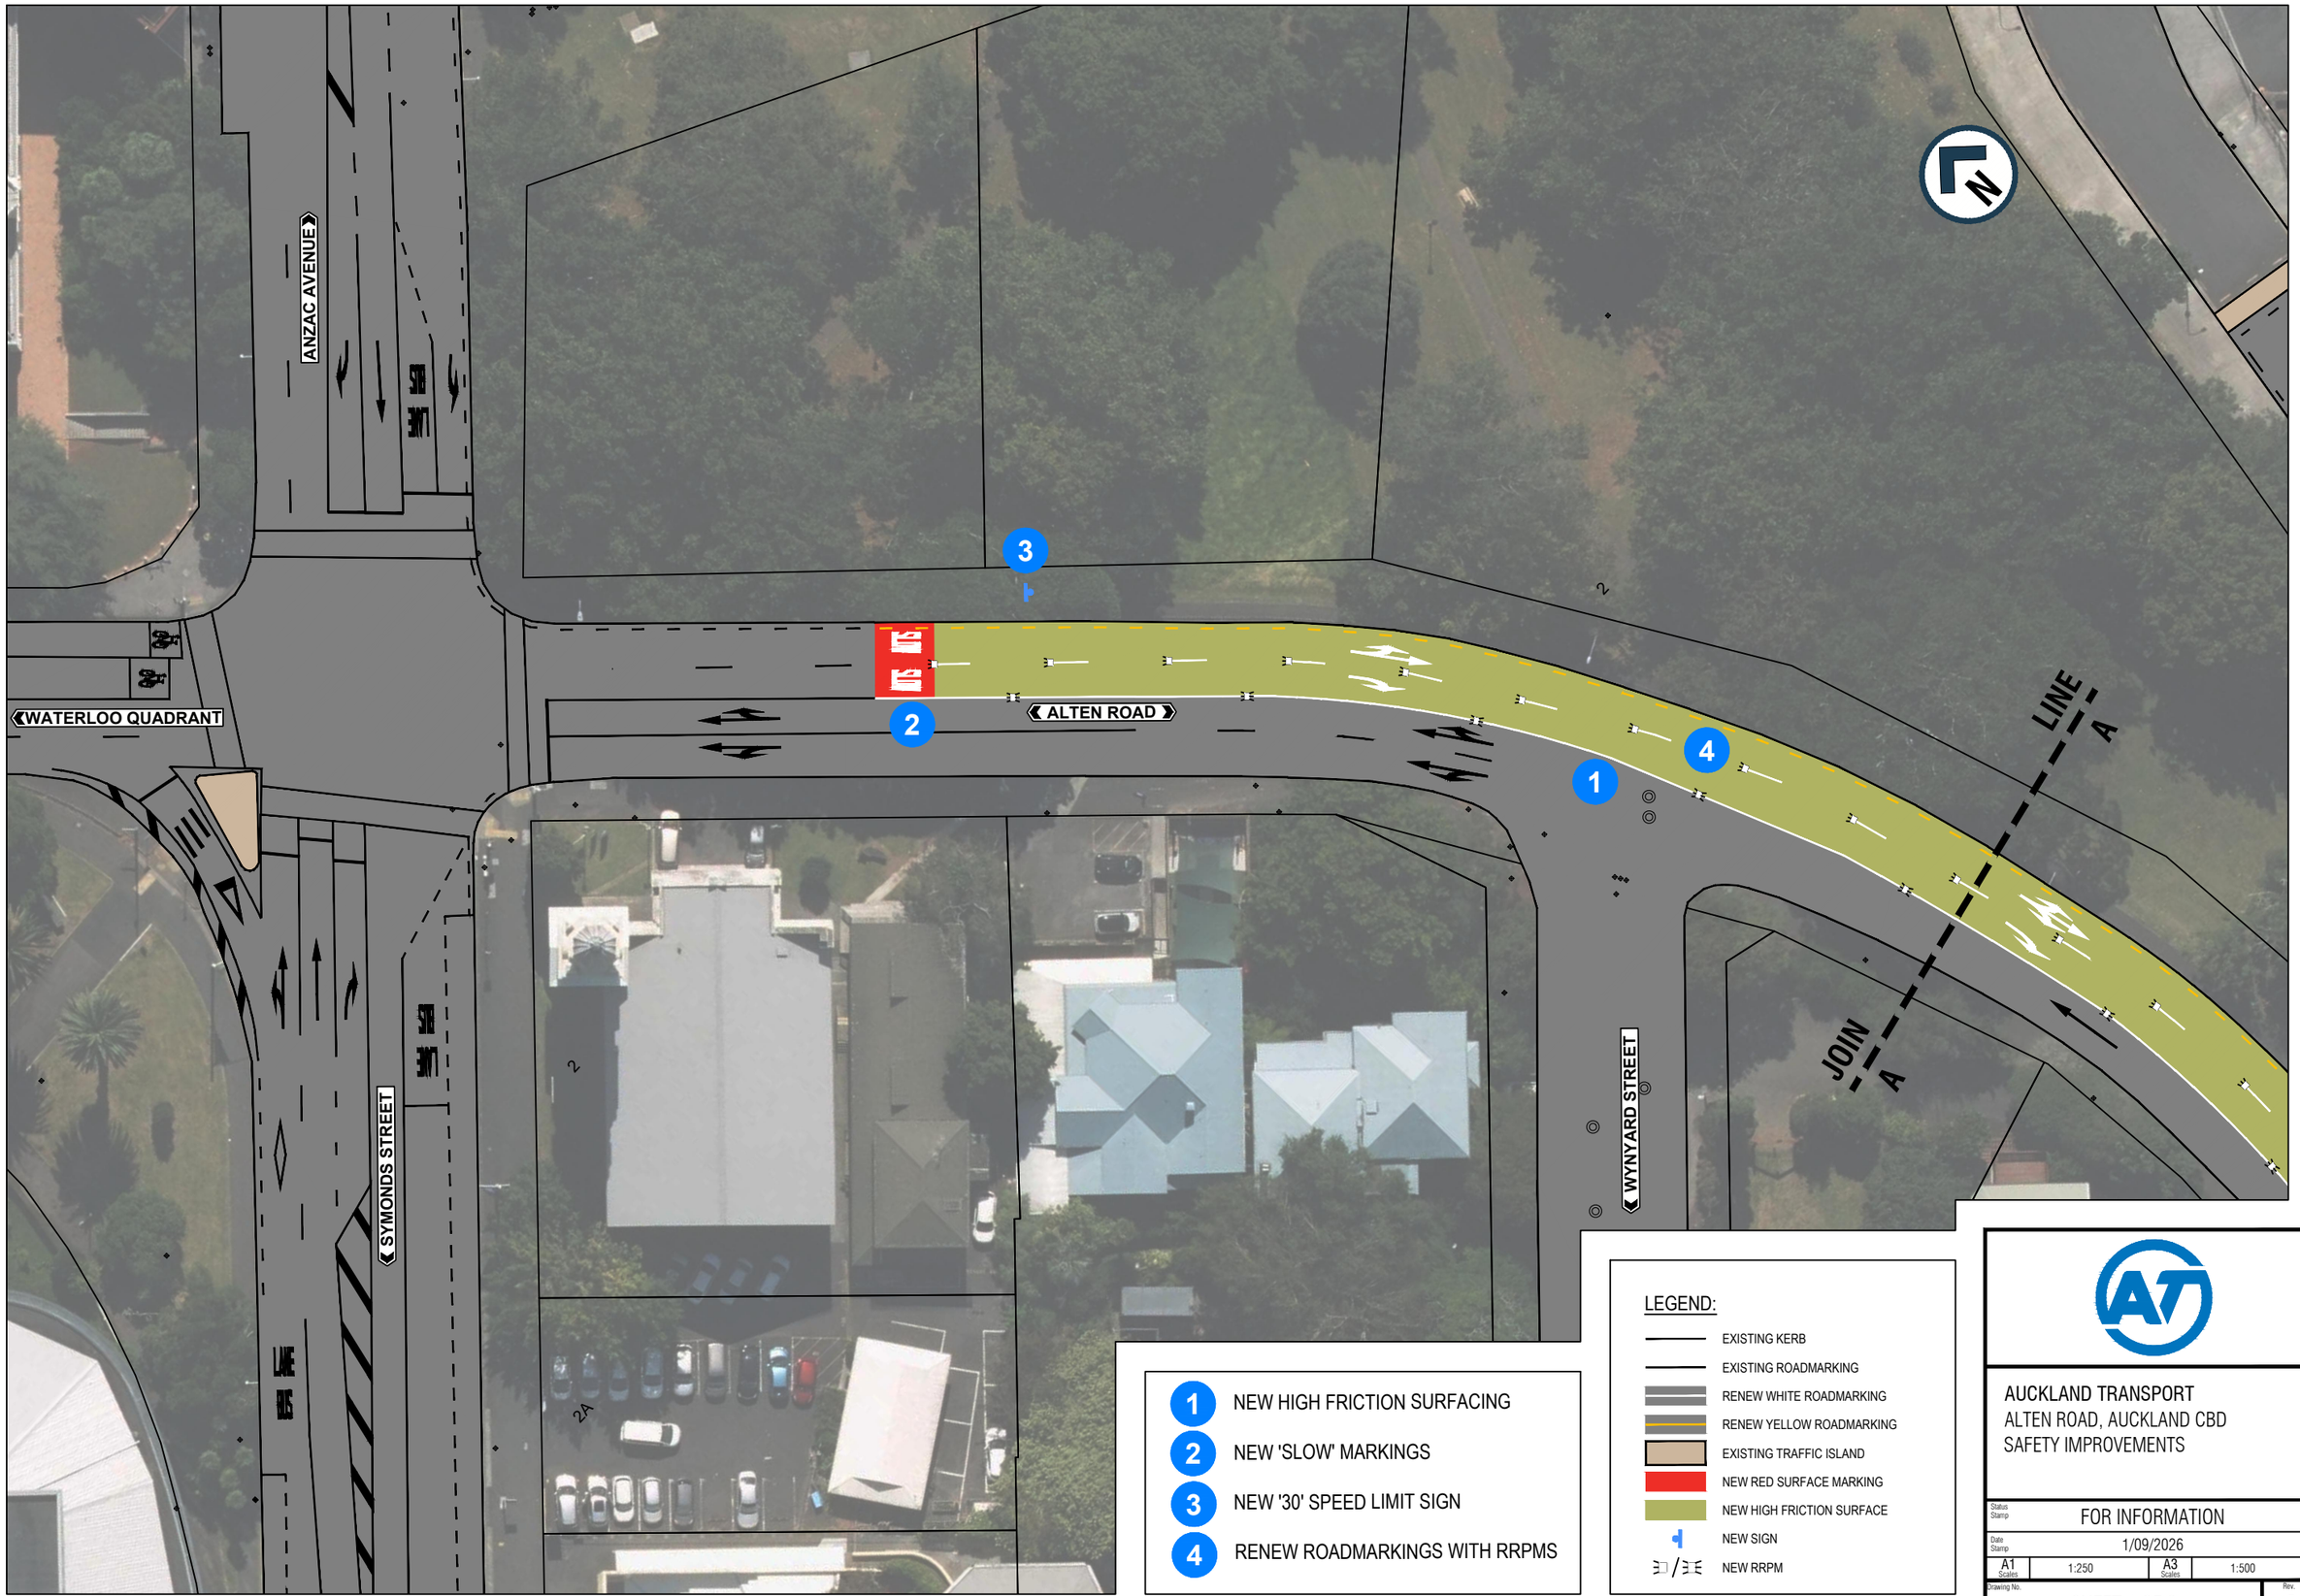

1. NEW HIGH FRICTION SURFACING
2. NEW 'SLOW' MARKINGS
3. NEW '30' SPEED LIMIT SIGN
4. RENEW ROADMARKINGS WITH RRPMS

LEGEND:

- EXISTING KERB
- EXISTING ROADMARKING
- RENEW WHITE ROADMARKING
- RENEW YELLOW ROADMARKING
- EXISTING TRAFFIC ISLAND
- NEW RED SURFACE MARKING
- NEW HIGH FRICTION SURFACE
- NEW SIGN
- NEW RRPM


AUCKLAND TRANSPORT
ALTEN ROAD, AUCKLAND CBD
SAFETY IMPROVEMENTS

Status Stamp	FOR INFORMATION
Date Stamp	1/09/2026
A1 Scales	1:250
A3 Scales	1:500
Drawing No.	SHEET 1 OF 2
Rev.	A

DO NOT SCALE - IF IN DOUBT ASK

200mm 150 100 50 0

A1 ORIGINAL SIZE

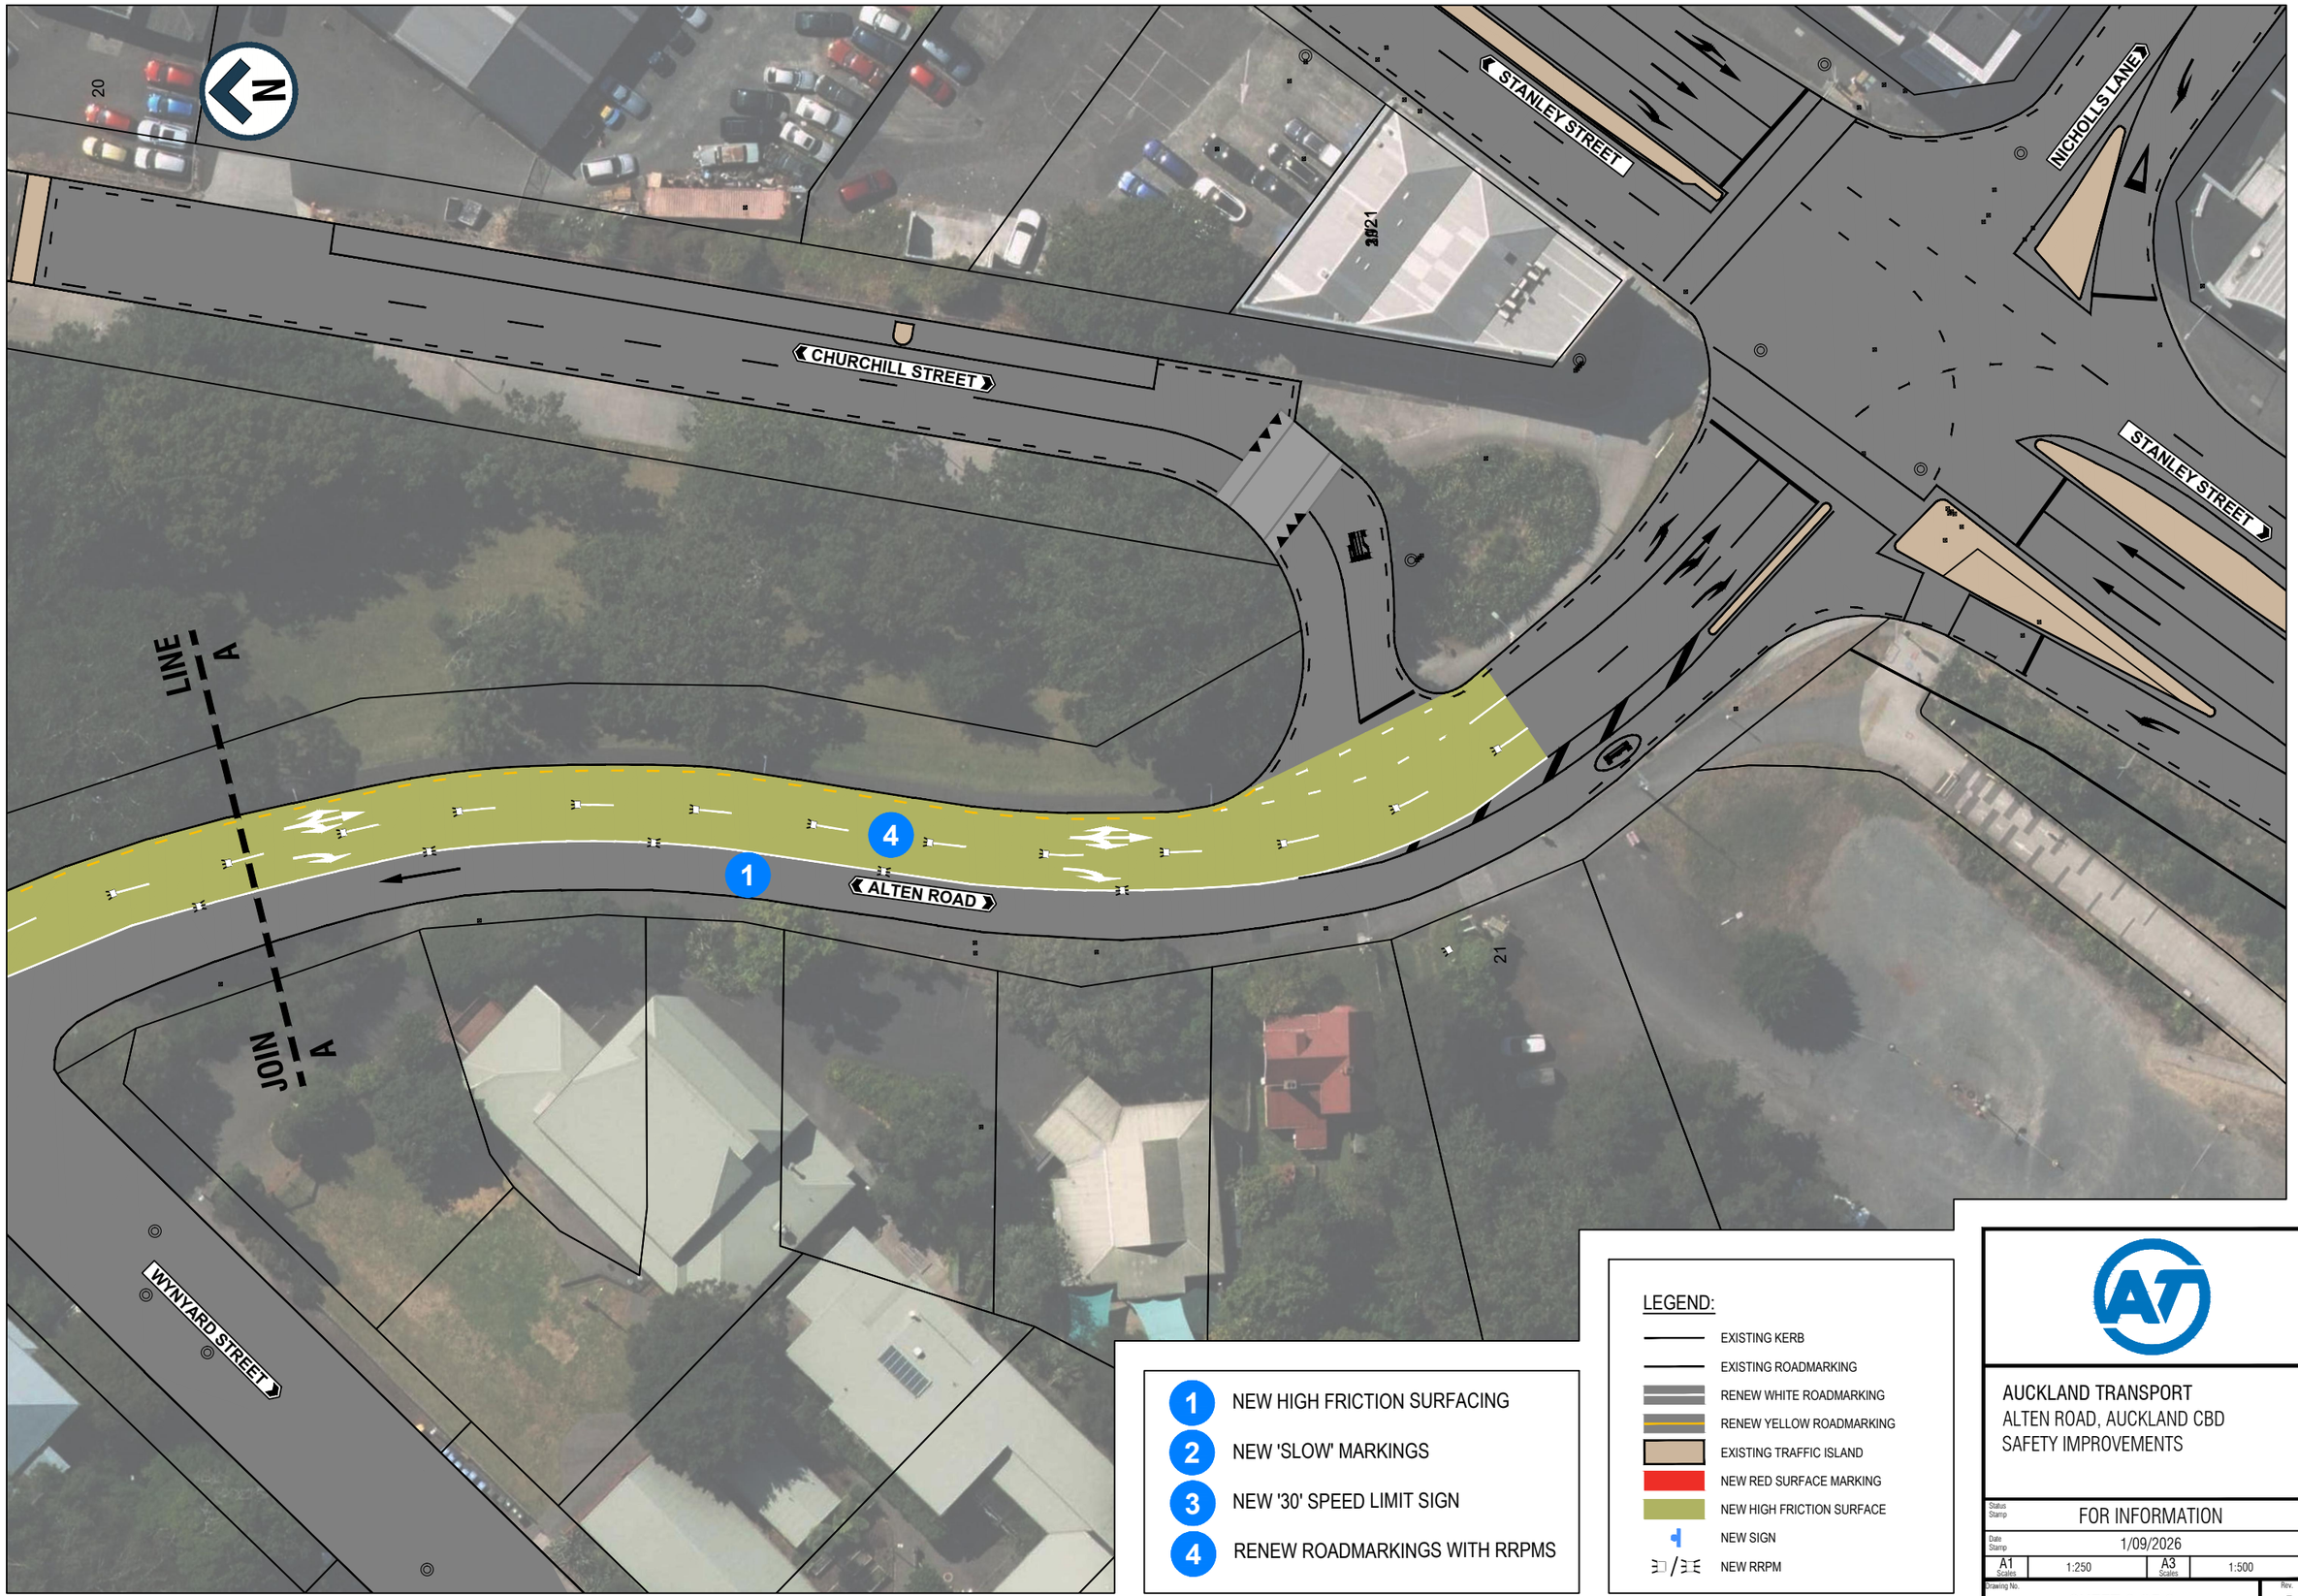

1 NEW HIGH FRICTION SURFACING
2 NEW 'SLOW' MARKINGS
3 NEW '30' SPEED LIMIT SIGN
4 RENEW ROADMARKINGS WITH RRPMS

LEGEND:

- EXISTING KERB
- EXISTING ROADMARKING
- RENEW WHITE ROADMARKING
- RENEW YELLOW ROADMARKING
- EXISTING TRAFFIC ISLAND
- NEW RED SURFACE MARKING
- NEW HIGH FRICTION SURFACE
- NEW SIGN
- NEW RRPM

AUCKLAND TRANSPORT
ALTEN ROAD, AUCKLAND CBD
SAFETY IMPROVEMENTS

Status Stamp	FOR INFORMATION		
Date Stamp	1/09/2026		
A1 Scales	1:250	A3 Scales	1:500
Drawing No. SHEET 2 OF 2		Rev. A	