
DO NOT SCALE - IF IN DOUBT, ASK

ORIGINAL SIZE A1

200mm 150

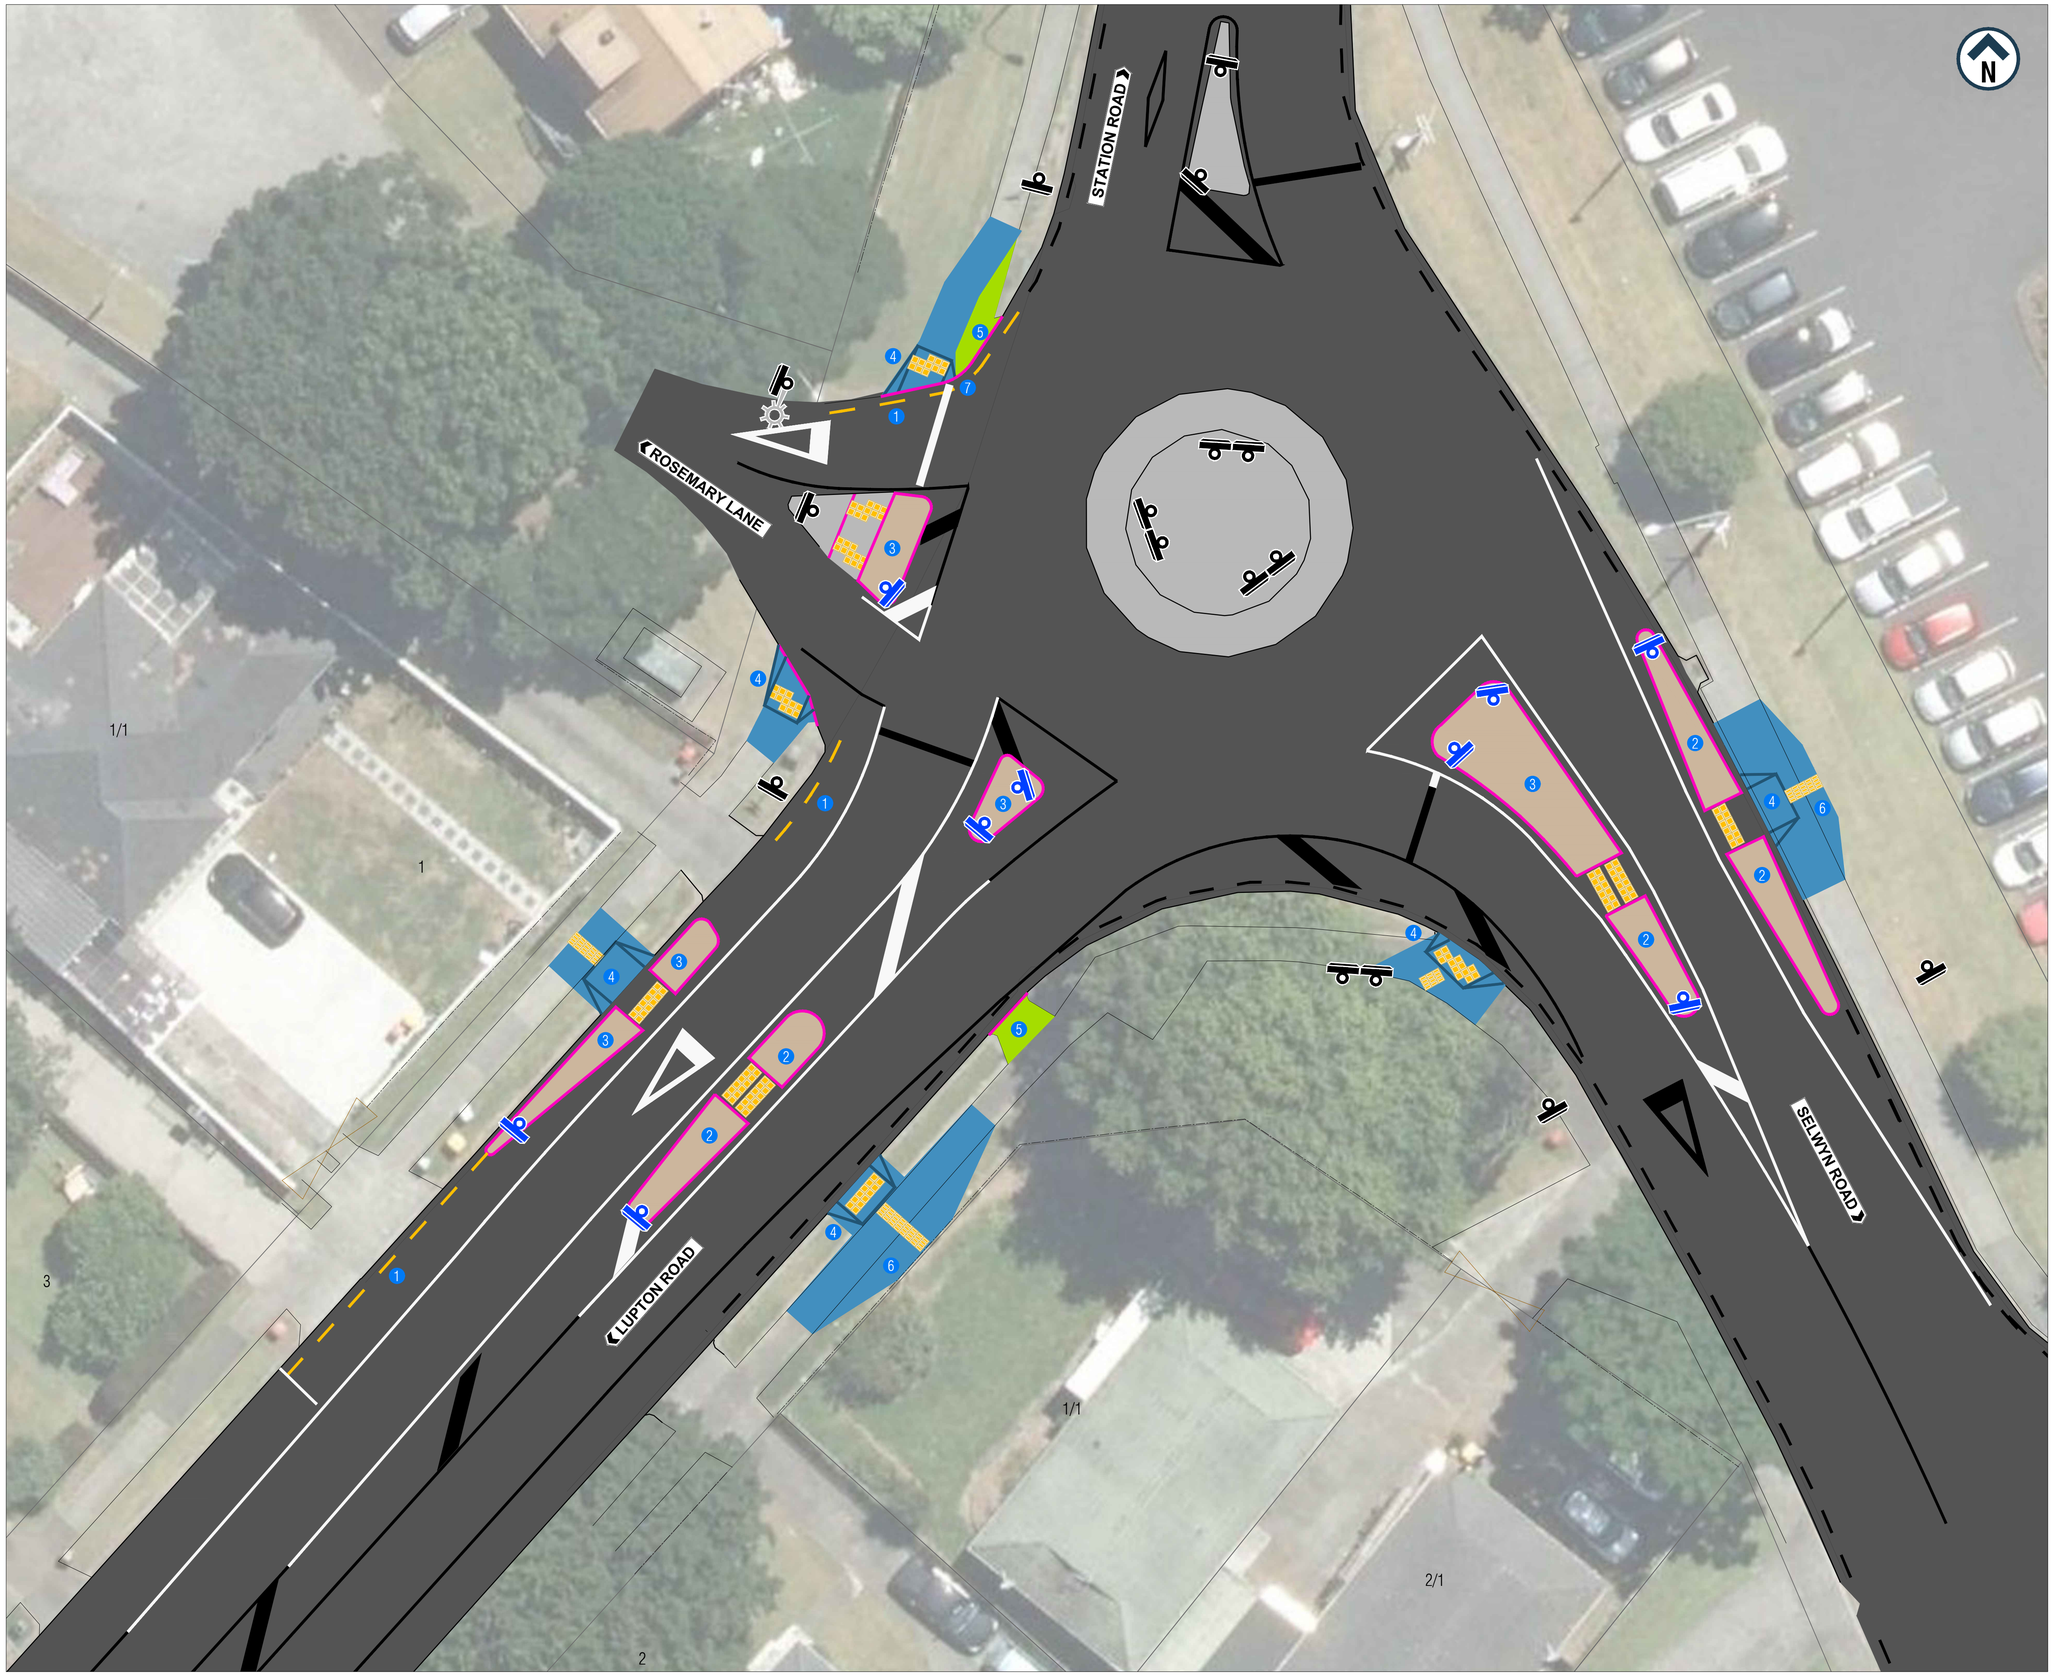

1. NEW NO STOPPING AT ALL TIMES ROAD MARKING (BROKEN YELLOW LINES)
2. NEW TRAFFIC ISLAND
3. RECONSTRUCT EXISTING TRAFFIC ISLAND
4. NEW PRAM CROSSING
5. EXISTING PRAM CROSSING TO BE REMOVED. KERB AND BERM TO BE REINSTATED
6. EXISTING FOOTPATH TO BE WIDENED
7. NEW KERB BUILD OUT

LEGEND

- EXISTING ROAD MARKING
- NEW WHITE ROAD MARKING
- NEW NO STOPPING AT ALL TIMES ROAD MARKING
- EXISTING KERB AND CHANNEL
- NEW KERB
- EXISTING TRAFFIC ISLAND
- NEW TRAFFIC ISLAND
- NEW / RECONSTRUCTED FOOTPATH
- NEW PRAM CROSSING
- NEW TACTILE PAVERS
- NEW GRASS BERM
- EXISTING SIGN
- NEW / RELOCATED SIGN

Auckland Council
Te Kaunihera o Tāmaki Makaurau

AUCKLAND TRANSPORT
LUPTON ROAD- SELWYN ROAD
ROUNDABOUT IMPROVEMENTS

Status Stamp	FOR CONSULTATION		
Date Stamp			
A1 Scales	1:125	A3 Scales	1:250
Drawing No.	2026-NZ290_T030	Rev.	A