

DO NOT SCALE - IF IN DOUBT, ASK

200mm 150 100 90 80 70 60 50 40 30 20 10 0

A1 ORIGINAL SIZE

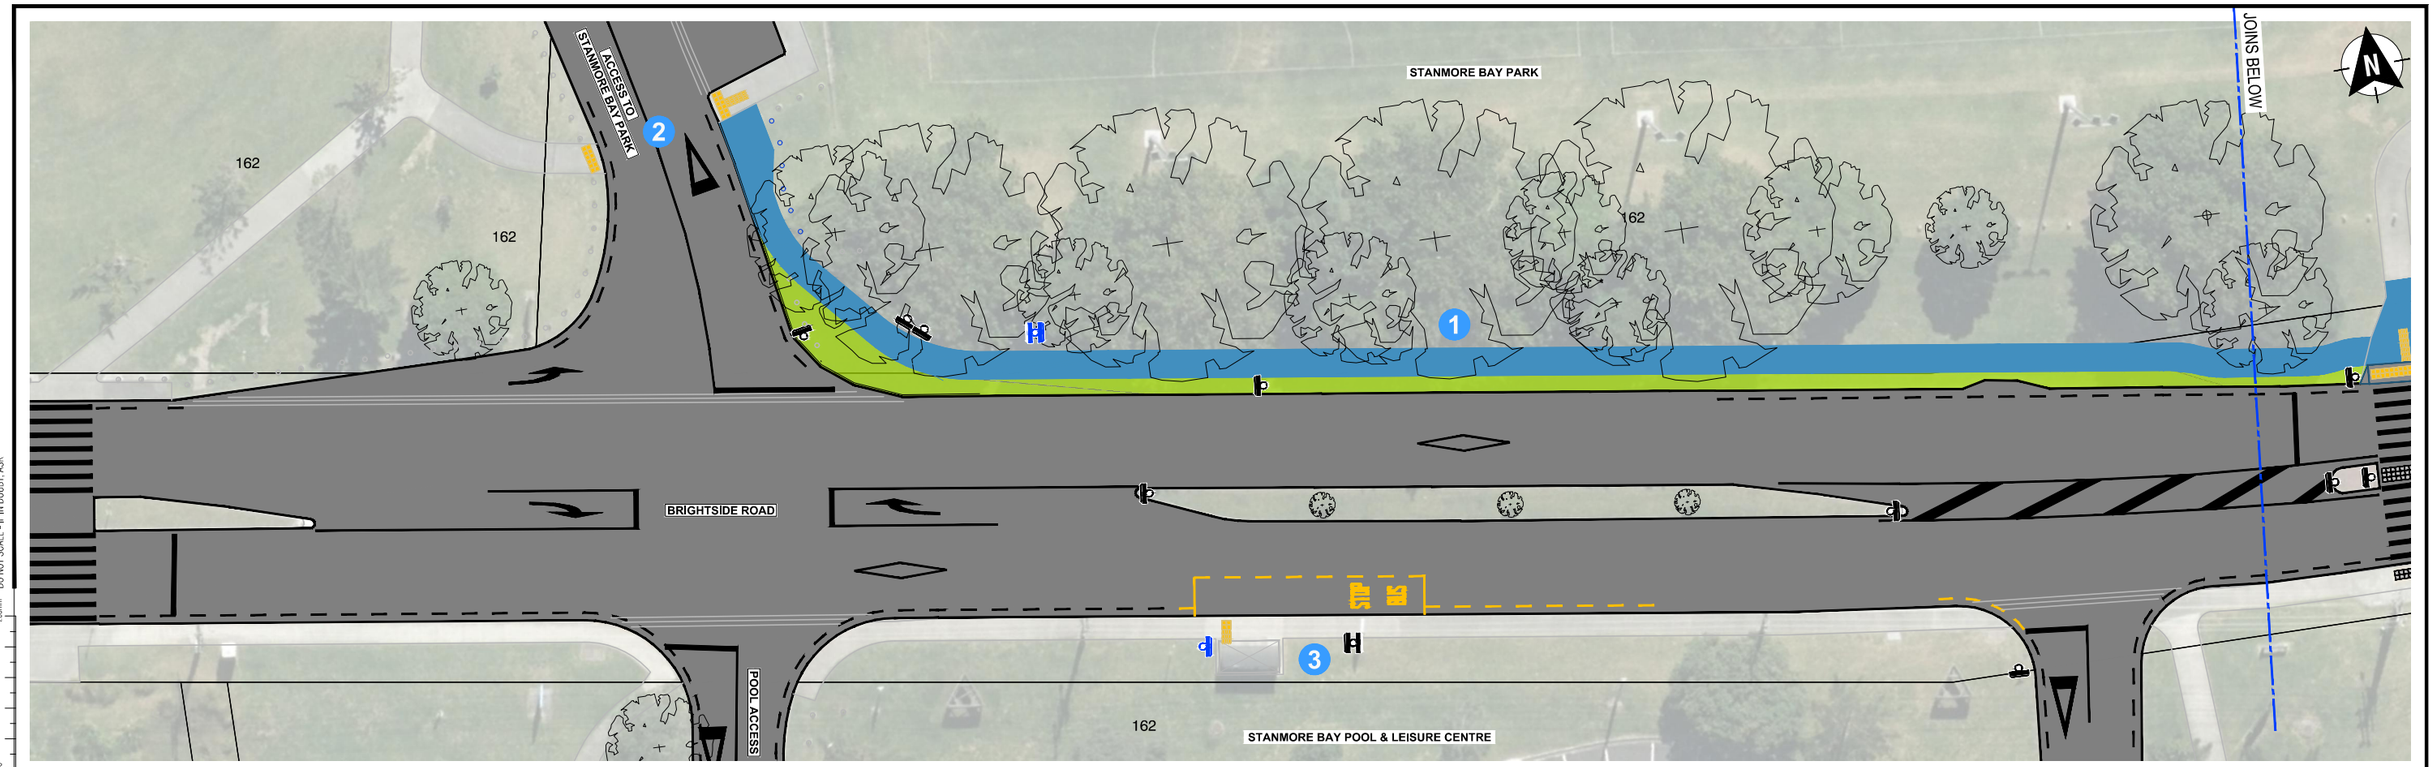

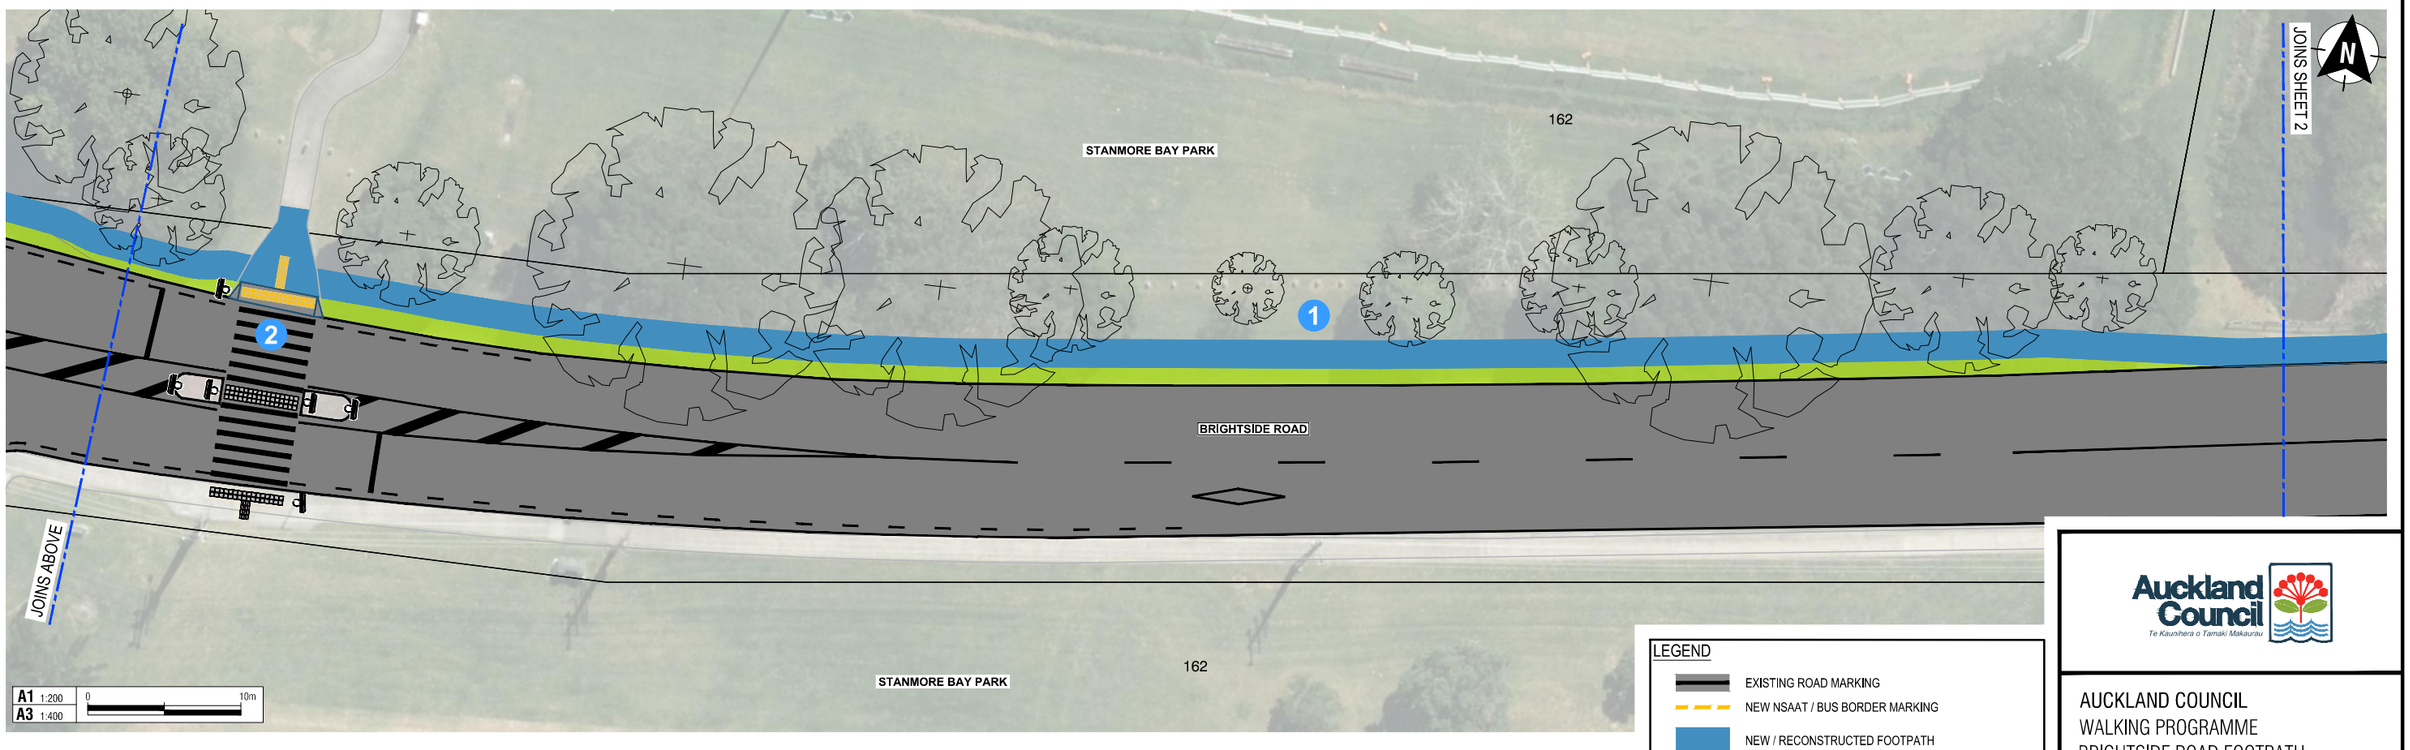

1 NEW FOOTPATH

2 NEW / RECONSTRUCTED PRAM WITH TACTILE PAVERS

3 NEW BUS STOP SIGN, MARKINGS, AND TACTILE PAVERS

LEGEND

- EXISTING ROAD MARKING
- NEW NSAAT / BUS BORDER MARKING
- NEW / RECONSTRUCTED FOOTPATH
- NEW GRASS BERM
- NEW / RELOCATED SIGN
- EXISTING VEHICLE CROSSING
- EXISTING TREE
- NEW / RECONSTRUCTED PRAM

Auckland Council
Te Kaunihera o Tāmaki Makaurau

AUCKLAND COUNCIL
WALKING PROGRAMME
BRIGHTSIDE ROAD FOOTPATH
SHEET 1 OF 2

Status Stamp	FOR ENGAGEMENT
Date Stamp	30/09/2026
A1 Scales	1:200
A3 Scales	1:400
Drawing No.	2026-NZA086(003)-030
Rev.	A

DO NOT SCALE - IF IN DOUBT, ASK

ORIGINAL SIZE A1

STANMORE BAY PARK

BRIGHTSIDE ROAD

GLANVILLE CLOSE

STANMORE BAY ROAD

JOINS SHEET 1

JOINS BELOW

JOINS ABOVE

162 196 198 1 181 183 183 193 193 195 195 125 134 123 198 121 119 124 203 195

1 NEW FOOTPATH

2 NEW / RECONSTRUCTED PRAM WITH TACTILE PAVERS

3 EXISTING TREE TO BE REMOVED

4 NEW TREES TO BE PLANTED (FINAL LOCATION STILL TO BE CONFIRMED

LEGEND

- EXISTING ROAD MARKING
- NEW KERBLINE
- NEW / RECONSTRUCTED FOOTPATH
- NEW GRASS BERM
- EXISTING VEHICLE CROSSING
- EXISTING TREE
- EXISTING TREE TO BE REMOVED
- NEW / RECONSTRUCTED PRAM

A1 1:200
A3 1:400
0 10m

Auckland Council
Te Kaunihera o Tamaki Makaurau

AUCKLAND COUNCIL
WALKING PROGRAMME
BRIGHTSIDE ROAD FOOTPATH
SHEET 2 OF 2

Status Stamp	FOR ENGAGEMENT
Date Stamp	30/09/2026
A1 Scales	1:200
A3 Scales	1:400
Drawing No.	2026-NZA086(003)-031
Rev.	A