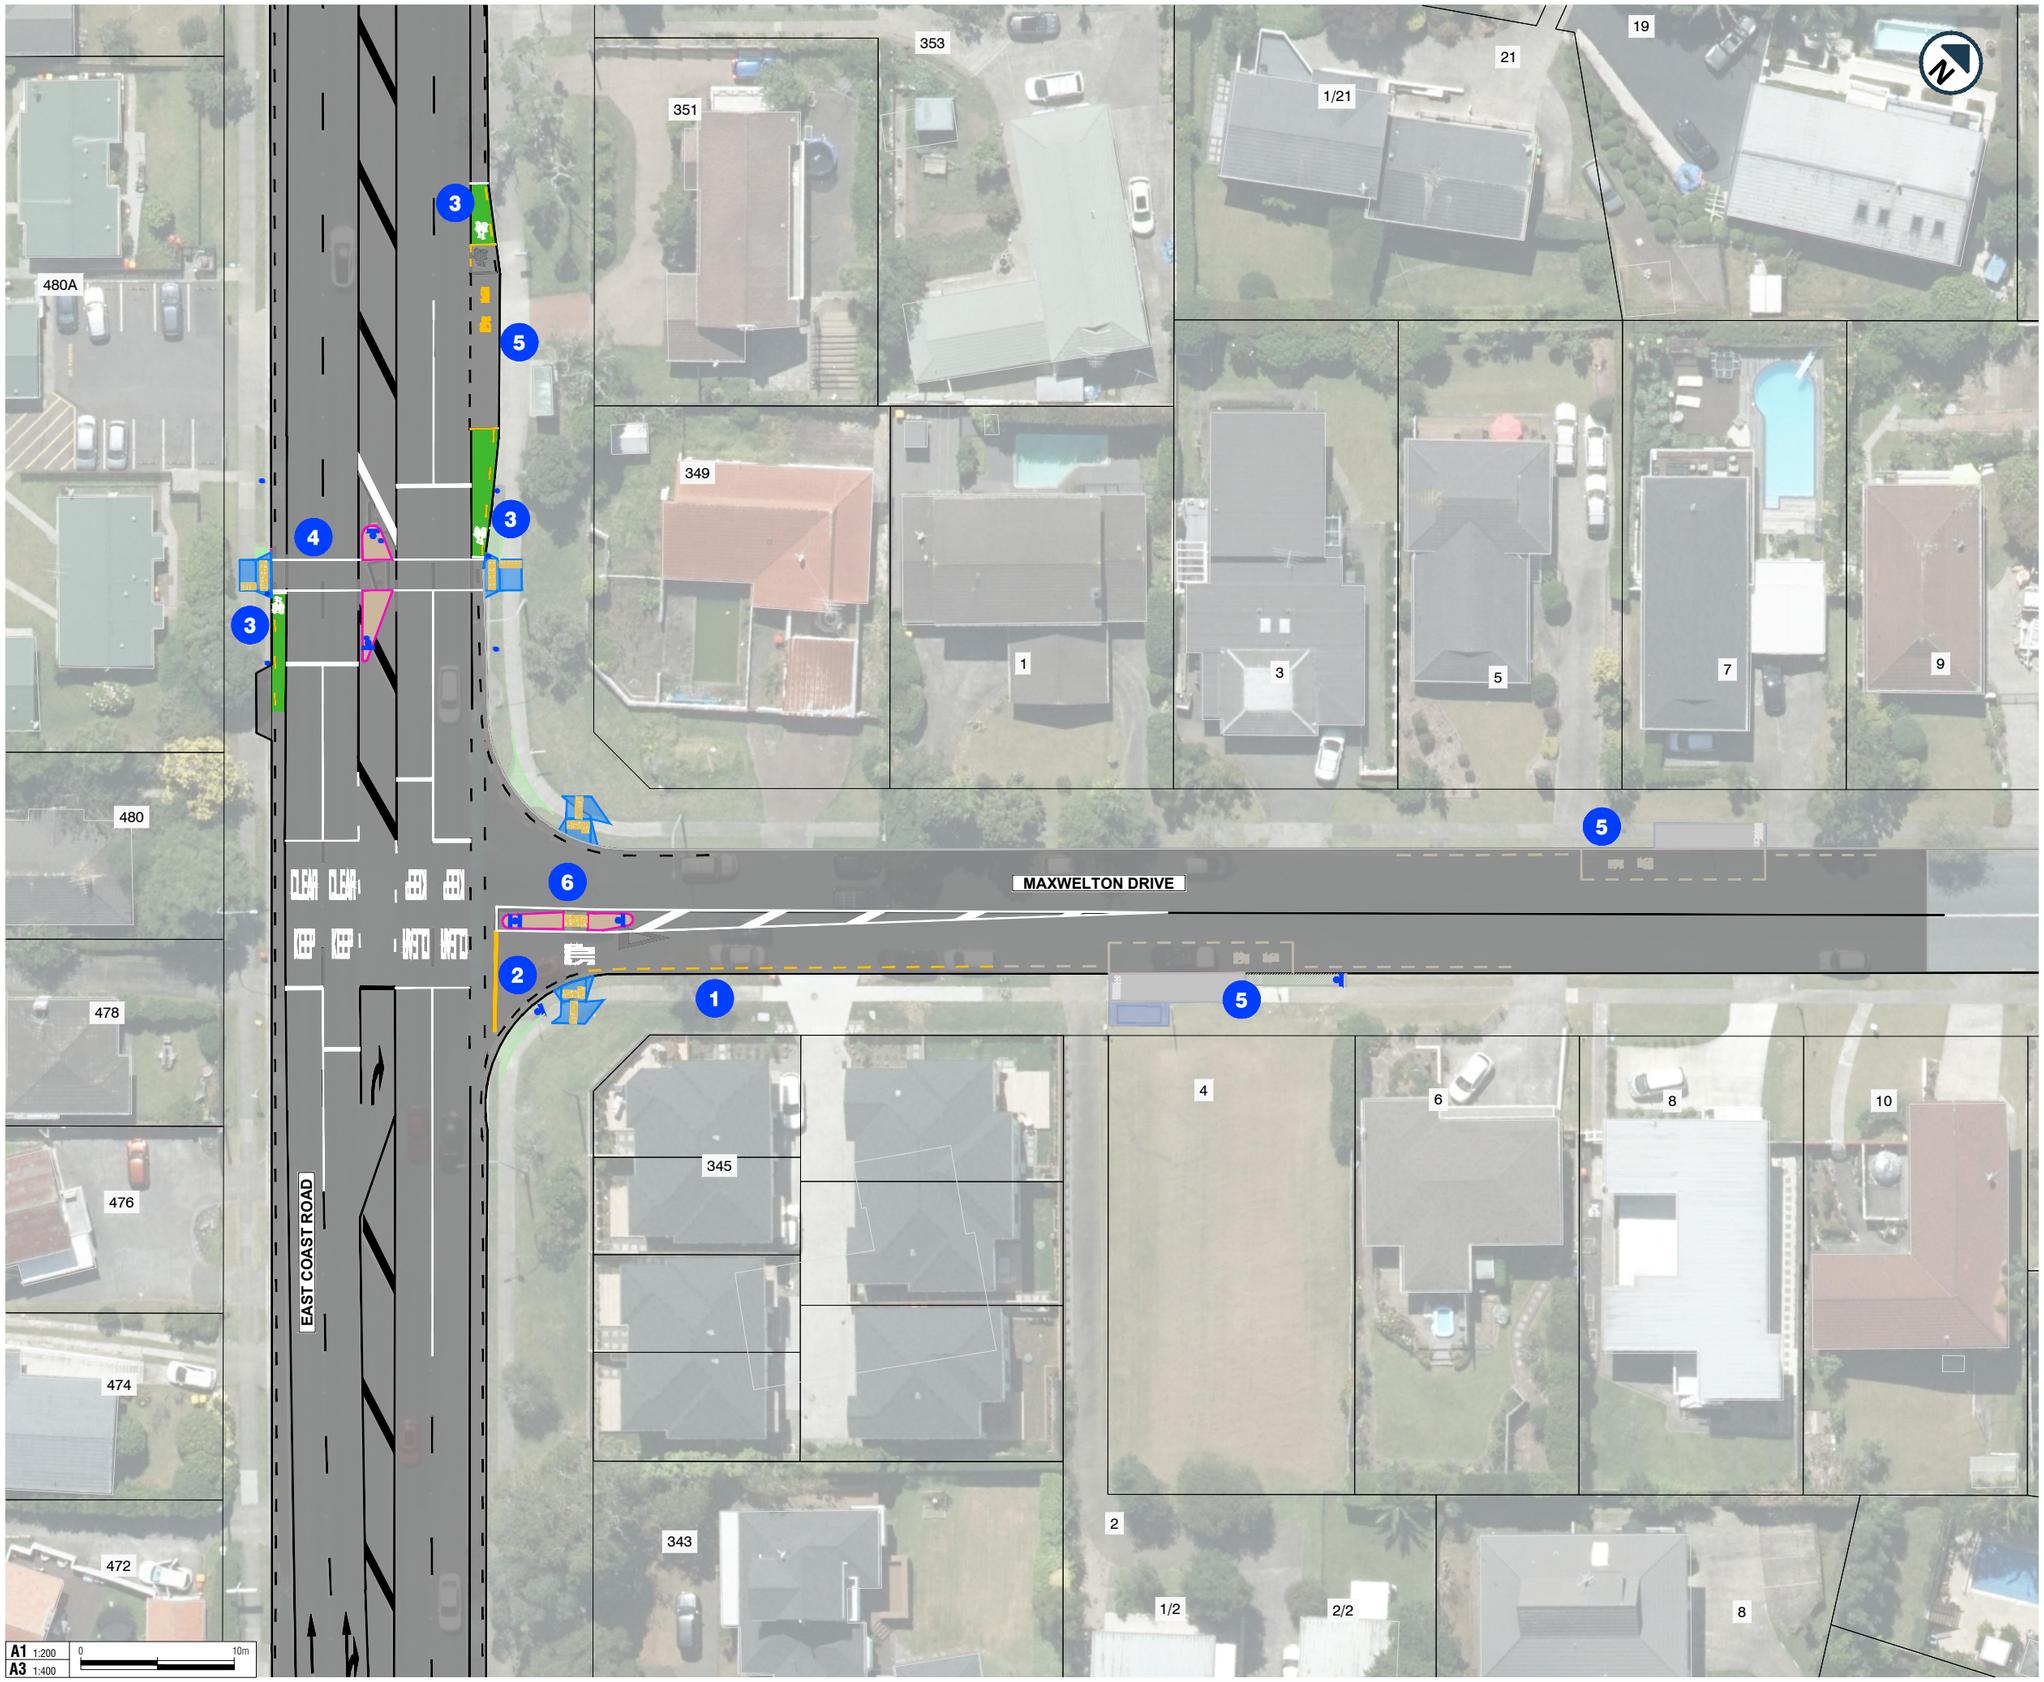

DO NOT SCALE - IF IN DOUBT, ASK

ORIGINAL SIZE A1

LEGEND

- NEW KERB LINE
- EXISTING ROAD MARKING / KERB LINE
- NEW YELLOW ROAD MARKING
- NEW WHITE ROAD MARKING
- NEW FOOTPATH
- NEW GRASS BERM
- NEW GREEN SURFACE TREATMENT
- NEW TRAFFIC ISLAND
- NEW PRAM CROSSING
- NEW TACTILE PAVERS
- NEW SIGN
- NEW TRAFFIC SIGNAL POLE

KEY

1. NEW NO STOPPING AT ALL TIMES MARKING
2. NEW STOP PRIORITY-CONTROL
3. REMARKED CYCLE LANE MARKINGS
4. NEW PEDESTRIAN SIGNALISED CROSSING
5. BUS STOP UPGRADES BY ANOTHER PROJECT
6. NEW PEDESTRIAN REFUGE CROSSING

Auckland Council
Te Kaunihera o Tamaki Makaurau

AUCKLAND TRANSPORT
EAST COAST ROAD & MAXWELTON DRIVE - PEDESTRIAN CROSSING IMPROVEMENTS

Status Stamp	FOR ENGAGEMENT
Date Stamp	24/07/2026
A1 Scales	1:250
A3 Scales	1:500
Drawing No.	S20240470.44-02_C030
Rev.	A