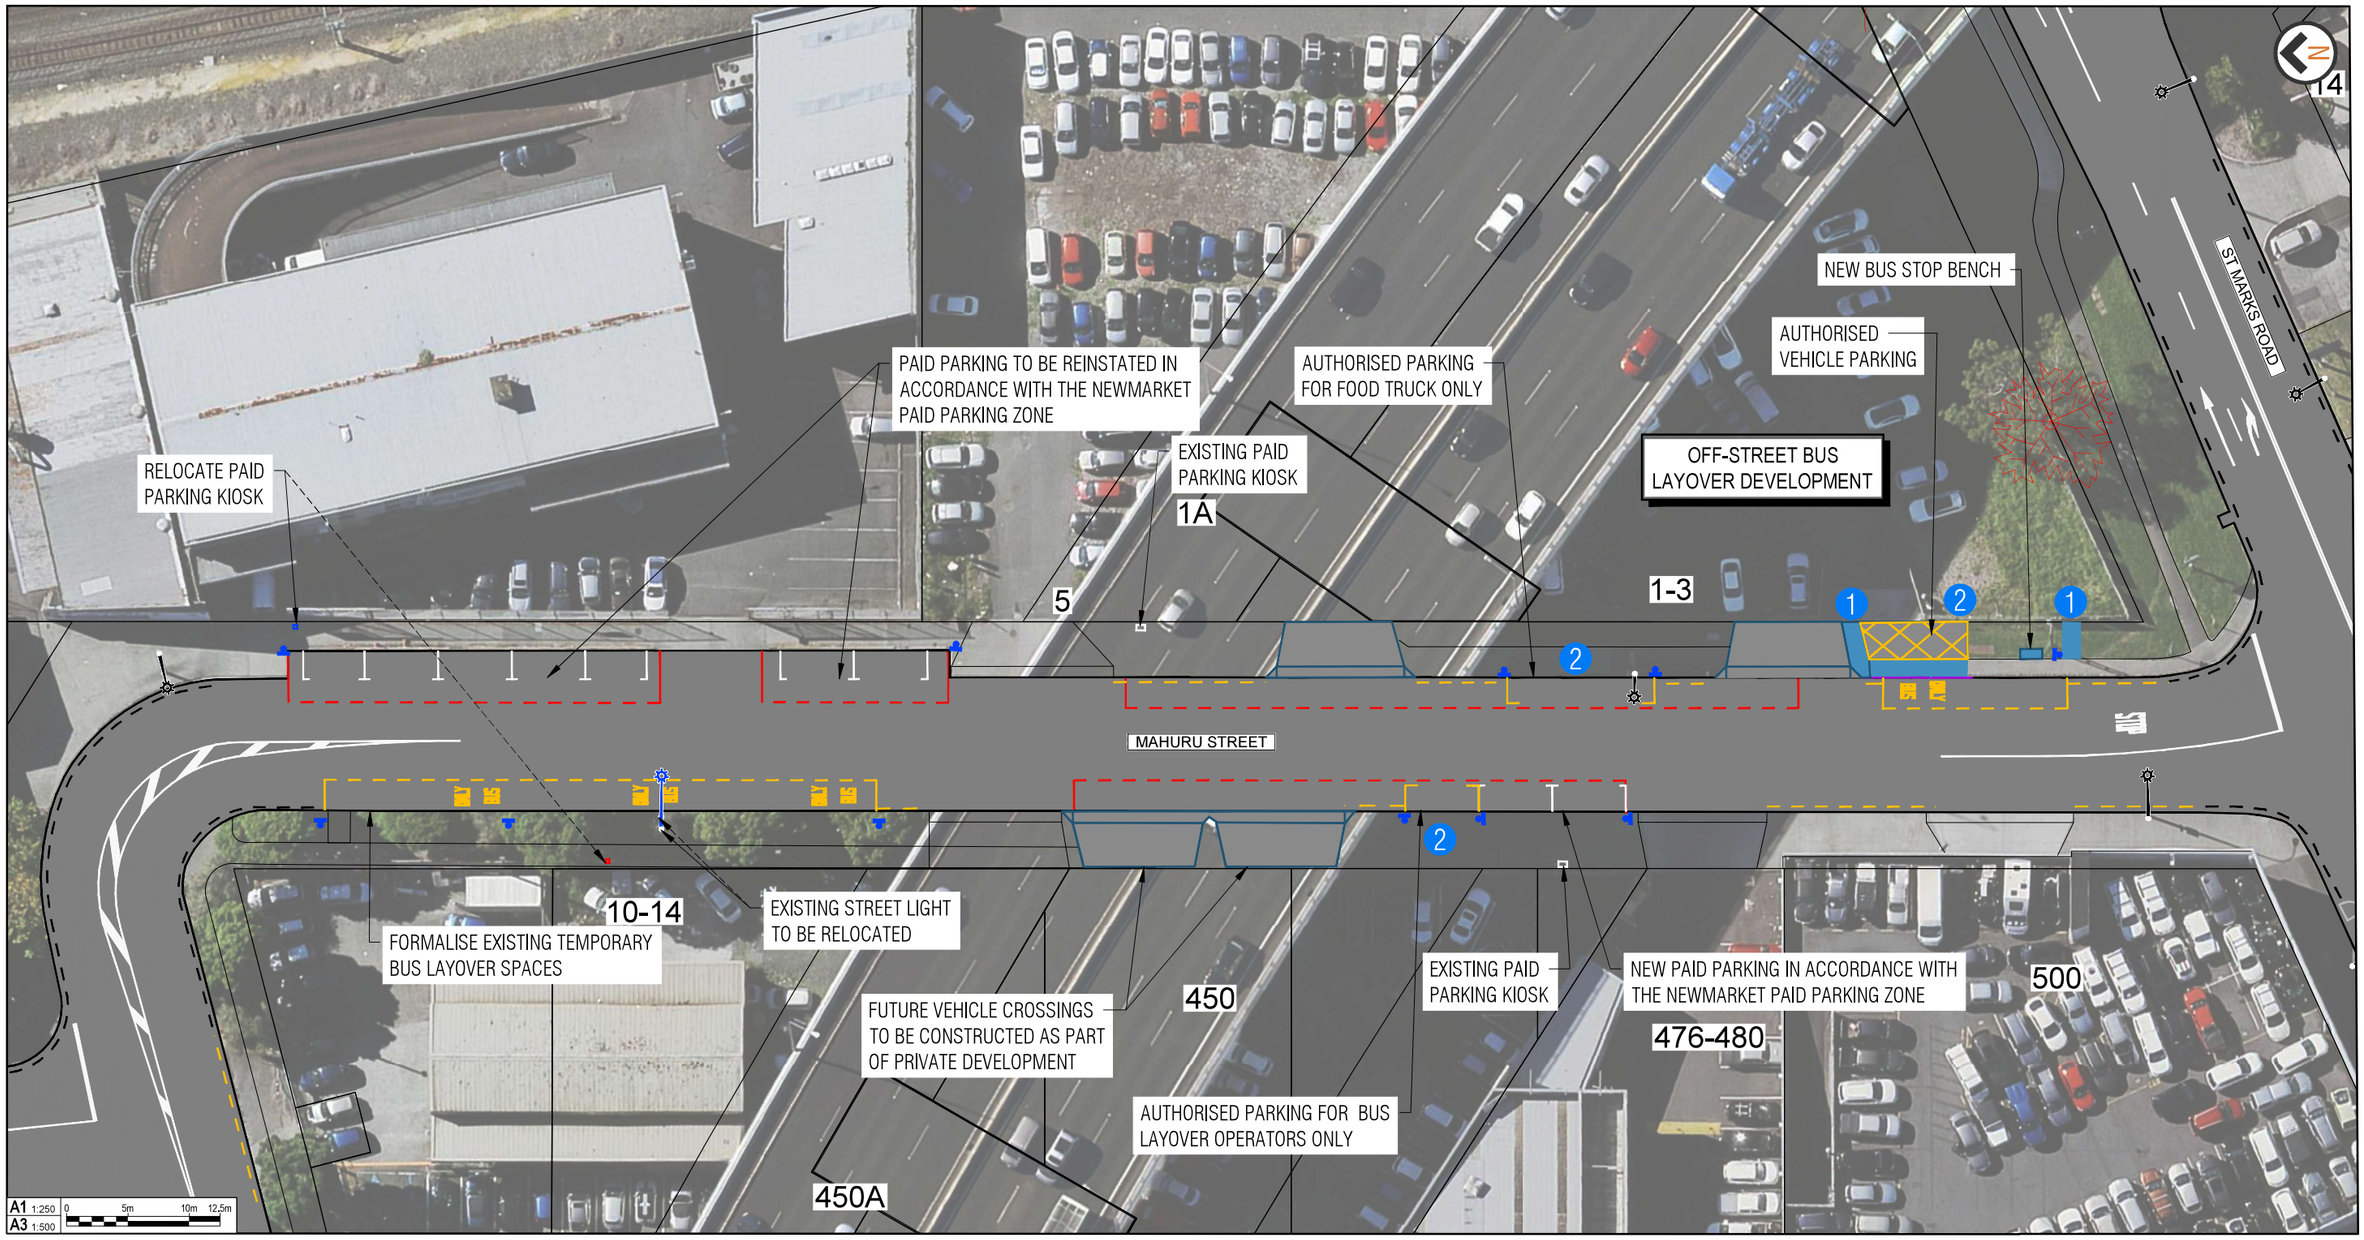


DO NOT SCALE - IF IN DOUBT, ASK

200mm 150 100 90 80 70 60 50 40 30 20 10 0

ORIGINAL SIZE A1

KEY

1. OPERATOR ACCESS TO BUS LAYOVER FACILITY
2. AUTHORISED VEHICLE PARKING

LEGEND

- ROAD MARKING
- EXISTING NO PARKING LINES
- NEW NO PARKING LINES
- RELOCATE / REMOVE BUS STOP
- RELOCATED BUS STOP / PARKING
- NEW KERB
- NEW BENCH
- FOOTPATH RECONSTRUCTION
- NEW VEHICLE CROSSING
- REMOVED TREE
- EXISTING STREET LIGHT
- EXISTING STREET LIGHT
- NEW SIGN
- EXISTING / NEW / RELOCATED PAID PARKING KIOSK

AUCKLAND TRANSPORT
MAHURU STREET BUS LAYOVER

Status Stamp	FOR CONSULTATION
Date Stamp	24/03/2026
A1 Scales	1:250
A3 Scales	1:500
Drawing No.	2025-AT-02_G030
Rev.	B