
DO NOT SCALE – IF IN DOUBT, ASK

ORIGINAL SIZE A1

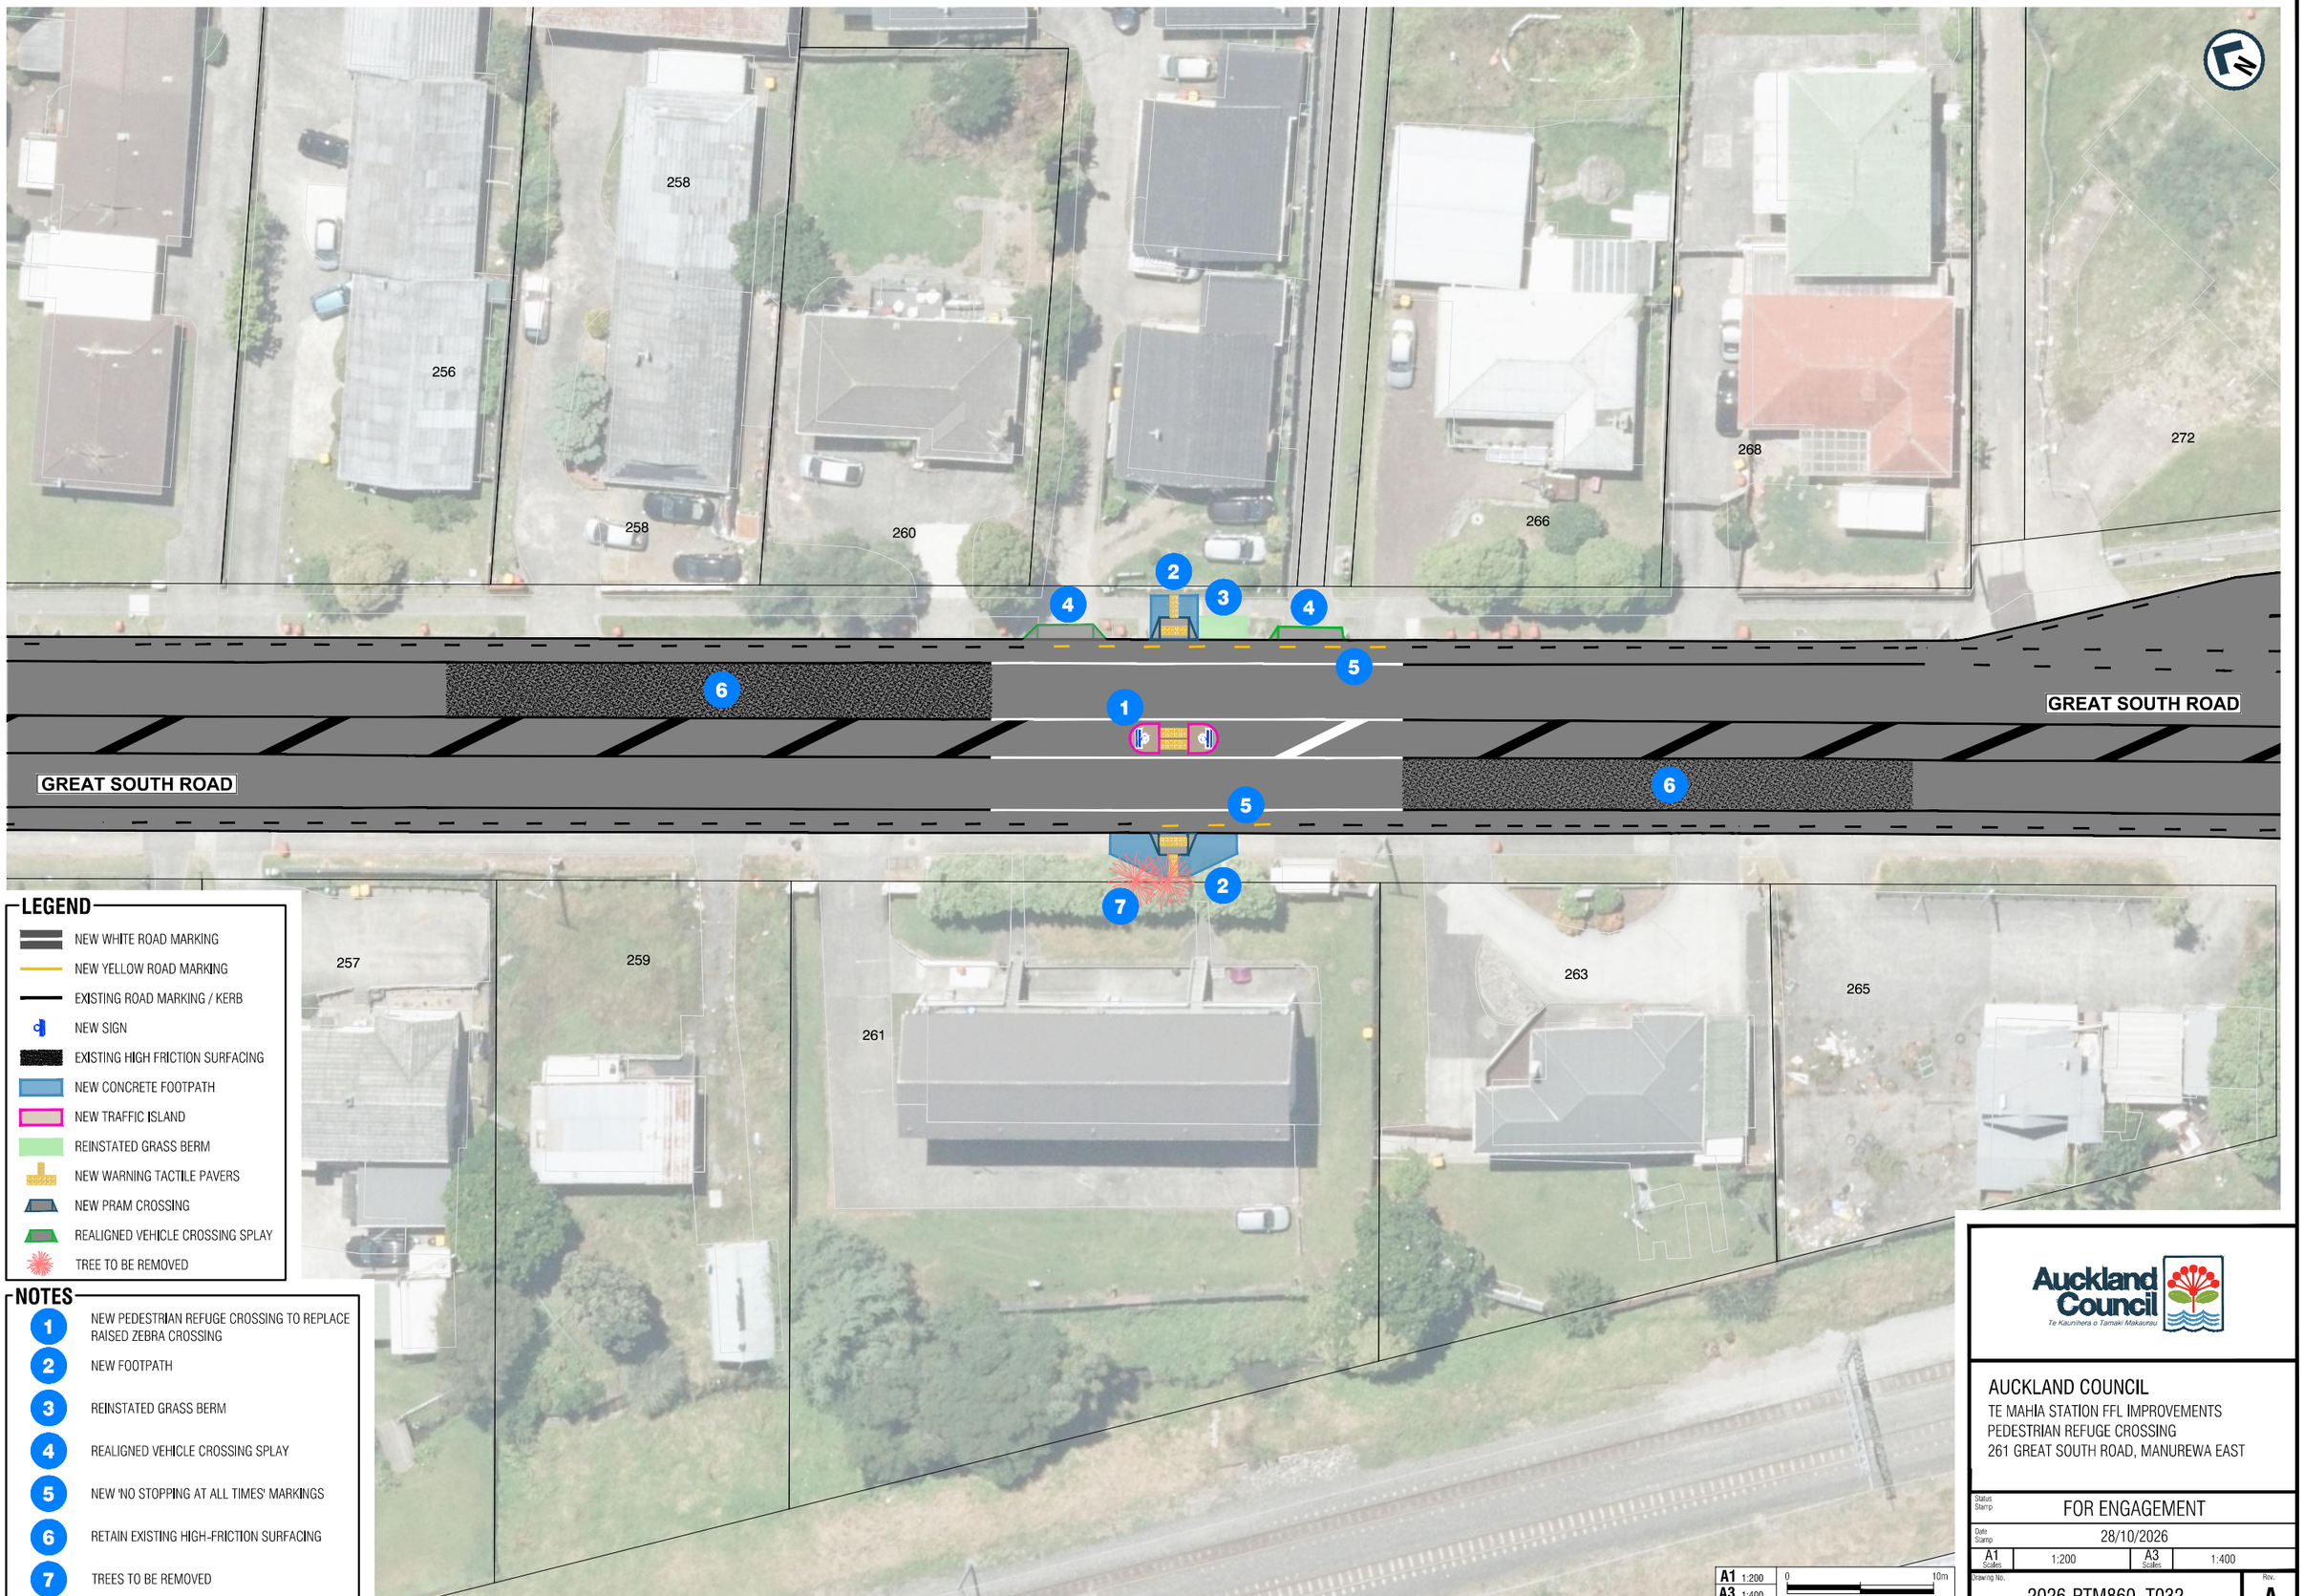

LEGEND

- NEW WHITE ROAD MARKING
- NEW YELLOW ROAD MARKING
- EXISTING ROAD MARKING / KERB
- NEW SIGN
- EXISTING HIGH FRICTION SURFACING
- NEW CONCRETE FOOTPATH
- NEW TRAFFIC ISLAND
- REINSTATED GRASS BERM
- NEW WARNING TACTILE PAVERS
- NEW PRAM CROSSING
- REALIGNED VEHICLE CROSSING SPLAY
- TREE TO BE REMOVED

NOTES

1. NEW PEDESTRIAN REFUGE CROSSING TO REPLACE RAISED ZEBRA CROSSING
2. NEW FOOTPATH
3. REINSTATED GRASS BERM
4. REALIGNED VEHICLE CROSSING SPLAY
5. NEW 'NO STOPPING AT ALL TIMES' MARKINGS
6. RETAIN EXISTING HIGH-FRICTION SURFACING
7. TREES TO BE REMOVED

A1 1:200
A3 1:400
0 10m

Auckland Council
Te Kaunihera o Tamaki Makaurau

AUCKLAND COUNCIL

TE MAHIA STATION FFL IMPROVEMENTS
PEDESTRIAN REFUGE CROSSING
261 GREAT SOUTH ROAD, MANUREWA EAST

Status Stamp	FOR ENGAGEMENT
Date Stamp	28/10/2026
A1 Scales	1:200
A3 Scales	1:400
Drawing No.	2026-PTM860_T032
Rev.	A