
## LEGEND

- EXISTING KERB AND CHANNEL
- PROPOSED KERB AND CHANNEL
- EXISTING ROAD MARKING
- PROPOSED WHITE ROAD MARKING
- PROPOSED BROKEN YELLOW ROAD MARKING
- EXISTING PRAM CROSSING
- PROPOSED PRAM CROSSING
- PROPOSED TACTILE PAVERS
- PROPOSED DIRECTIONAL TACTILE PAVERS
- EXISTING RED SURFACING
- EXISTING TRAFFIC ISLAND
- PROPOSED TRAFFIC ISLAND
- PROPOSED FOOTPATH
- PROPOSED GRASS BERM / LANDSCAPING
- EXISTING TRAFFIC SIGN
- NEW TRAFFIC SIGN
- ROAD CORRIDOR
- PROPERTY BOUNDARY
- EXISTING TREE TO BE TRIMMED

## KEY

1. NEW BROKEN YELLOW MARKING
2. NEW REFUGE CROSSING
3. TRIMMED EXISTING KERB

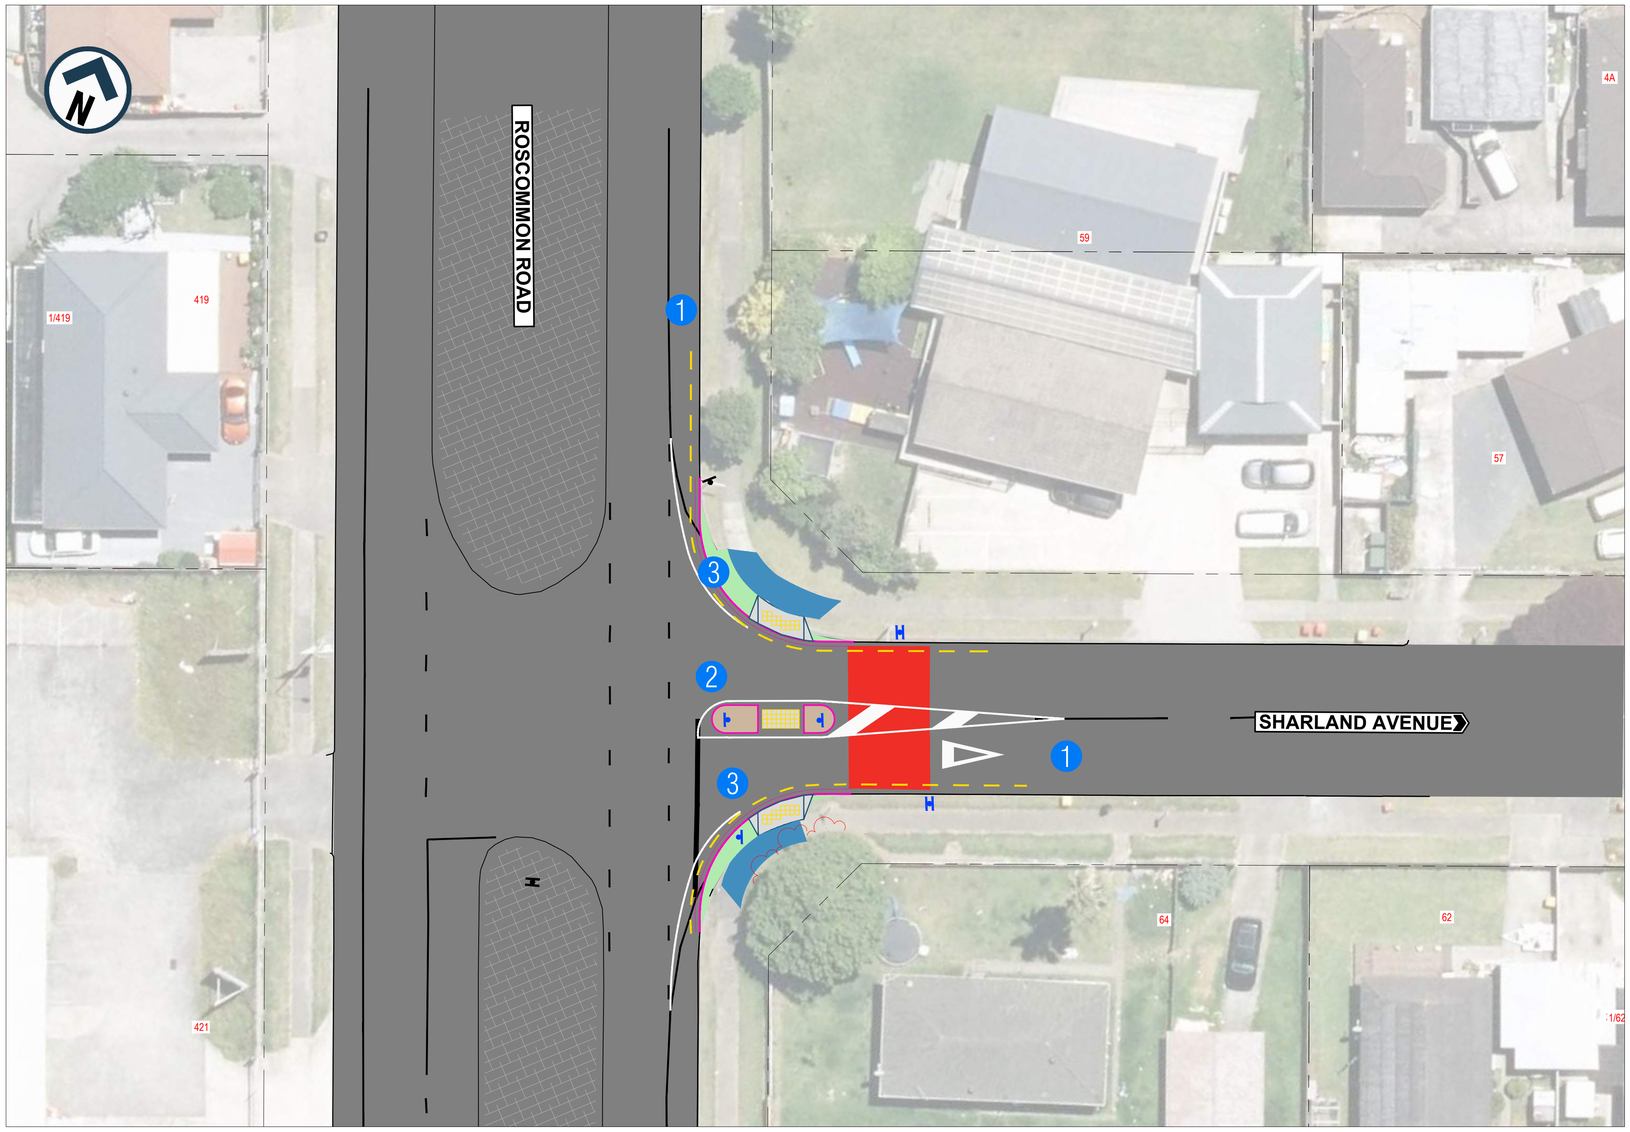


DO NOT SCALE - IF IN DOUBT, ASK

20mm 150

ORIGINAL SIZE A1

0 2 4 6 8 10m

SCALE 1:200 AT ORIGINAL SIZE

Auckland Council
Te Kaunihera o Tāmaki Makaurau

AUCKLAND COUNCIL
MANUREWA PEDESTRIAN IMPROVEMENTS
SHARLAND AVENUE

| | | | | |
|---|---|---|---|---|
| Status Stamp | ENGAGEMENT | | | |
| Date Stamp | 29/10/2026 | | | |
| A1 Scales | 1:200 | A3 Scales | 1:400 | |
| Drawing No. | 12701712-00-00-DRG-CI-G031 | | Rev. | A |