
DO NOT SCALE - IF IN DOUBT, ASK

ORIGINAL SIZE A1

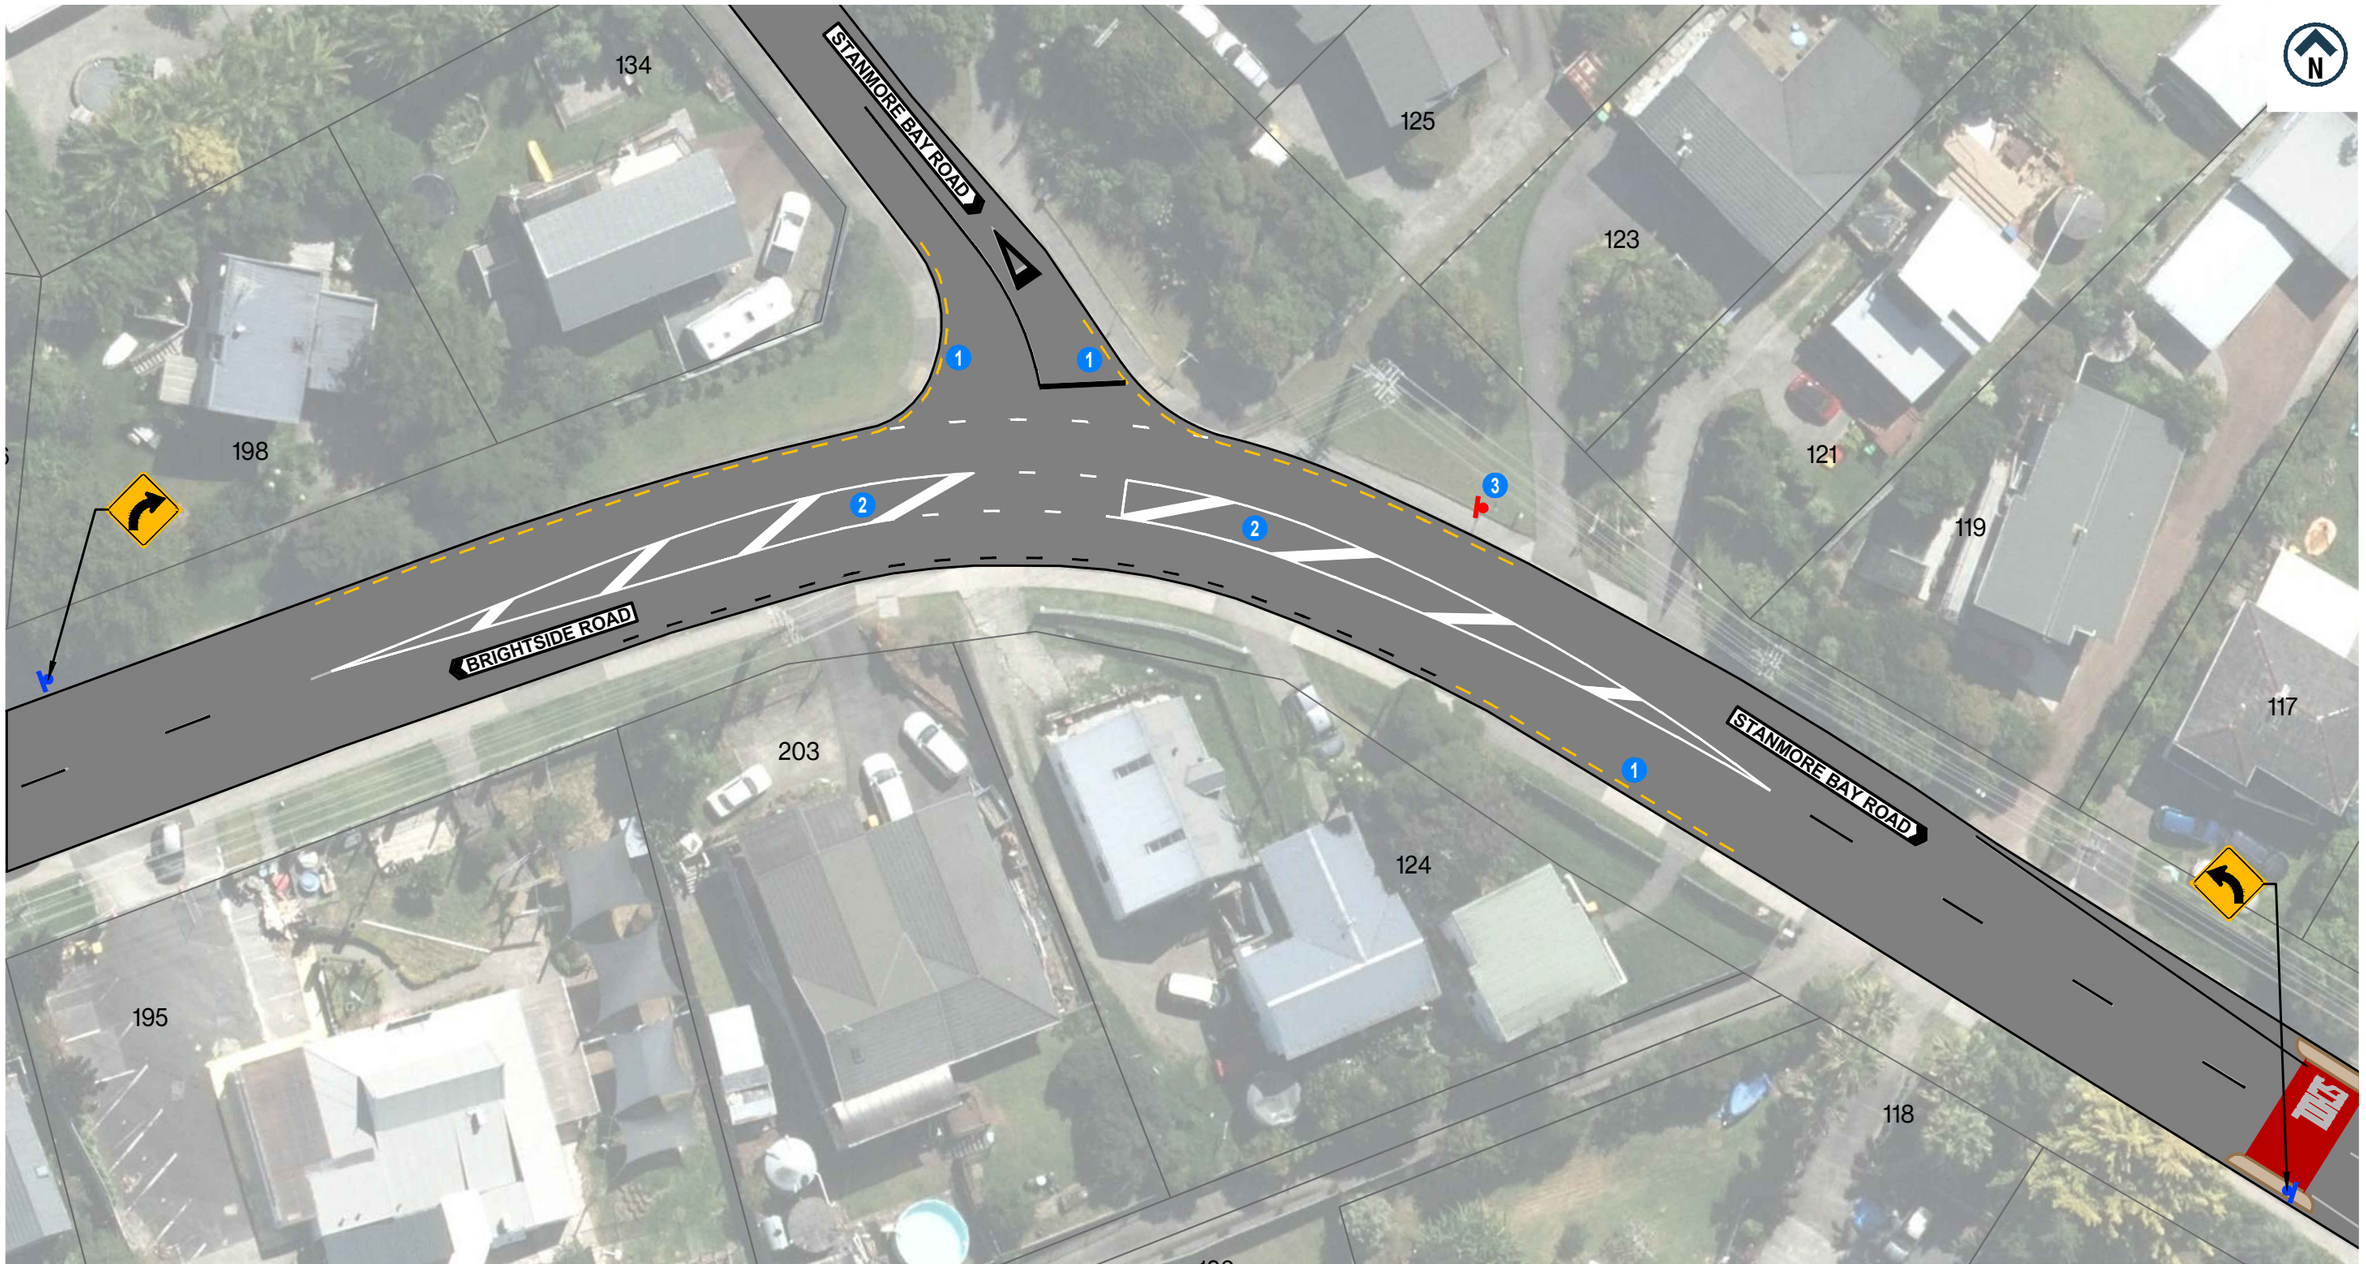

KEY

1. NEW NO STOPPING AT ALL TIMES ROAD MARKING
2. NEW FLUSH MEDIAN MARKING
3. EXISTING BUS STOP TO BE REMOVED

LEGEND

- NEW ROADMARKING (WHITE)
- EXISTING ROADMARKING (WHITE)
- PROPERTY BOUNDARY
- EXISTING KERBLINE
- EXISTING ROAD MARKING
- NEW BROKEN YELLOW LINES "NSAAT"
- EXISTING BROKEN YELLOW LINES "NSAAT"
- EXISTING TRAFFIC ISLAND
- EXISTING RED SURFACING
- ROAD CORRIDOR
- PROPOSED SIGN
- EXISTING SIGN TO BE REMOVED

Auckland Council

AUCKLAND COUNCIL
STANMORE BAY ROAD AND BRIGHTSIDE ROAD SAFETY IMPROVEMENTS

Status Stamp	FOR ENGAGEMENT
Date Stamp	15/10/2026
A1 Scales	1:200
A3 Scales	1:400
Drawing No.	A2616547.02
Rev.	A