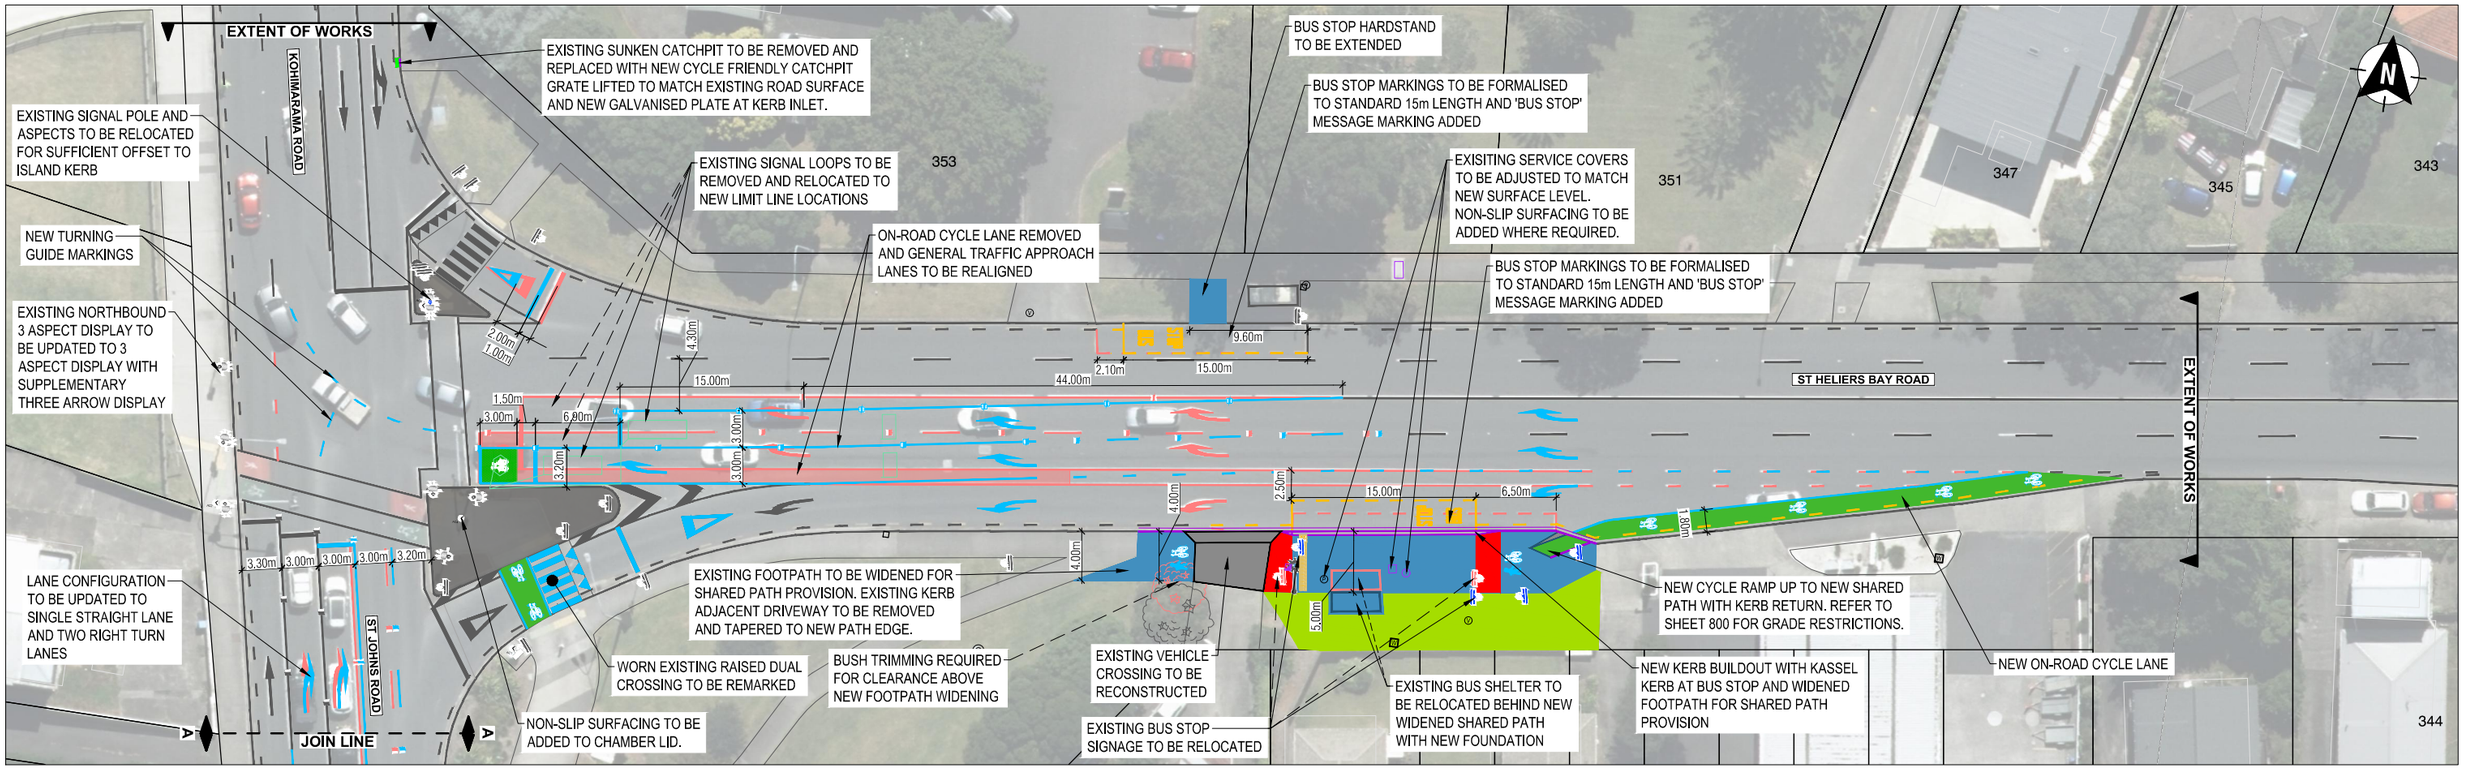

NOTES

1. REFER TO SHEET 200 FOR ROAD MARKING & SIGNAGE PLAN
2. REFER TO SHEET 250 FOR FOOTPATH, PAVEMENT & KERB TYPE
3. REFER TO SHEET 300 FOR UTILITY PLAN
4. REFER TO SHEET 350 FOR UTILITY NOTES
5. REFER TO SHEETS 400 & 440 FOR TRAFFIC SIGNAL DETAILS
6. REFER TO SHEETS 700-752 FOR LONG AND CROSS SECTION DETAILS
7. REFER TO SHEETS 800-803 FOR STANDARD DETAILS

GENERAL LAYOUT LEGEND

- EXISTING ROAD MARKING / KERBLINE
- NEW WHITE ROAD MARKING
- ROAD MARKING / KERBLINE TO BE REMOVED
- NEW KERBLINE (REFER TO SHEET 250)
- NEW NSAAT / BUS BORDER MARKING
- NEW / RECONSTRUCTED FOOTPATH AS PER TDM DWG FP0001 (REFER TO SHEET 800 FOR DETAILS)
- BERM REGRADE
- EXISTING SIGN / TRAFFIC SIGNAL
- SIGN / TRAFFIC SIGNAL TO BE REMOVED / RELOCATED
- NEW / RELOCATED SIGN / TRAFFIC SIGNAL
- EXISTING STREETLIGHT
- EXISTING CATCH PIT
- CATCH PIT TO BE REMOVED / RELOCATED
- NEW CATCH PIT
- EXISTING RAISED REFLECTIVE PAVEMENT MARKER (RRPM)
- RRPM TO BE REMOVED / RELOCATED
- NEW / RELOCATED RRPM (REFER TO SHEET 801)
- NEW / RECONSTRUCTED VEHICLE CROSSING AS PER TDM DWG VX0102 (REFER TO SHEET 803 FOR DETAILS)

IPD CONSULTING LTD

REV	REVISIONS	DRAWN	DATE
1	ISSUE FOR CONSTRUCTION	EP	2025-11-12

DRAWN	EP	DESIGNED	EP
DRAWING CHECK	ZV	DESIGN CHECK	ZV
APPROVED	Zelma Vincer		19/11/2025

Auckland Transport

Client: AUCKLAND TRANSPORT

Project: ST HELIERS BAY RD - ST JOHNS RD INTERSECTION

Drawing Title: GENERAL LAYOUT PLAN

Drawing Status: FOR CONSTRUCTION

Drawing Date: 19/11/2025

A1 Scales	1:250	A3 Scales	1:500

0 10m

Drawing No.: 2025-NZA034(001)-100

Revision: 1

ORIGINAL SIZE A1

C:\Users\IPD\GRIP\D Consulting Group Ltd\IPD - Projects - Documents\General_IPD Projects\2025\2025-NZA034(001)_St Heliers-Kohimarama DD\02_CAD\2025-NZA034(001)-100.dwg