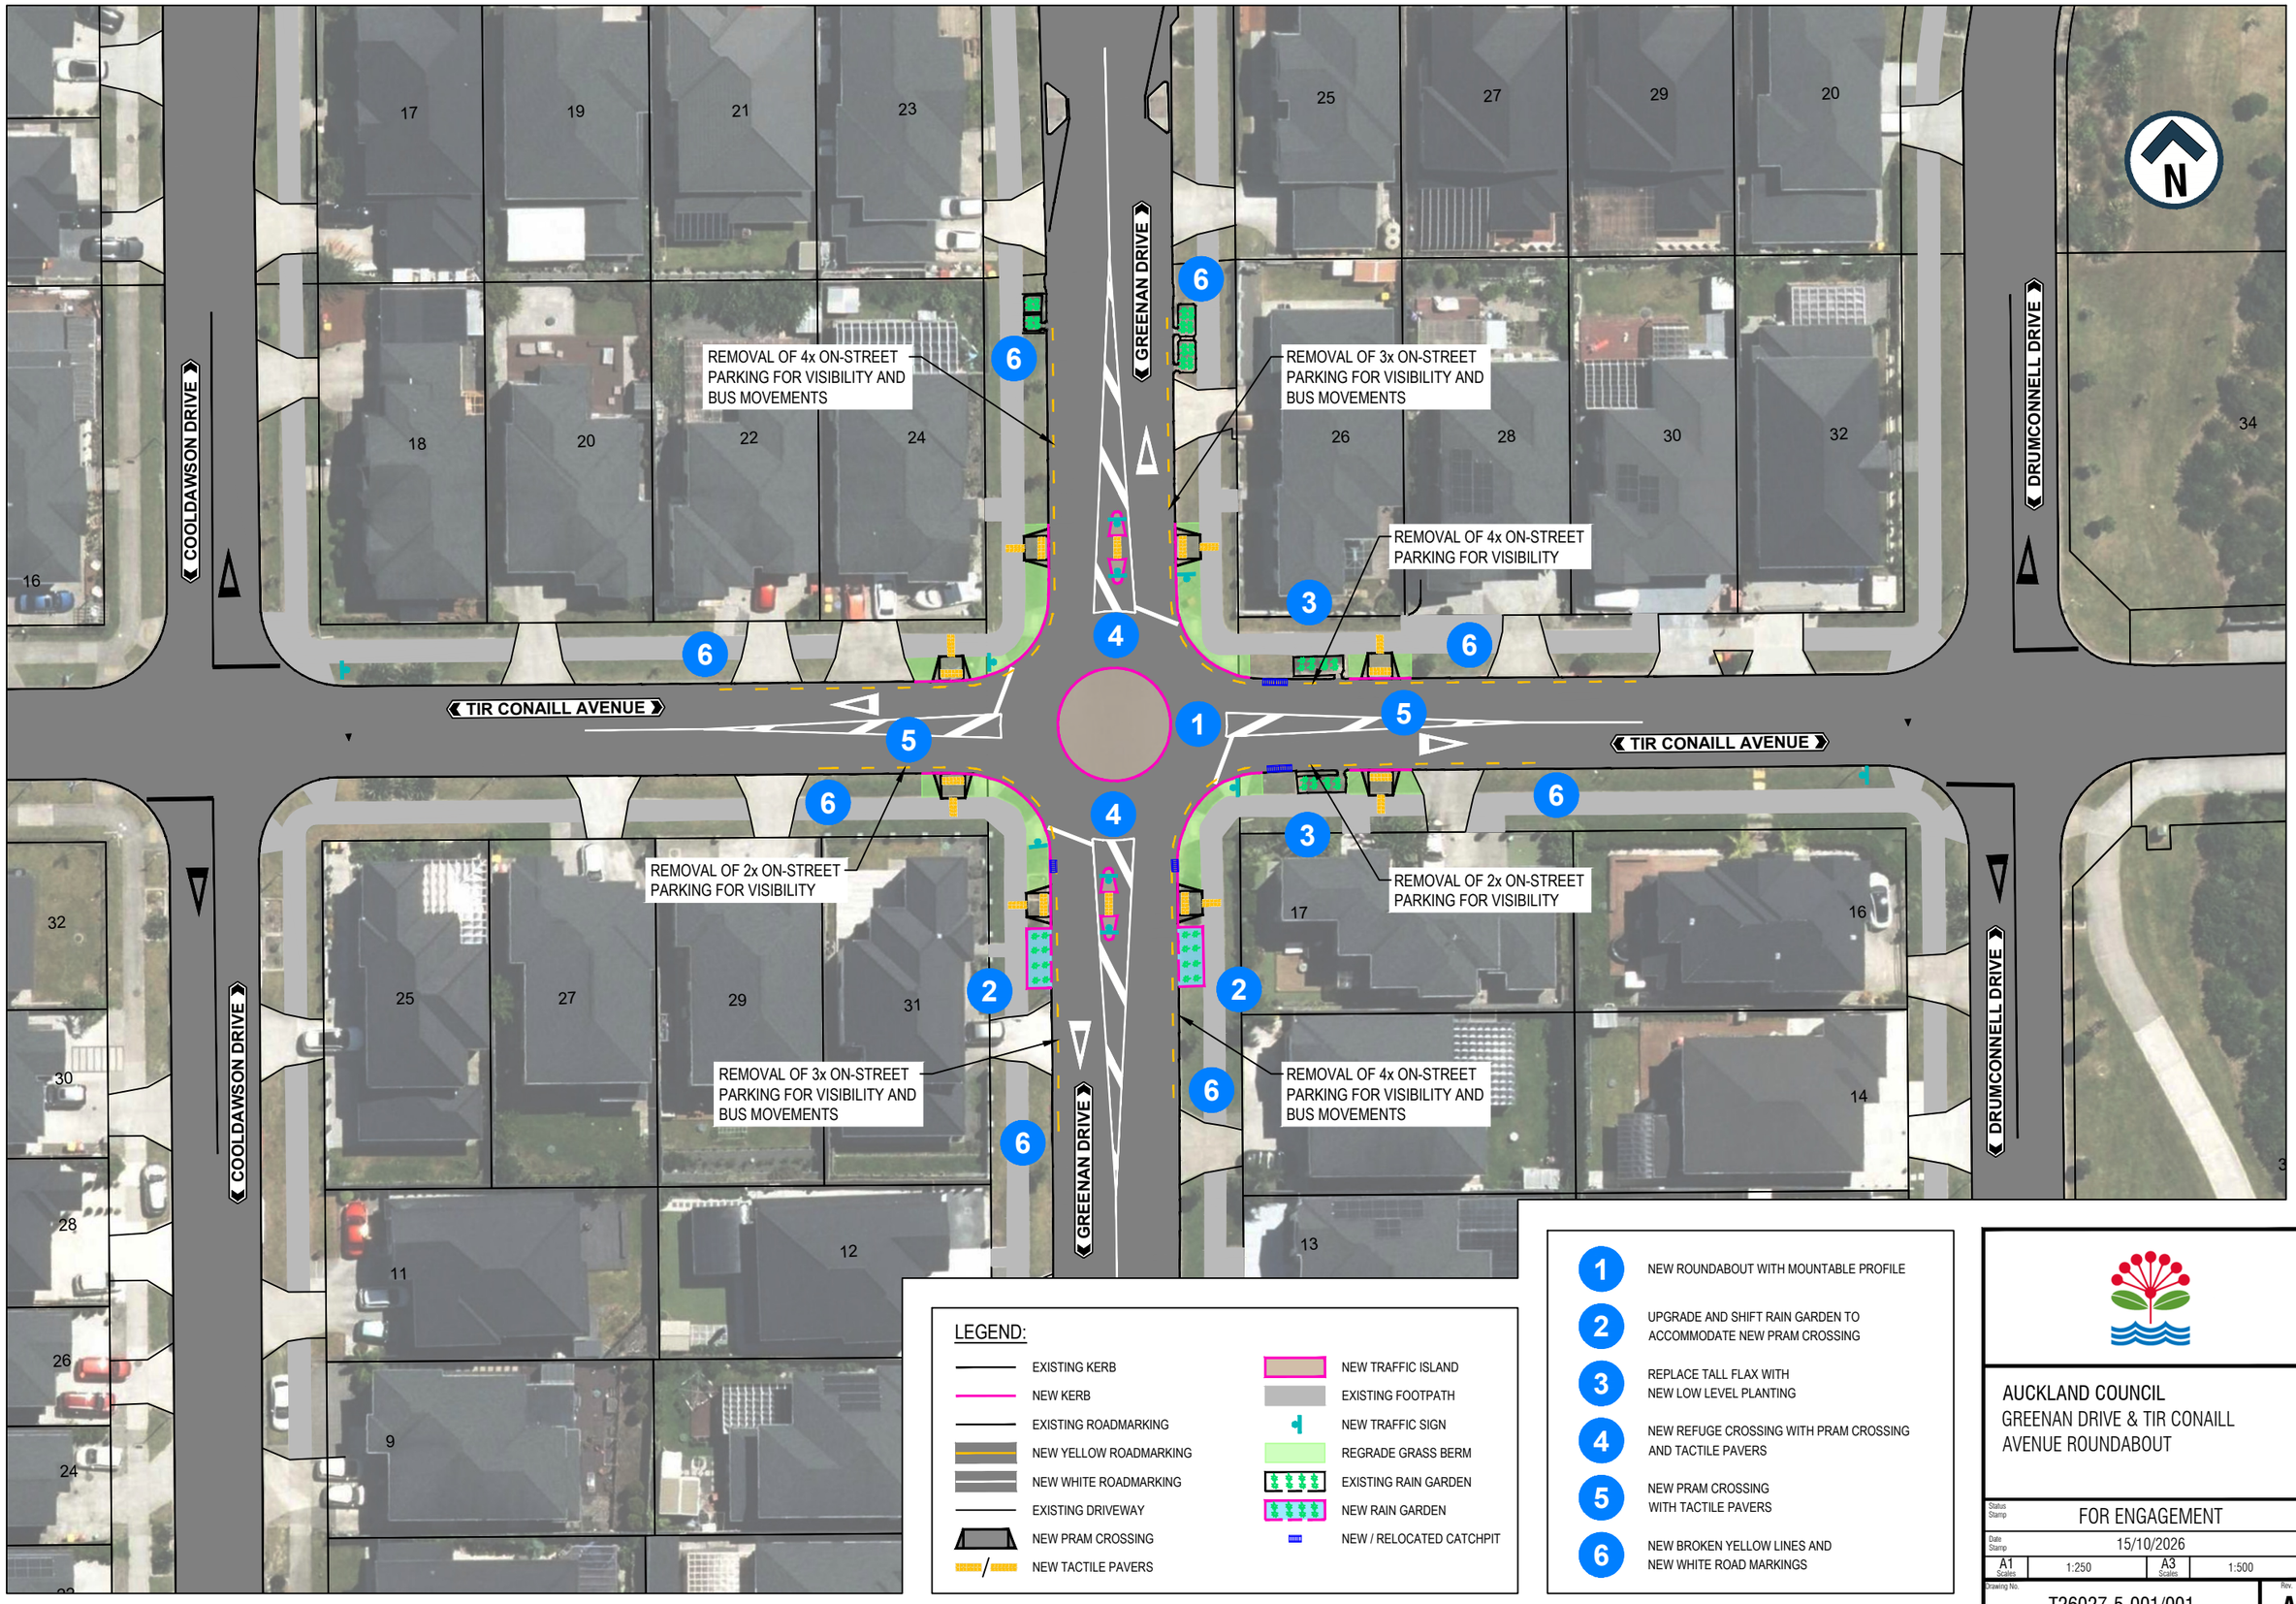

LEGEND:

- EXISTING KERB
- NEW KERB
- EXISTING ROADMARKING
- NEW YELLOW ROADMARKING
- NEW WHITE ROADMARKING
- EXISTING DRIVEWAY
- NEW PRAM CROSSING
- NEW TACTILE PAVERS
- NEW TRAFFIC ISLAND
- EXISTING FOOTPATH
- NEW TRAFFIC SIGN
- REGRADE GRASS BERM
- EXISTING RAIN GARDEN
- NEW RAIN GARDEN
- NEW / RELOCATED CATCHPIT

1. NEW ROUNDABOUT WITH MOUNTABLE PROFILE
2. UPGRADE AND SHIFT RAIN GARDEN TO ACCOMMODATE NEW PRAM CROSSING
3. REPLACE TALL FLAX WITH NEW LOW LEVEL PLANTING
4. NEW REFUGE CROSSING WITH PRAM CROSSING AND TACTILE PAVERS
5. NEW PRAM CROSSING WITH TACTILE PAVERS
6. NEW BROKEN YELLOW LINES AND NEW WHITE ROAD MARKINGS

AUCKLAND COUNCIL
GREENAN DRIVE & TIR CONAILL AVENUE ROUNDABOUT

Status Stamp	FOR ENGAGEMENT		
Date Stamp	15/10/2026		
A1 Scales	1:250	A3 Scales	1:500
Drawing No.	T26027-5-001/001	Rev.	A

DO NOT SCALE - IF IN DOUBT, ASK

ORIGINAL SIZE A1