NOTES

ALL SIGNS ARE INDICATIVE ONLY

GRANGE ROAD

GRANGE ROAD

HENLEY ROAD

INSTALL ON EXISTING POWER POLE

N

LAYOUT LOCATION

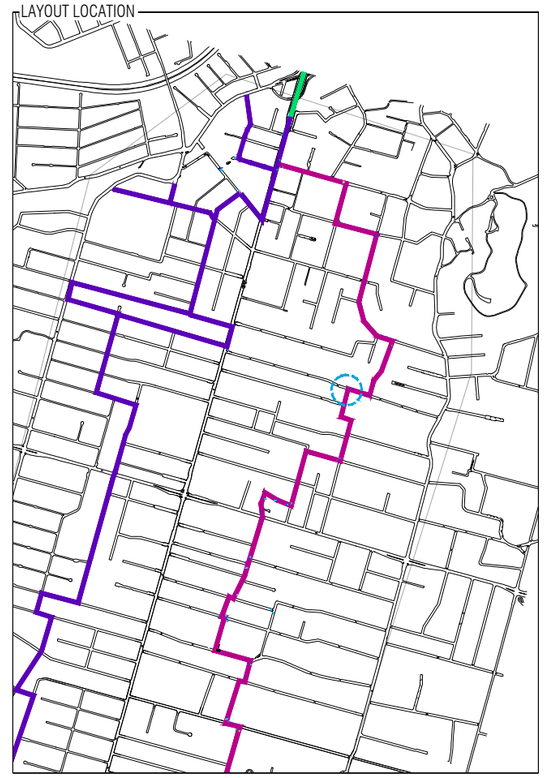

A1 1:150
A3 1:300
0 3m 5m 7.5m

C:\Users\Burman Ellga Limited\Projects - Documents\Auckland Transport\2026\23 Dominion Road Safe Route Detailed Design\05 Design & Drawings\03 Drawings\Concept Plans\AT-2024-046-G1.dwg

DO NOT SCALE - IF IN DOUBT, ASK

ORIGINAL SIZE A1

Auckland Council

Project: DOMINION ROAD PARALLEL ROUTES REFRESH

Drawing Title: DOMINION ROAD QUEST ROUTE EAST
SHEET 26 OF 33

Drawing Status: **PUBLIC ENGAGEMENT**

Drawing No. AT-2024-046-G126

Revision **A**

C:\Users\Burman Ellga Limited\Projects - Documents\Auckland Transport\2026\23 Dominion Road Safe Route Detailed Design\05 Design & Drawings\03 Drawings\Concept Plans\AT-2024-046-G1.dwg

NOTES

ALL SIGNS ARE INDICATIVE ONLY

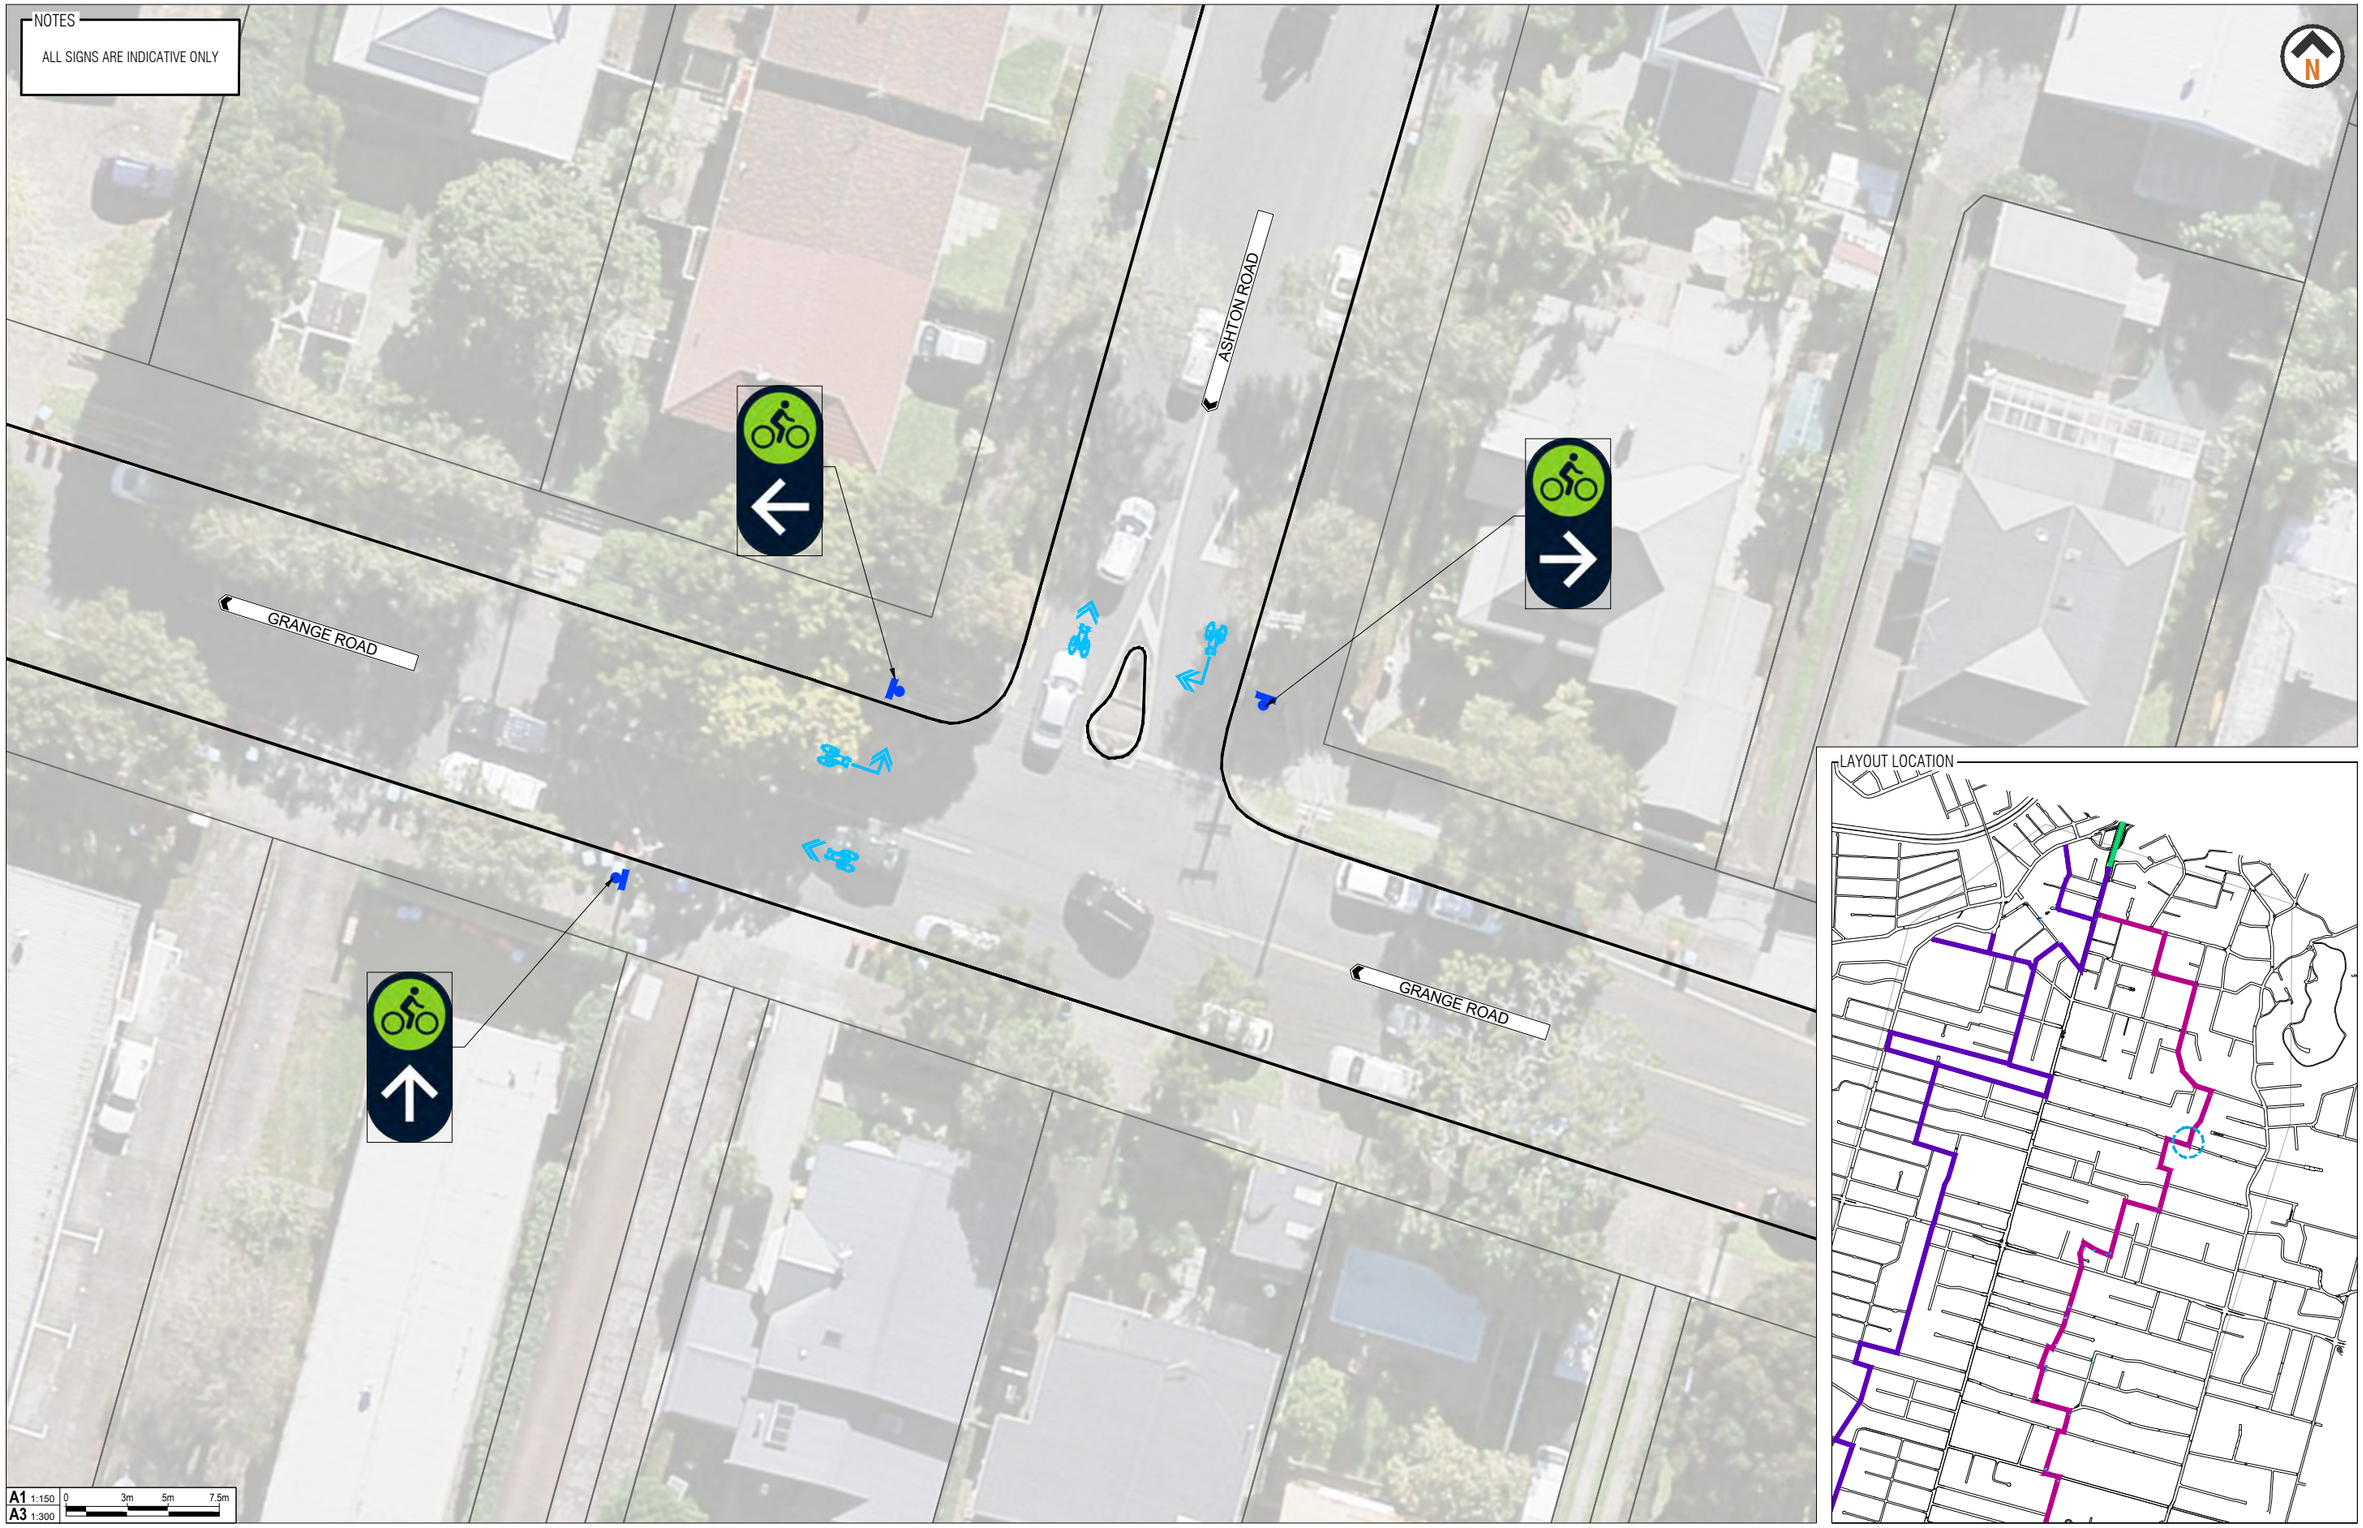

LAYOUT LOCATION

A1 1:150
A3 1:300
0 3m 5m 7.5m

DO NOT SCALE – IF IN DOUBT, ASK

100mm 90 80 70 60 50 40 30 20 10 0

ORIGINAL SIZE A1

Auckland Council

Project: DOMINION ROAD PARALLEL ROUTES REFRESH

Drawing Title: DOMINION ROAD QUEST ROUTE EAST
SHEET 27 OF 33

Drawing Status: **PUBLIC ENGAGEMENT**

Drawing No.: AT-2024-046-G127

Revision: **A**