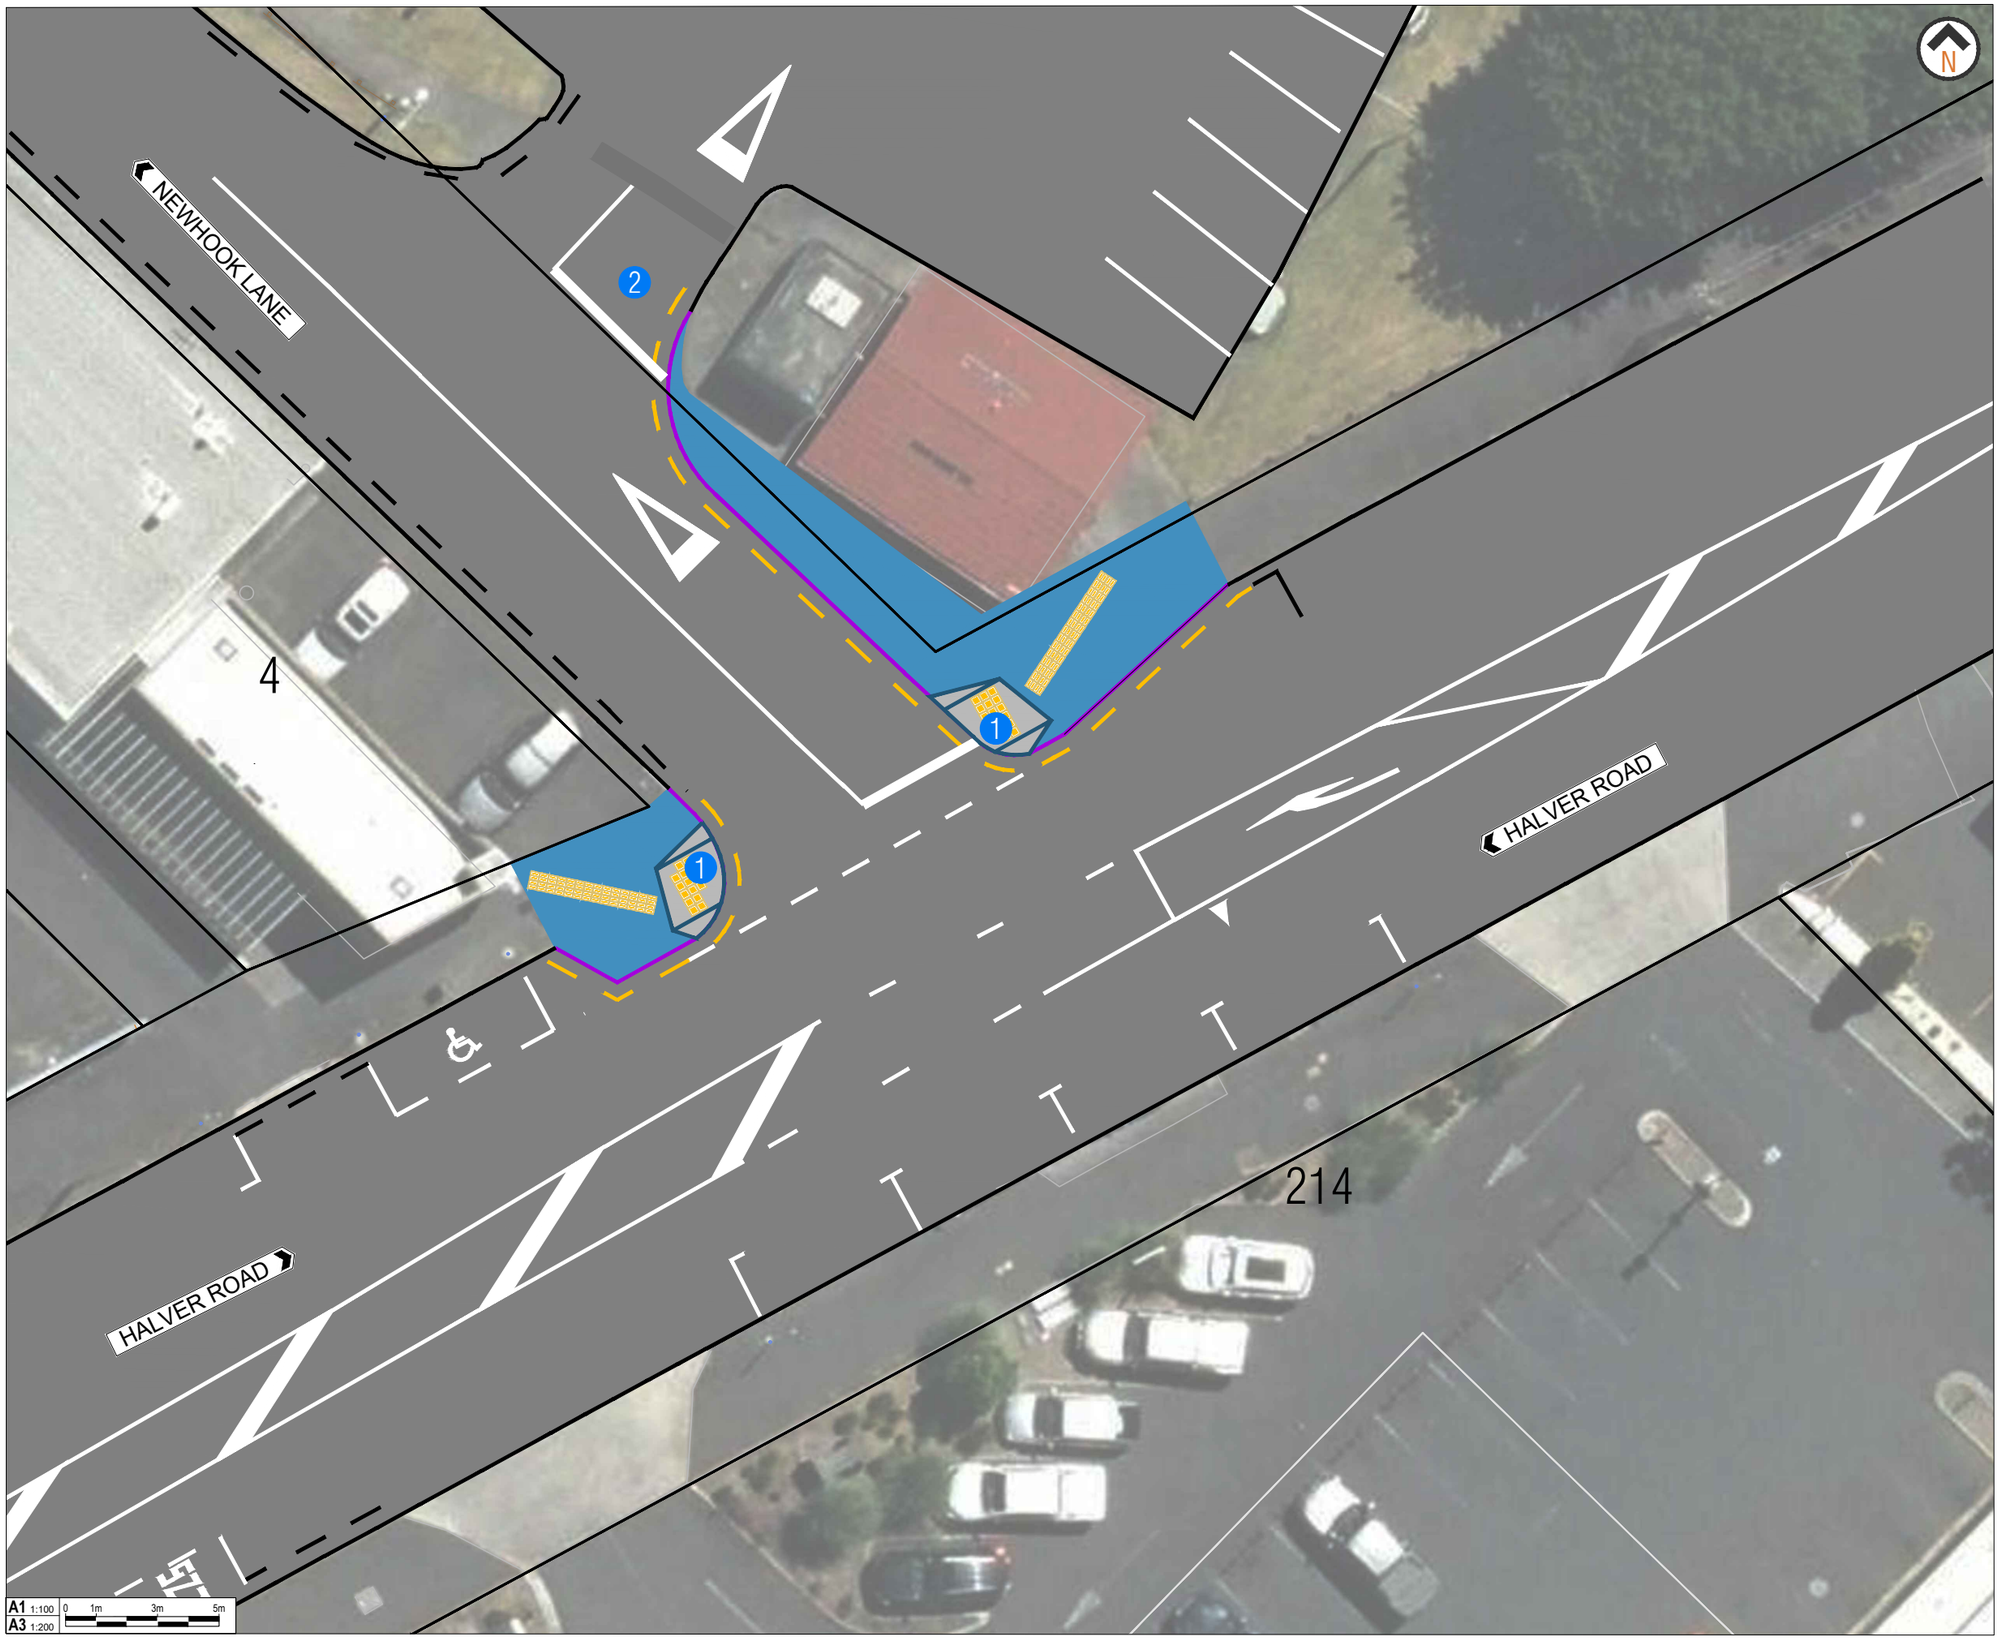


DO NOT SCALE - IF IN DOUBT, ASK

200mm 150 100 90 80 70 60 50 40 30 20 10 0

A1 ORIGINAL SIZE

KEY

1. NEW PRAM CROSSING AND KERB BUILDOUT
2. NEW GIVE WAY CONTROL WITHIN CAR PARK AREA

LEGEND

- ROAD MARKING
- EXISTING KERBLINE
- NEW KERBLINE
- NEW NO PARKING LINES
- EXISTING NO PARKING LINES
- EXISTING SPEED HUMP
- NEW FOOTPATH
- NEW PRAM CROSSING
- NEW TACTILES PAVERS

Auckland Council

AUCKLAND COUNCIL
NEWHOOK LANE PEDESTRIAN IMPROVEMENTS

Status Stamp	PUBLIC ENGAGEMENT		
Date Stamp	28/10/2026		
A1 Scales	1:100	A3 Scales	1:200
Drawing No.	2026-AT-020_02_G030	Rev.	A