C:\Users\Burman Ellga Limited\Projects - Documents\Auckland Transport\2026\23 Dominion Road Safe Route Detailed Design\05 Design & Drawings\03 Drawings\Concept Plans\AT-2024-046-G1.dwg

DO NOT SCALE - IF IN DOUBT, ASK

ORIGINAL SIZE A1

NOTES

ALL SIGNS ARE INDICATIVE ONLY



LAYOUT LOCATION

Auckland Council

Project: DOMINION ROAD PARALLEL ROUTES REFRESH	Drawing Status: **PUBLIC ENGAGEMENT**
Drawing Title: DOMINION ROAD QUEST ROUTE EAST SHEET 30 OF 33	Drawing No. AT-2024-046-G130 / Revision **A**

C:\Users\Burnam.Etiga.Limited\Projects - Documents\Auckland Transport\2026\23 Dominion Road Safe Route Detailed Design\05 Design & Drawings\03 Drawings\Concept Plans\AT-2024-046-G1.dwg

NOTES

ALL SIGNS ARE INDICATIVE ONLY

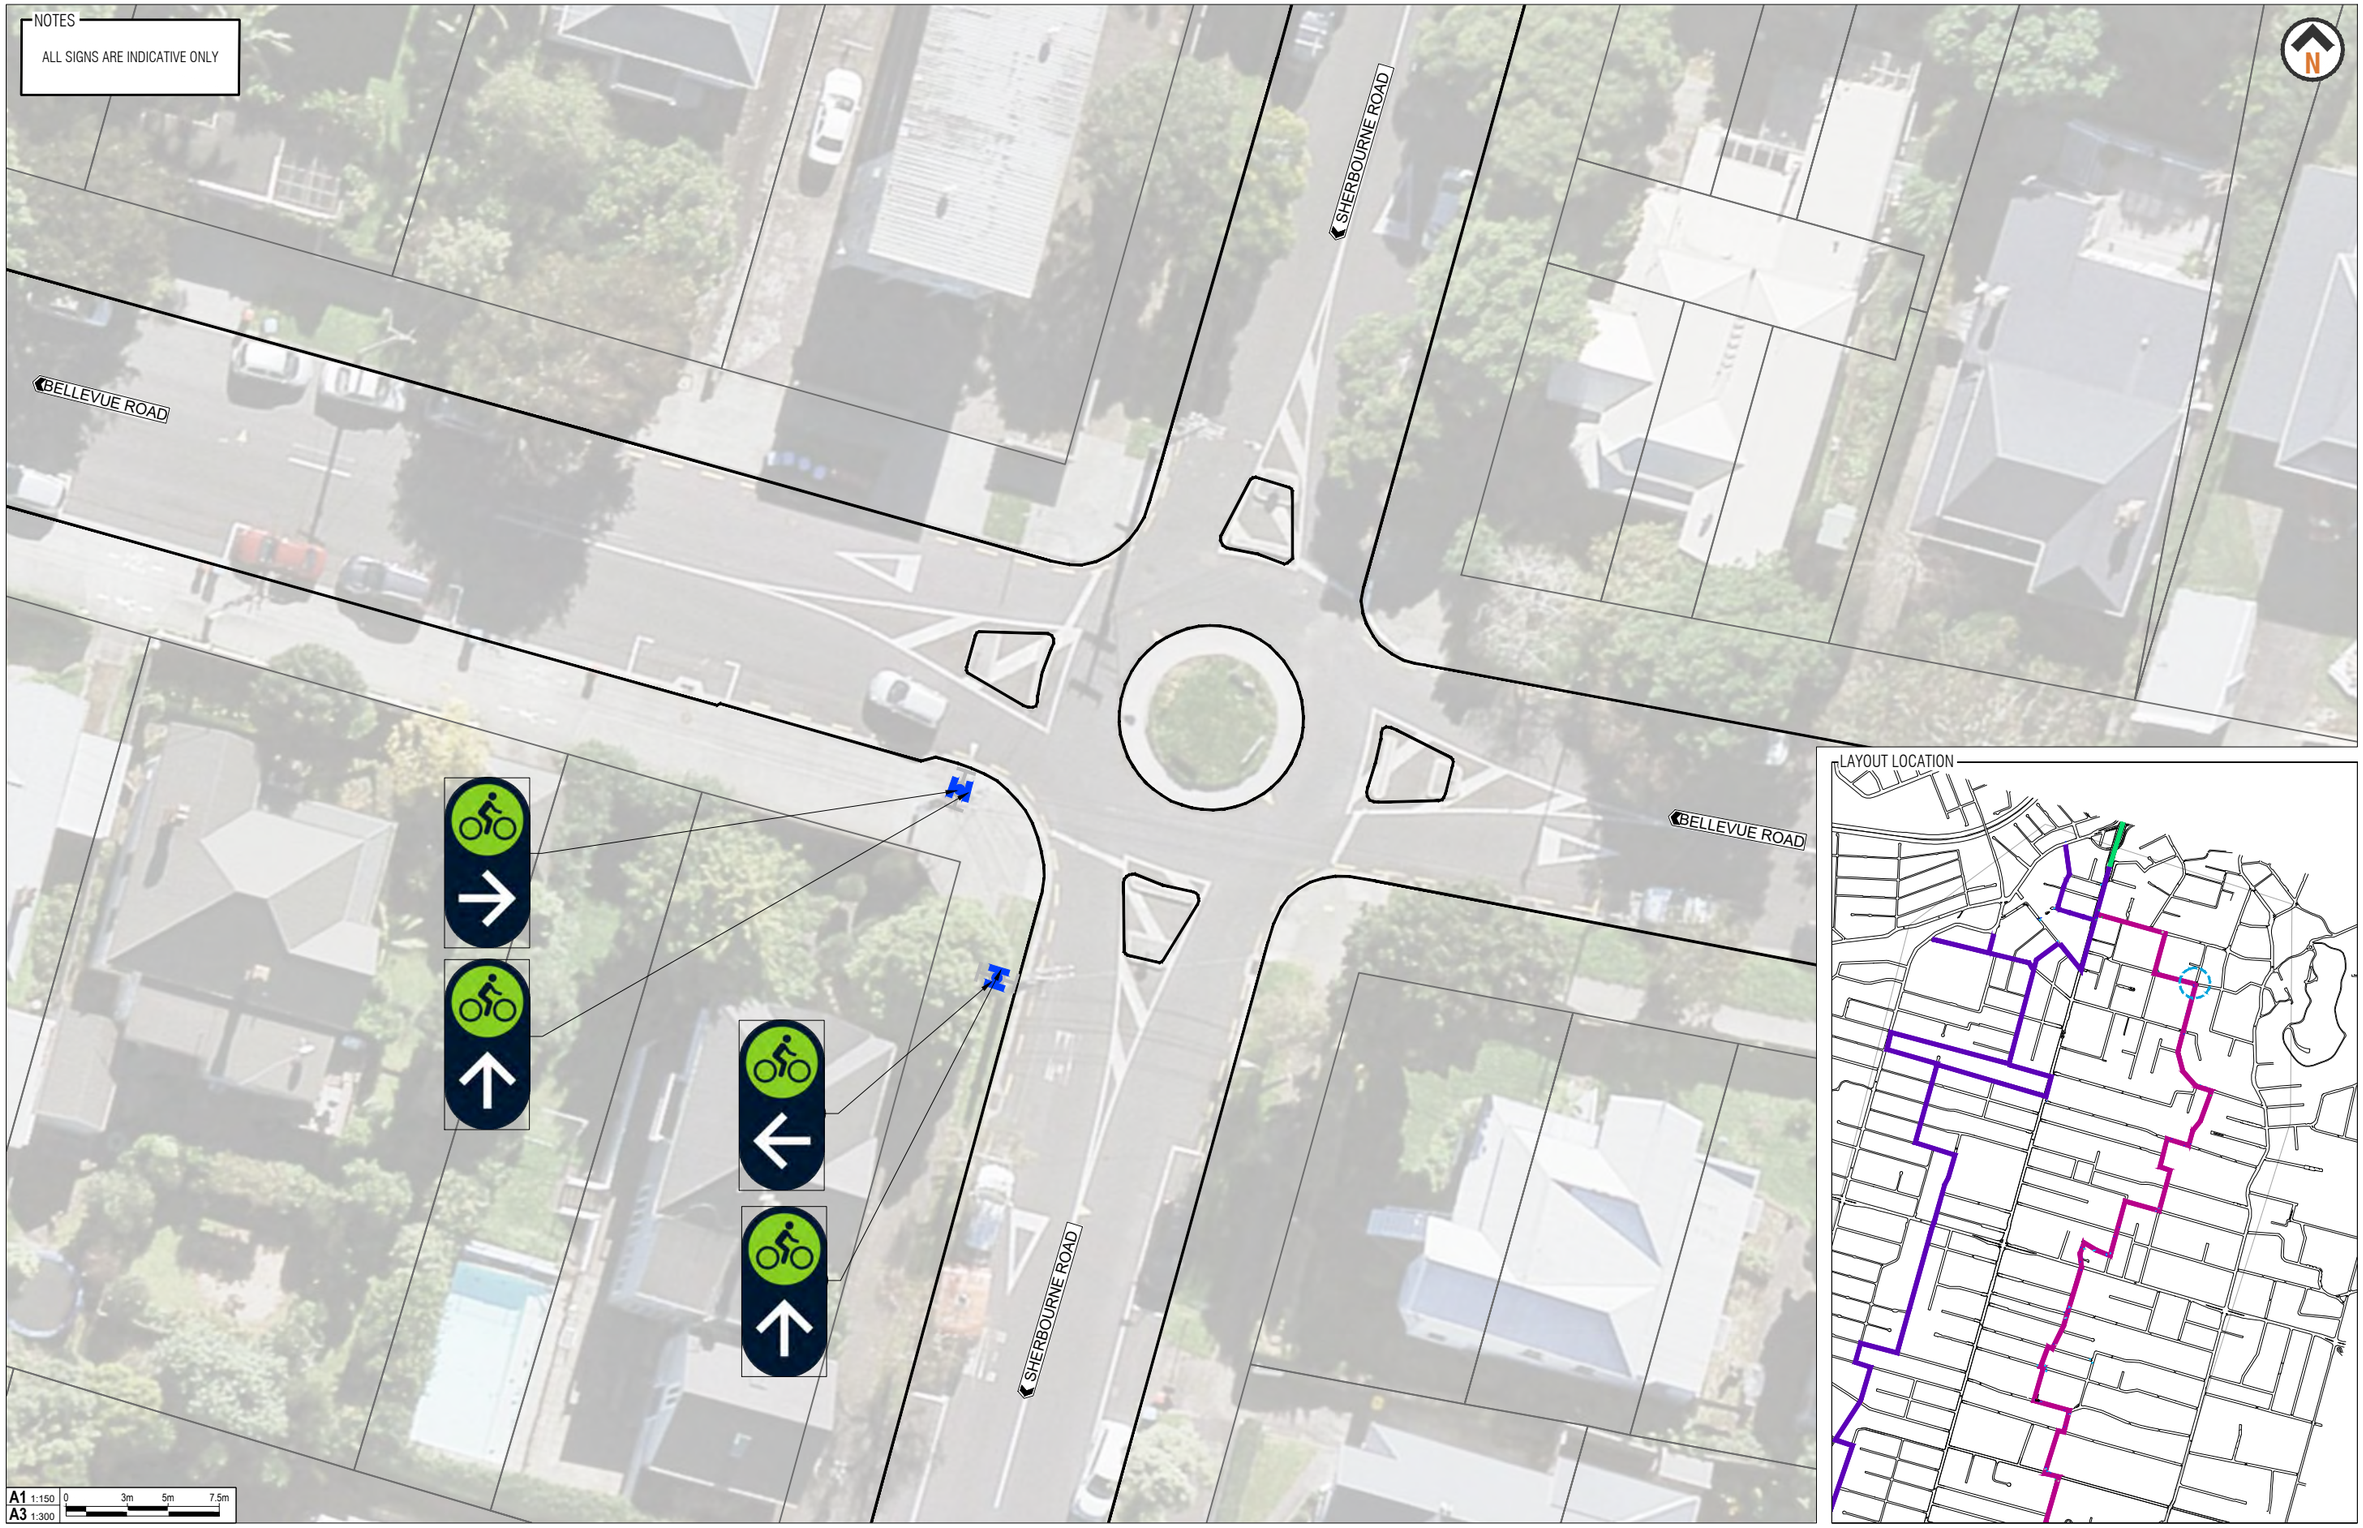

LAYOUT LOCATION

A1 1:150
A3 1:300
0 3m 5m 7.5m

DO NOT SCALE - IF IN DOUBT, ASK

100mm

ORIGINAL SIZE A1

Auckland Council

Project: DOMINION ROAD PARALLEL ROUTES REFRESH

Drawing Title: DOMINION ROAD QUEST ROUTE EAST
SHEET 31 OF 33

Drawing Status: **PUBLIC ENGAGEMENT**

Drawing No. AT-2024-046-G131

Revision **A**