

C:\Users\Burhan\Eliga Limited\Projects - Documents\Auckland Transport\2026\23 Dominion Road Safe Route Detailed Design\05 Design & Drawings\03 Drawings\Concept Plans\AT-2024-046-G1.dwg

DO NOT SCALE - IF IN DOUBT, ASK

ORIGINAL SIZE A1

Auckland Council

Project: DOMINION ROAD PARALLEL ROUTES REFRESH

Drawing Title: DOMINION ROAD QUEST ROUTE EAST

SHEET 28 OF 33

Drawing Status: PUBLIC ENGAGEMENT

Drawing No. AT-2024-046-G128

Revision A

C:\Users\BumanElliga.Limited\Projects - Documents\Auckland Transport\2026\23 Dominion Road Safe Route Detailed Design\05 Design & Drawings\03 Drawings\Concept Plans\AT-2024-046-G1.dwg

DO NOT SCALE - IF IN DOUBT ASK

100mm 0 10 20 30 40 50 60 70 80 90

A1

ORIGINAL SIZE

NOTES

ALL SIGNS ARE INDICATIVE ONLY

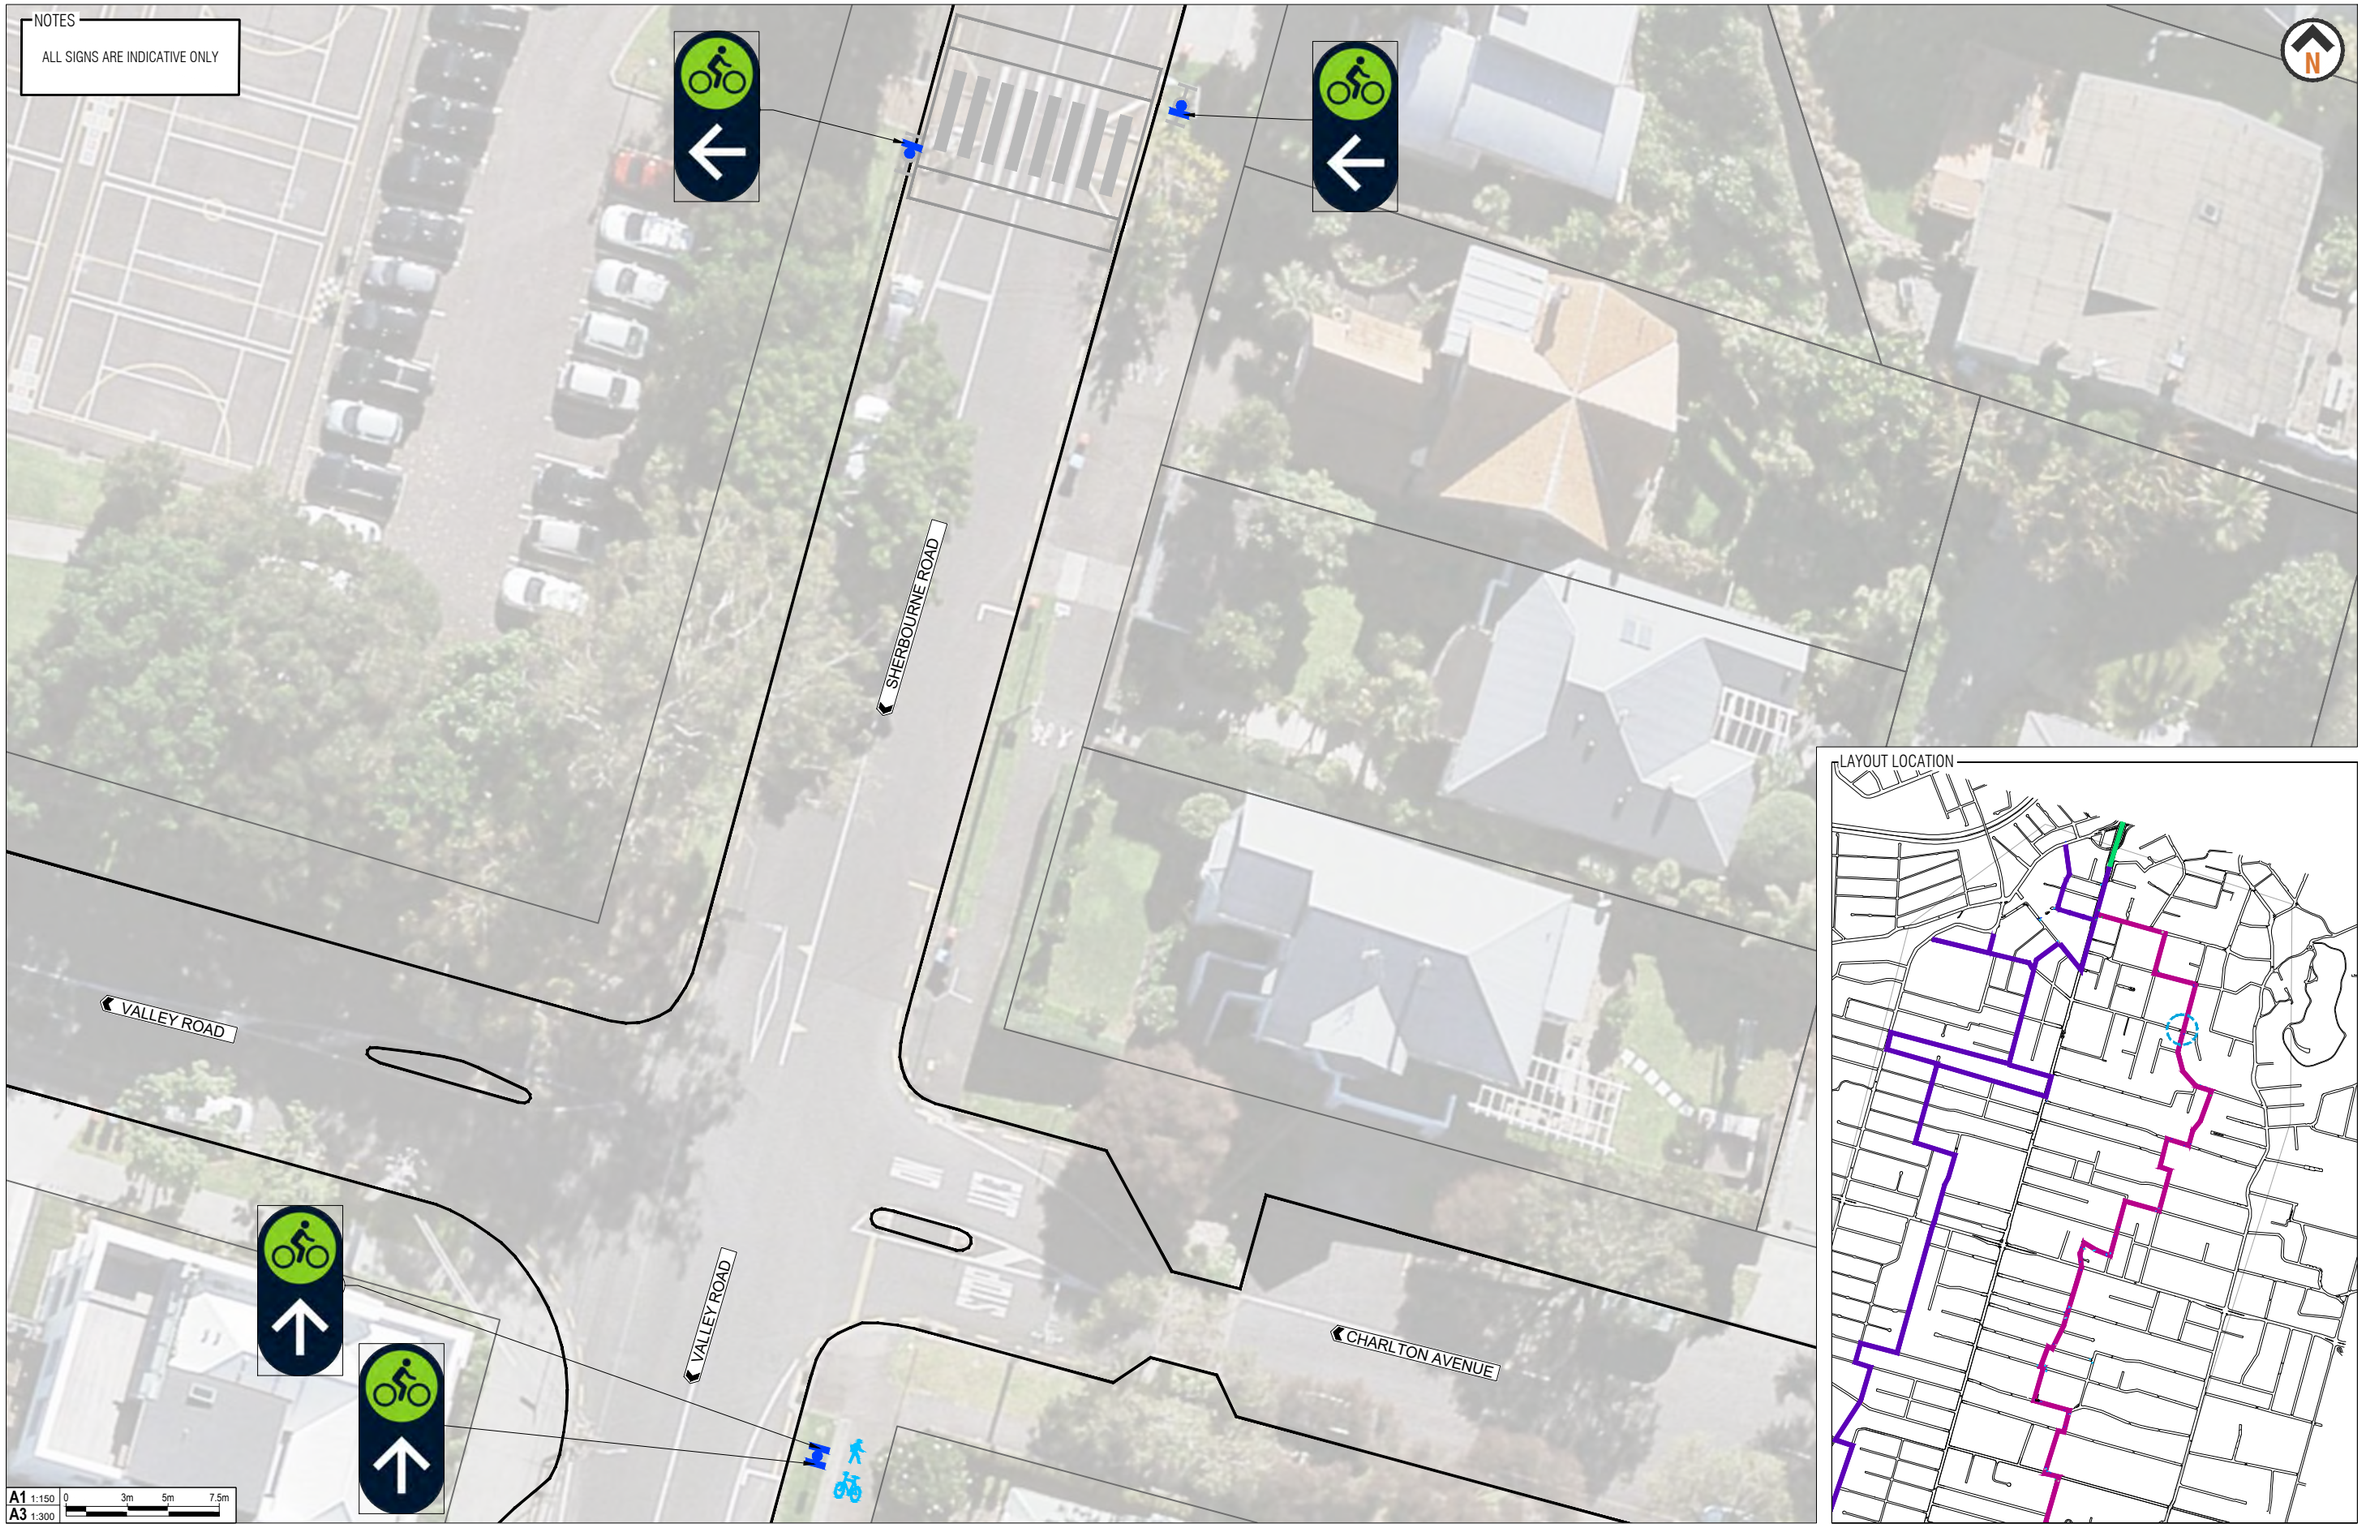

LAYOUT LOCATION

Auckland Council

Project: DOMINION ROAD PARALLEL ROUTES REFRESH

Drawing Title: DOMINION ROAD QUEST ROUTE EAST
SHEET 29 OF 33

Drawing Status: **PUBLIC ENGAGEMENT**

Drawing No. AT-2024-046-G129

Revision **A**