C:\Users\Burnam.Eliga.Limited\Projects - Documents\Auckland Transport\2026\23 Dominion Road Safe Route Detailed Design\05 Design & Drawings\03 Drawings\Concept Plans\AT-2024-046-G1.dwg

DO NOT SCALE - IF IN DOUBT, ASK

100mm 90 80 70 60 50 40 30 20 10 0

A1

ORIGINAL SIZE

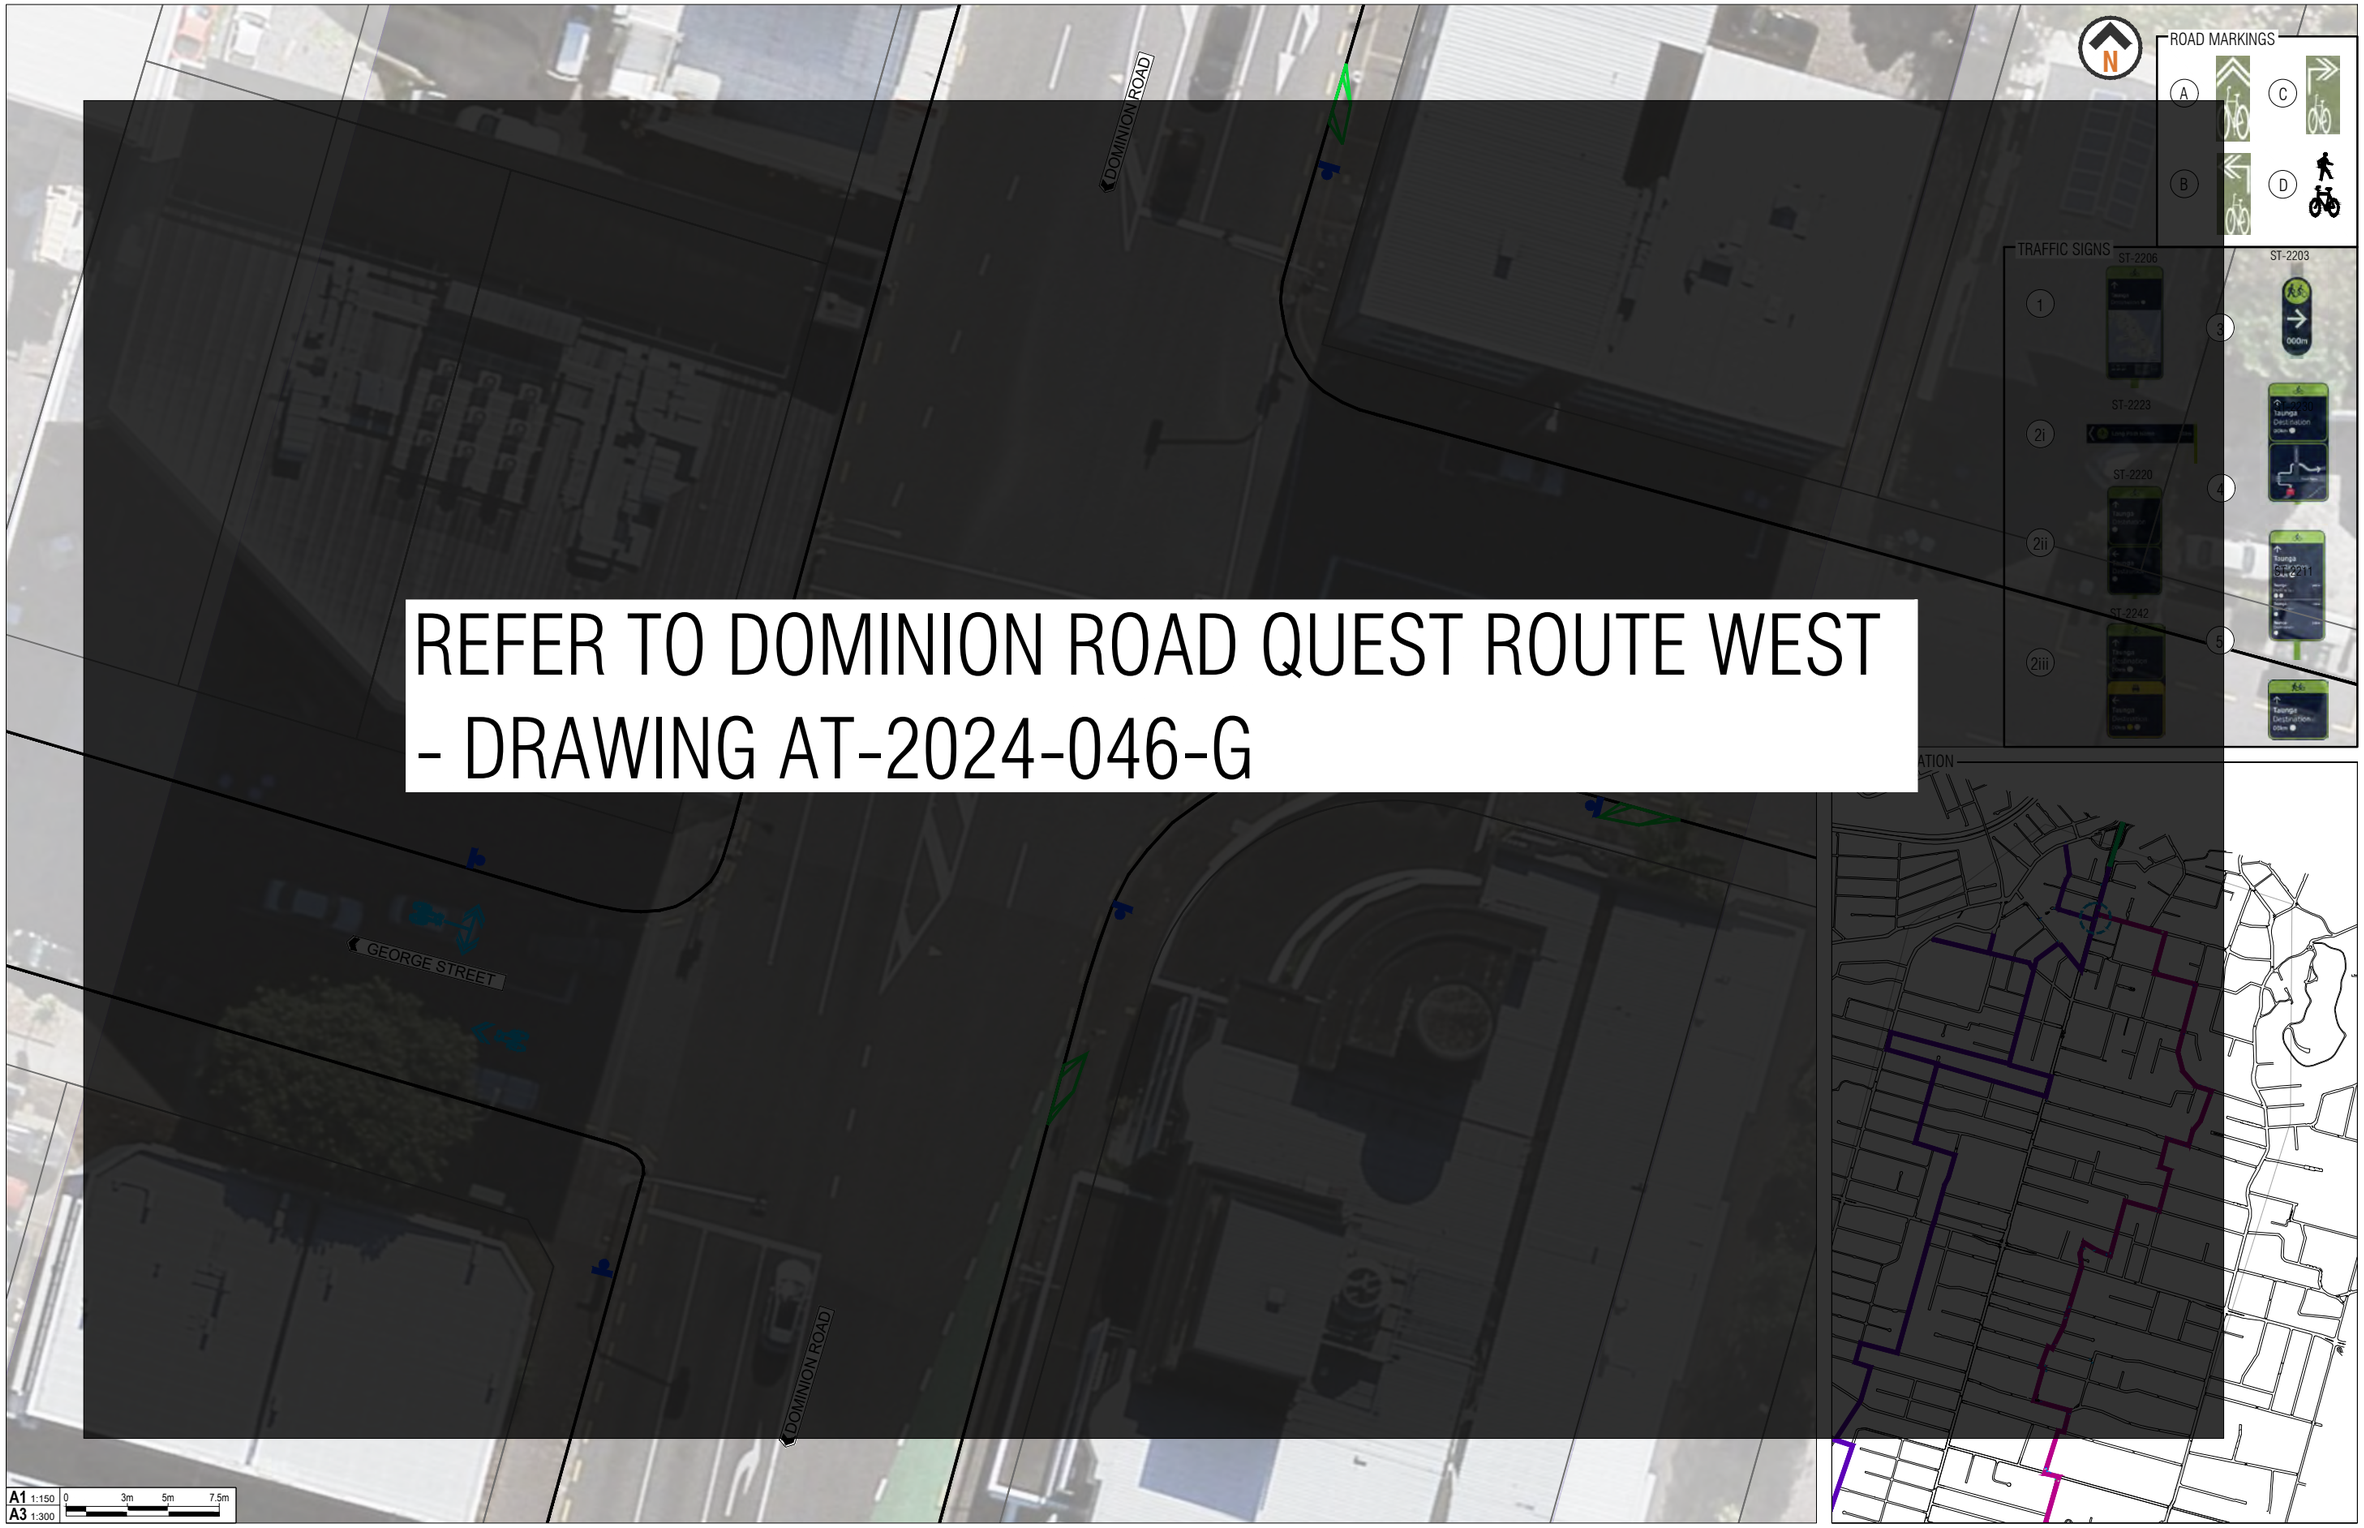

REFER TO DOMINION ROAD QUEST ROUTE WEST - DRAWING AT-2024-046-G

Auckland Council

Project:	DOMINION ROAD PARALLEL ROUTES REFRESH
Drawing Title:	DOMINION ROAD QUEST ROUTE EAST SHEET 34 OF 33
Drawing Status:	PUBLIC ENGAGEMENT
Drawing No.	AT-2024-046-G134
Revision	A