


Auckland Council

AUCKLAND COUNCIL
MORNINGSIDE DRIVE / NEW NORTH ROAD IMPROVEMENTS STAGE 1

Status Stamp	FOR INFORMATION
Date Stamp	06/11/2026
A1 Scales	NTS
A3 Scales	NTS
Drawing No.	3017282-C1-1001
Rev.	A

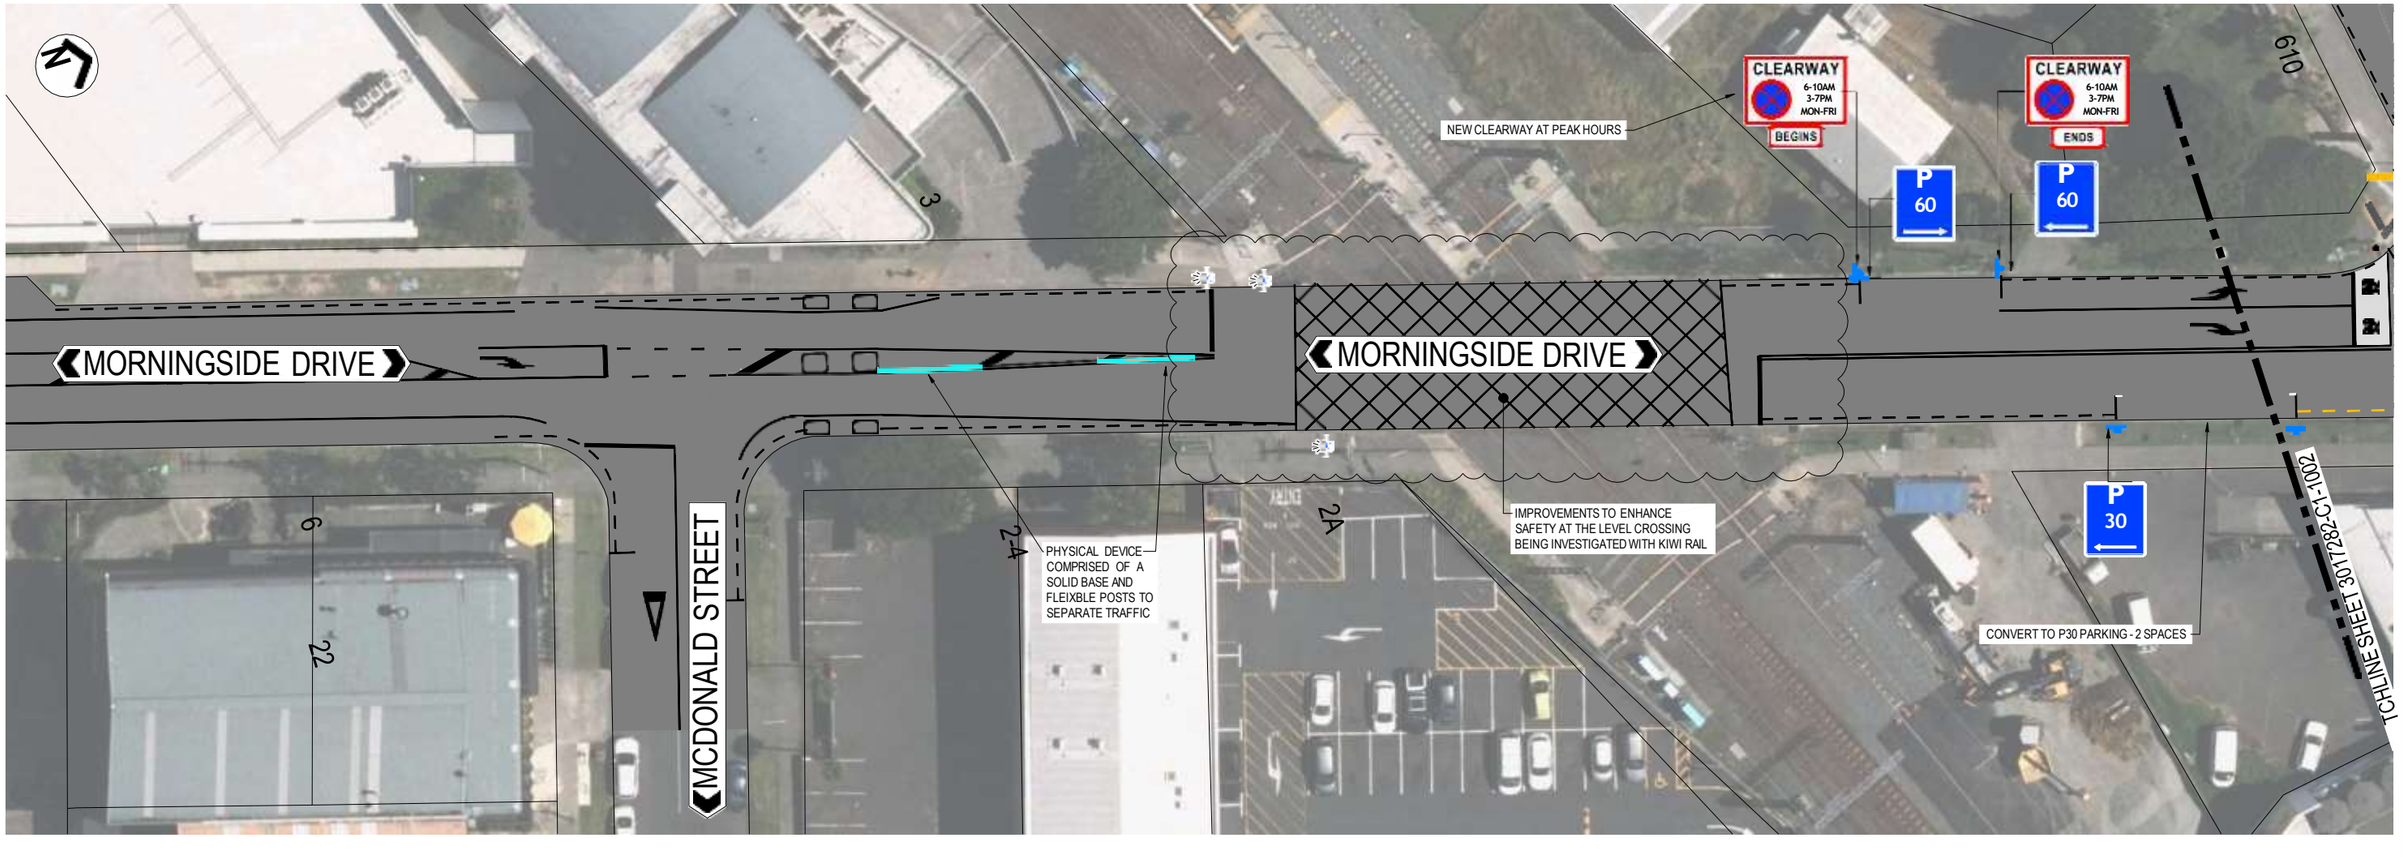

LEGENDS

- NEW ADVANCE STOP BOX
- NEW PAVEMENT MARKING
- EXISTING PAVEMENT MARKING
- NEW FOOTPATH (REGRADED)
- NEW PRAM RAMP / VEHICLE CROSSING
- NEW TACTILE INDICATORS
- NEW TRAFFIC POLE
- EXISTING TRAFFIC POLE
- NEW / EXISTING SIGN
- NEW TRAFFIC SEPARATOR

Auckland Council
Te Kaunihera o Tāmaki Makaurau

AUCKLAND COUNCIL
MORNINGSIDE DRIVE / NEW NORTH ROAD IMPROVEMENTS STAGE 1

Status Stamp	FOR INFORMATION		
Date Stamp	06/11/2026		
A1 Scales	NTS	A3 Scales	NTS
Drawing No.	3017282-C1-1002	Rev.	A