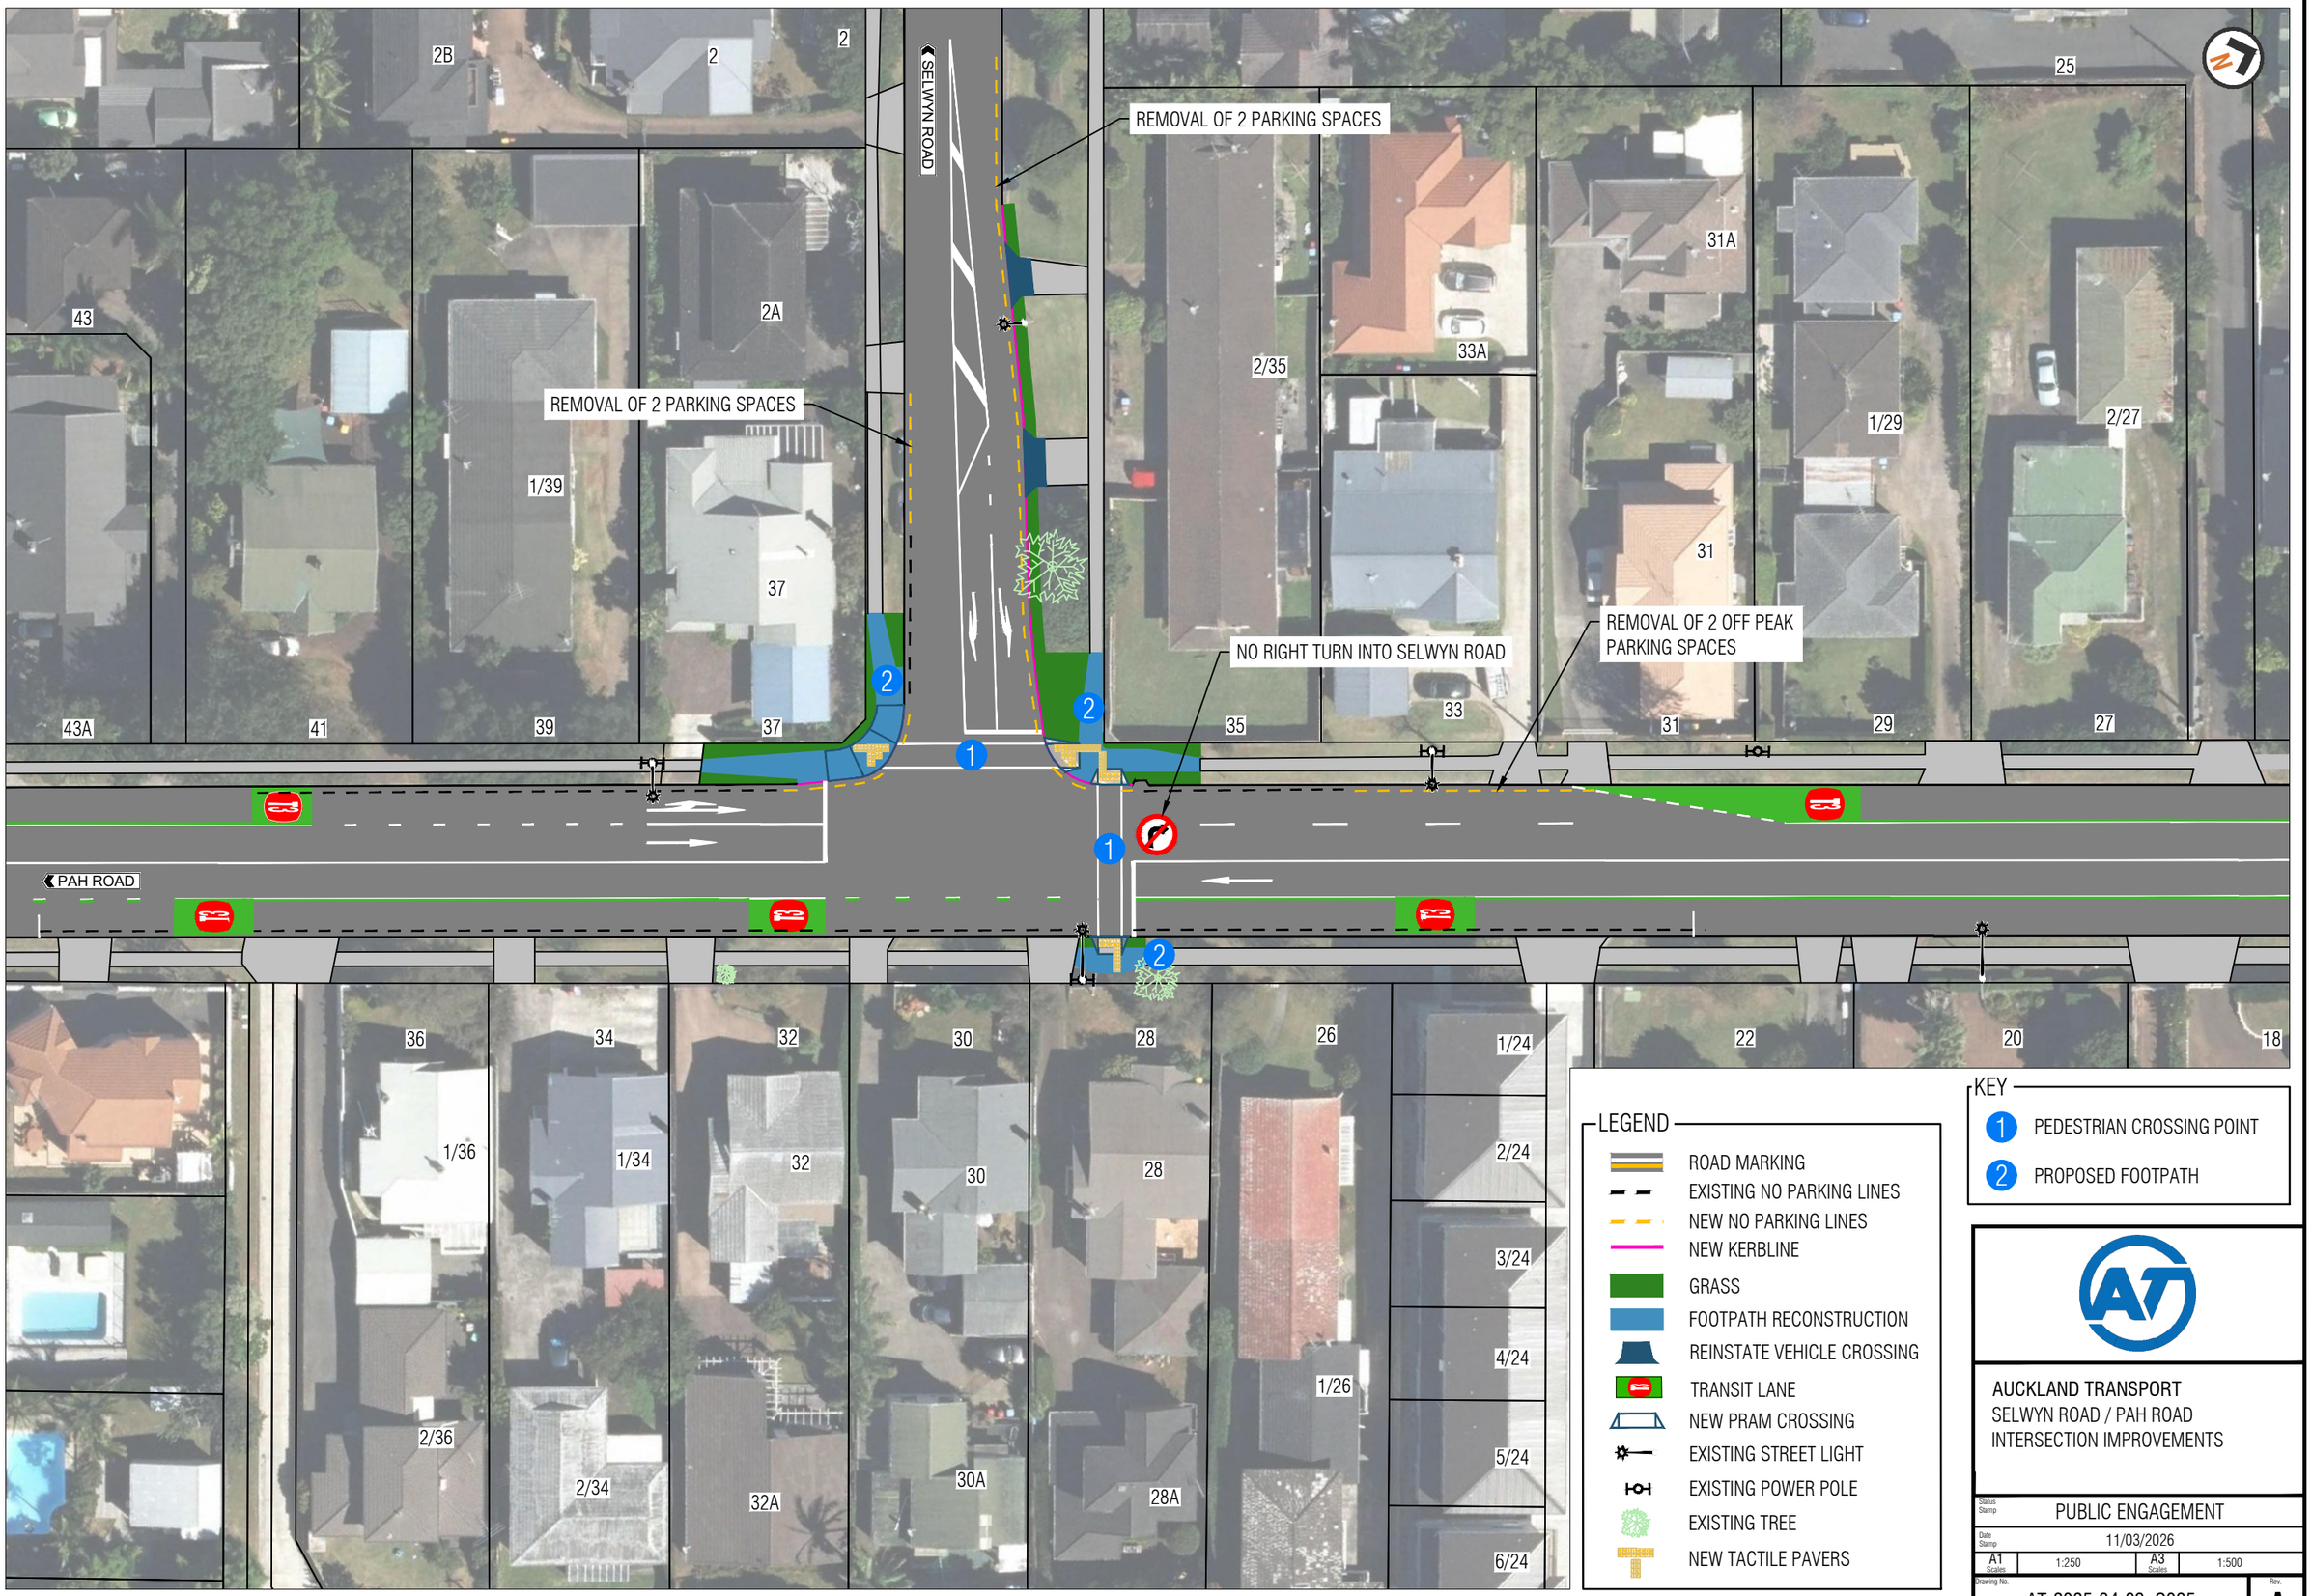

LEGEND

- ROAD MARKING
- EXISTING NO PARKING LINES
- NEW NO PARKING LINES
- NEW KERBLINE
- GRASS
- FOOTPATH RECONSTRUCTION
- REINSTATE VEHICLE CROSSING
- TRANSIT LANE
- NEW PRAM CROSSING
- EXISTING STREET LIGHT
- EXISTING POWER POLE
- EXISTING TREE
- NEW TACTILE PAVERS

KEY

1. PEDESTRIAN CROSSING POINT
2. PROPOSED FOOTPATH

AUCKLAND TRANSPORT
SELWYN ROAD / PAH ROAD
INTERSECTION IMPROVEMENTS

Status Stamp	PUBLIC ENGAGEMENT		
Date Stamp	11/03/2026		
A1 Scales	1:250	A3 Scales	1:500
Drawing No.	AT-2025-34-09_G025	Rev.	A

DO NOT SCALE - IF IN DOUBT, ASK
ORIGINAL SIZE A1